



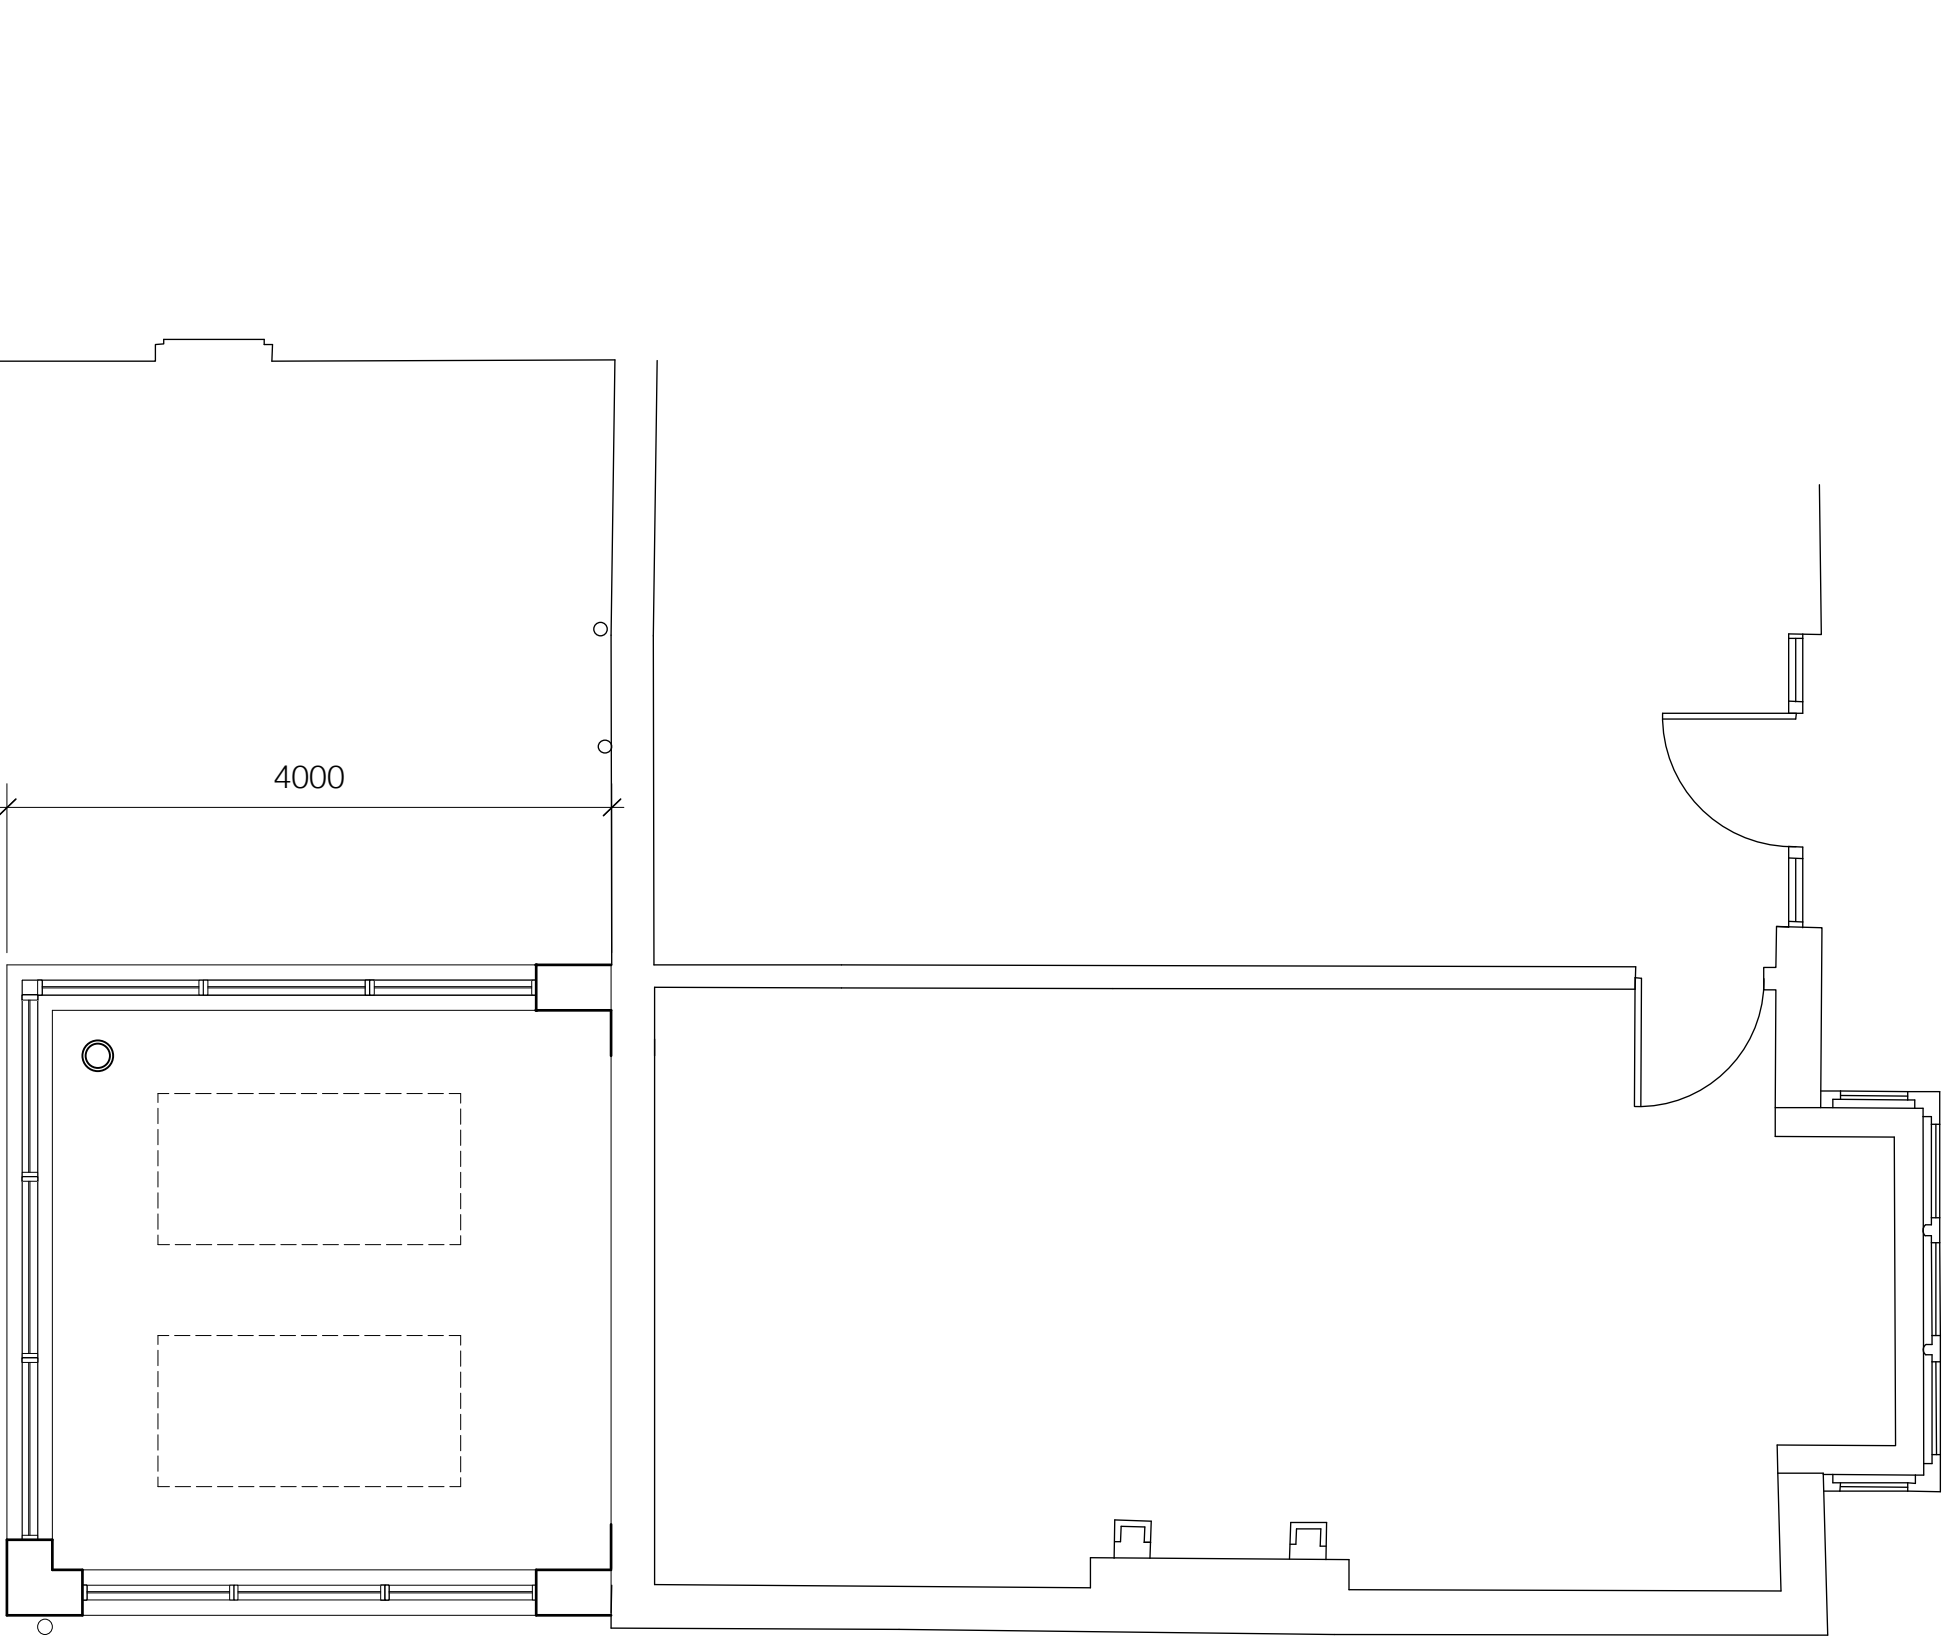

Proposed rear extension

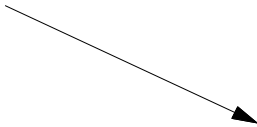

PROPOSED GROUND FLOOR PLAN

Drawing No. 110
8 Record Road, Emsworth, PO10 7NS
Scale 1:50 @ A3

