


This drawing is the copyright of Tomes Architects and may not be copied, altered, or reproduced in any way, or be passed to a third party without our written authority.
All dimensions are to be checked on site before commencing work. Any discrepancies should be reported to the project manager immediately.

Rev A 24/04/2018 Client Amendments
Rev B 26/04/2018 General Update

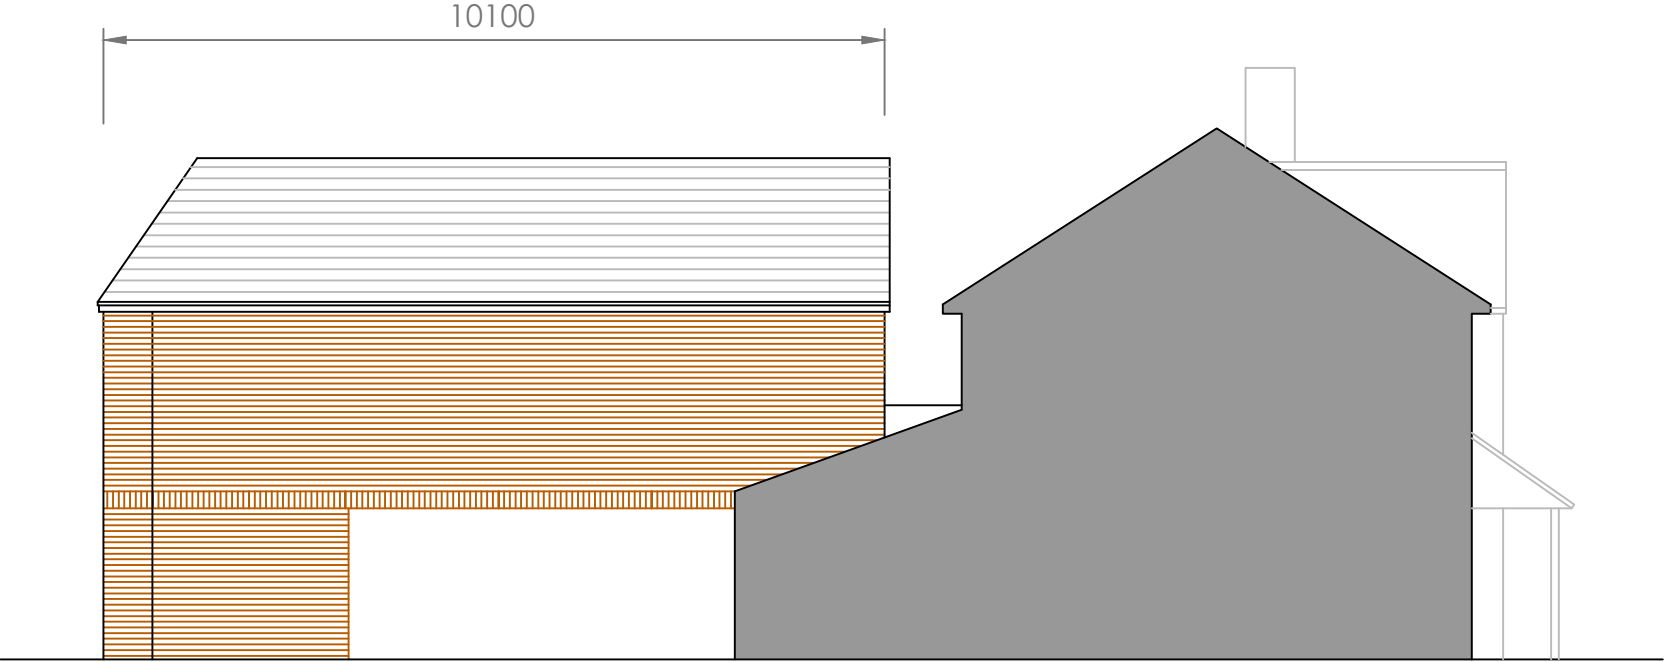


West Elevation


North Elevation



East Elevation

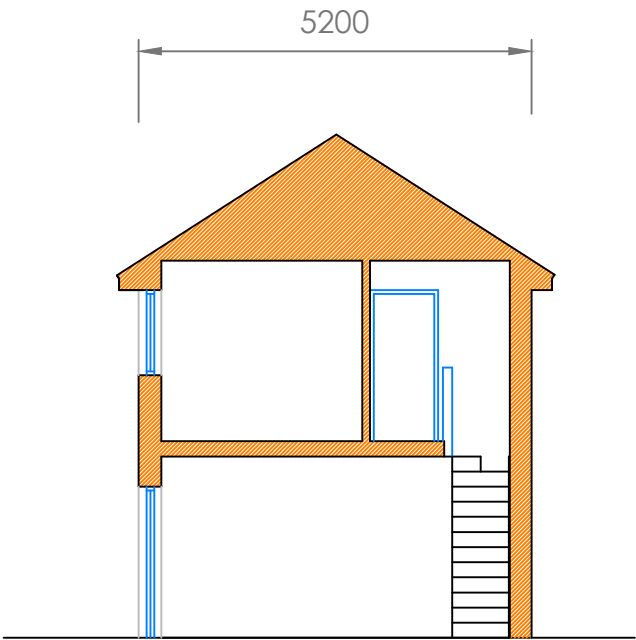

Section

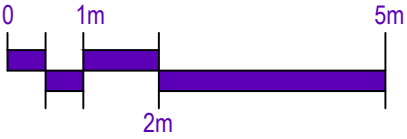

tomesarchitects
architecture + project management

the old rectory, 108 london road, widley, hampshire, po7 5aa
tel: 02392 370597 email: info@tomesarchitects.co.uk

project	31 Blendworth Cres. Leigh Park	date	23 April 2018
drawing	Proposed Elevations	scale	1:100@A3
drawing no.	C3298-3	revision	B