



ALL DIMENSIONS TO BE CHECKED ON SITE.
ANY DISCREPANCIES ARE TO BE MADE KNOWN
TO THE SURVEYOR AS SOON AS POSSIBLE.

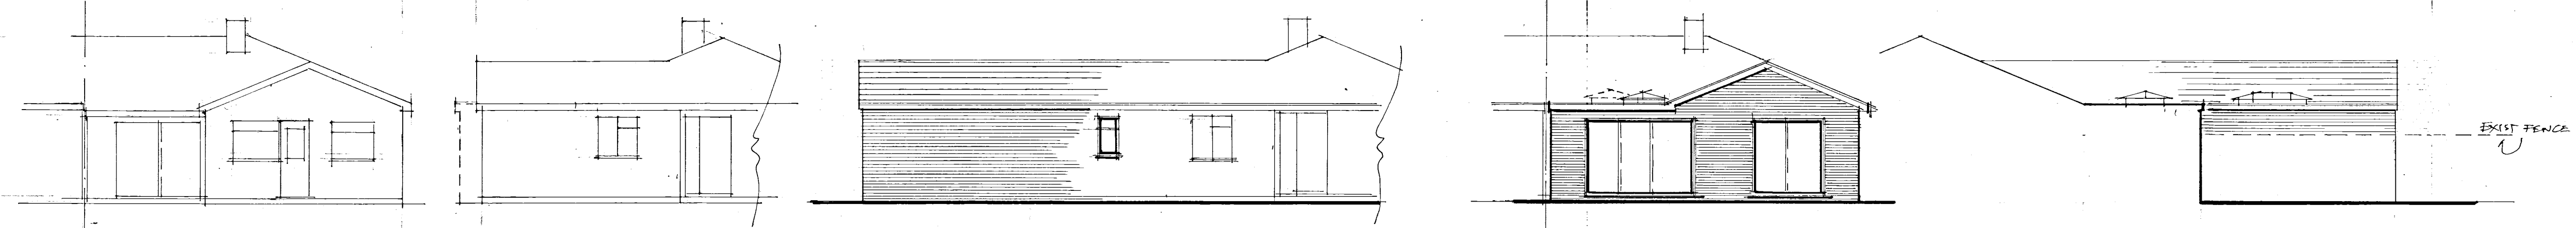


existing rear & side.


proposed sides & rear elevations.

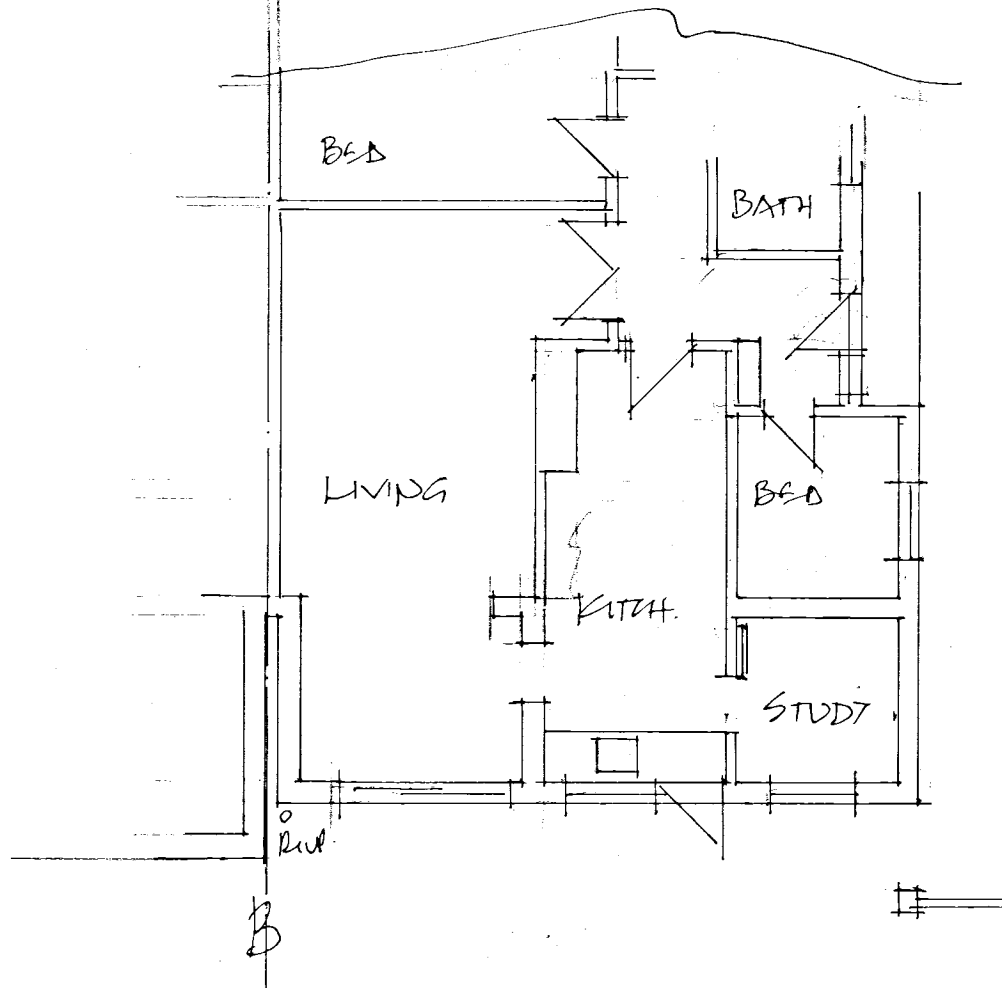



existing floor plan.

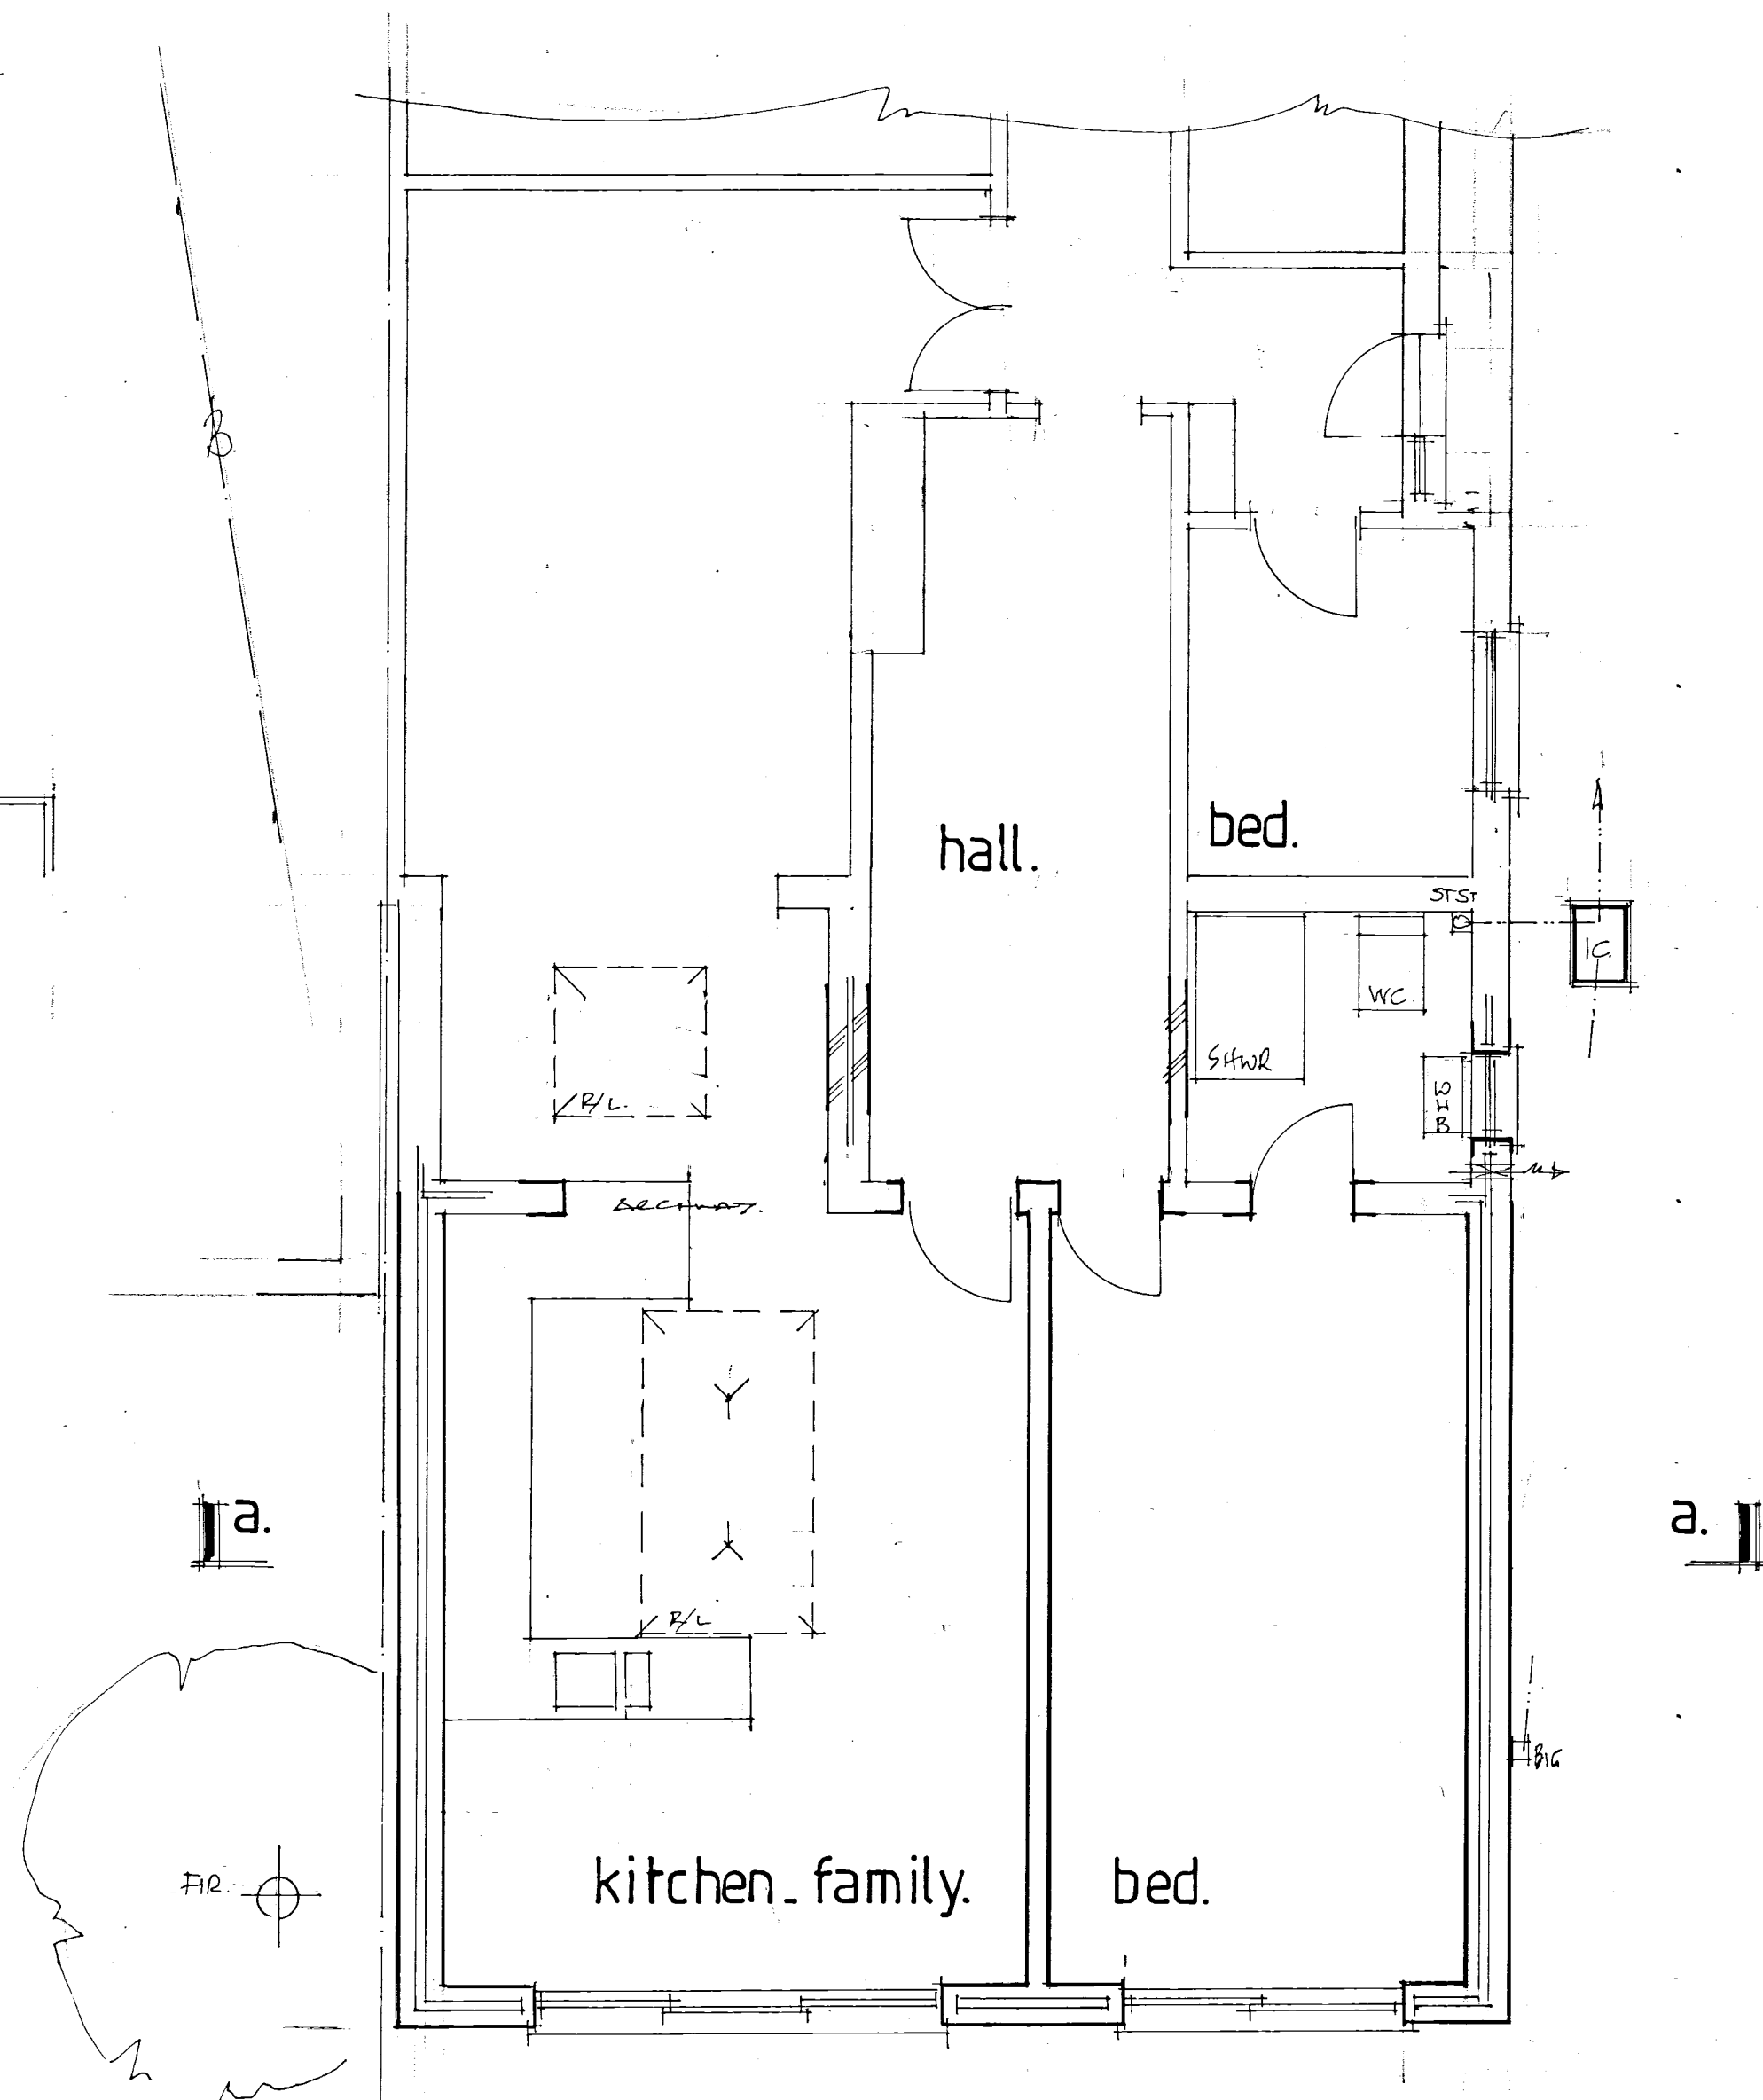

proposed floor plan.

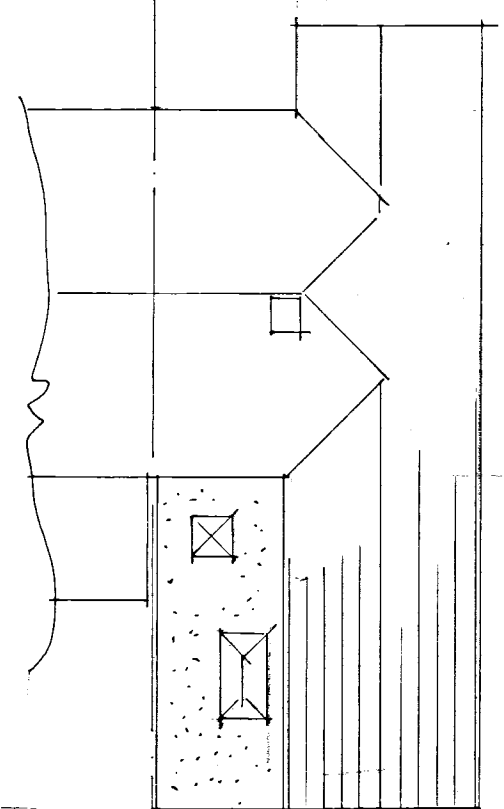

roof plan. SCALE 1:200

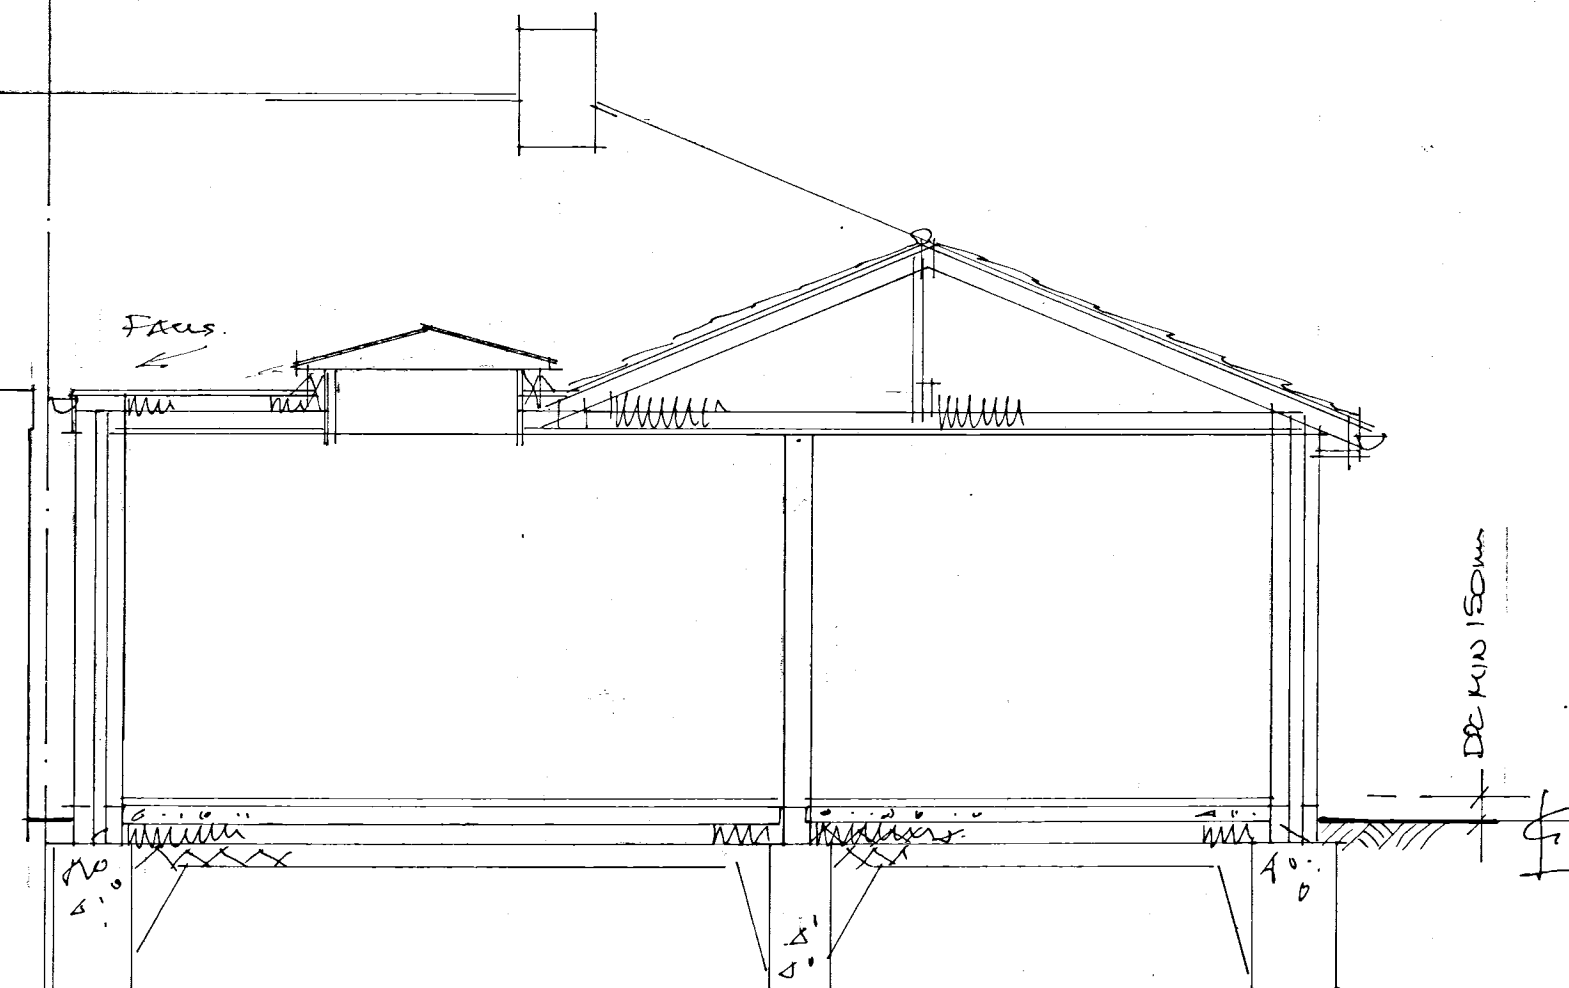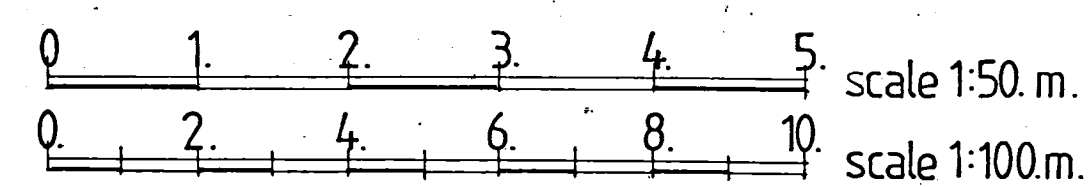

section a.a.

A	MAY 17	EXTENSIONS SHOWN
Date		Revision
© copyright		
THORNS YOUNG ARCHITECTURAL		
THORNS-YOUNG LTD CHARTERED BUILDING CONSULTANTS Website: www.thornsyoun.co.uk		
Fareham 21 Middle Road Park Gate SO31 7GH Tel: (01329) 888 322		Portsmouth 232 London Road North End PO2 9JQ Tel: (02392) 672 883
Client		
MR & MRS A. SOARES		
Job Title		
47 WHURST AVENUE WATERLOOVILLE		
Drawing Title		
SINGLE STOREY REAR EXTENSION		
Scale 1:50 & 1:100 AT A.A.		
Date MAY 17	Drawn by JST	
Org. No.	1056.17	Rev. A