


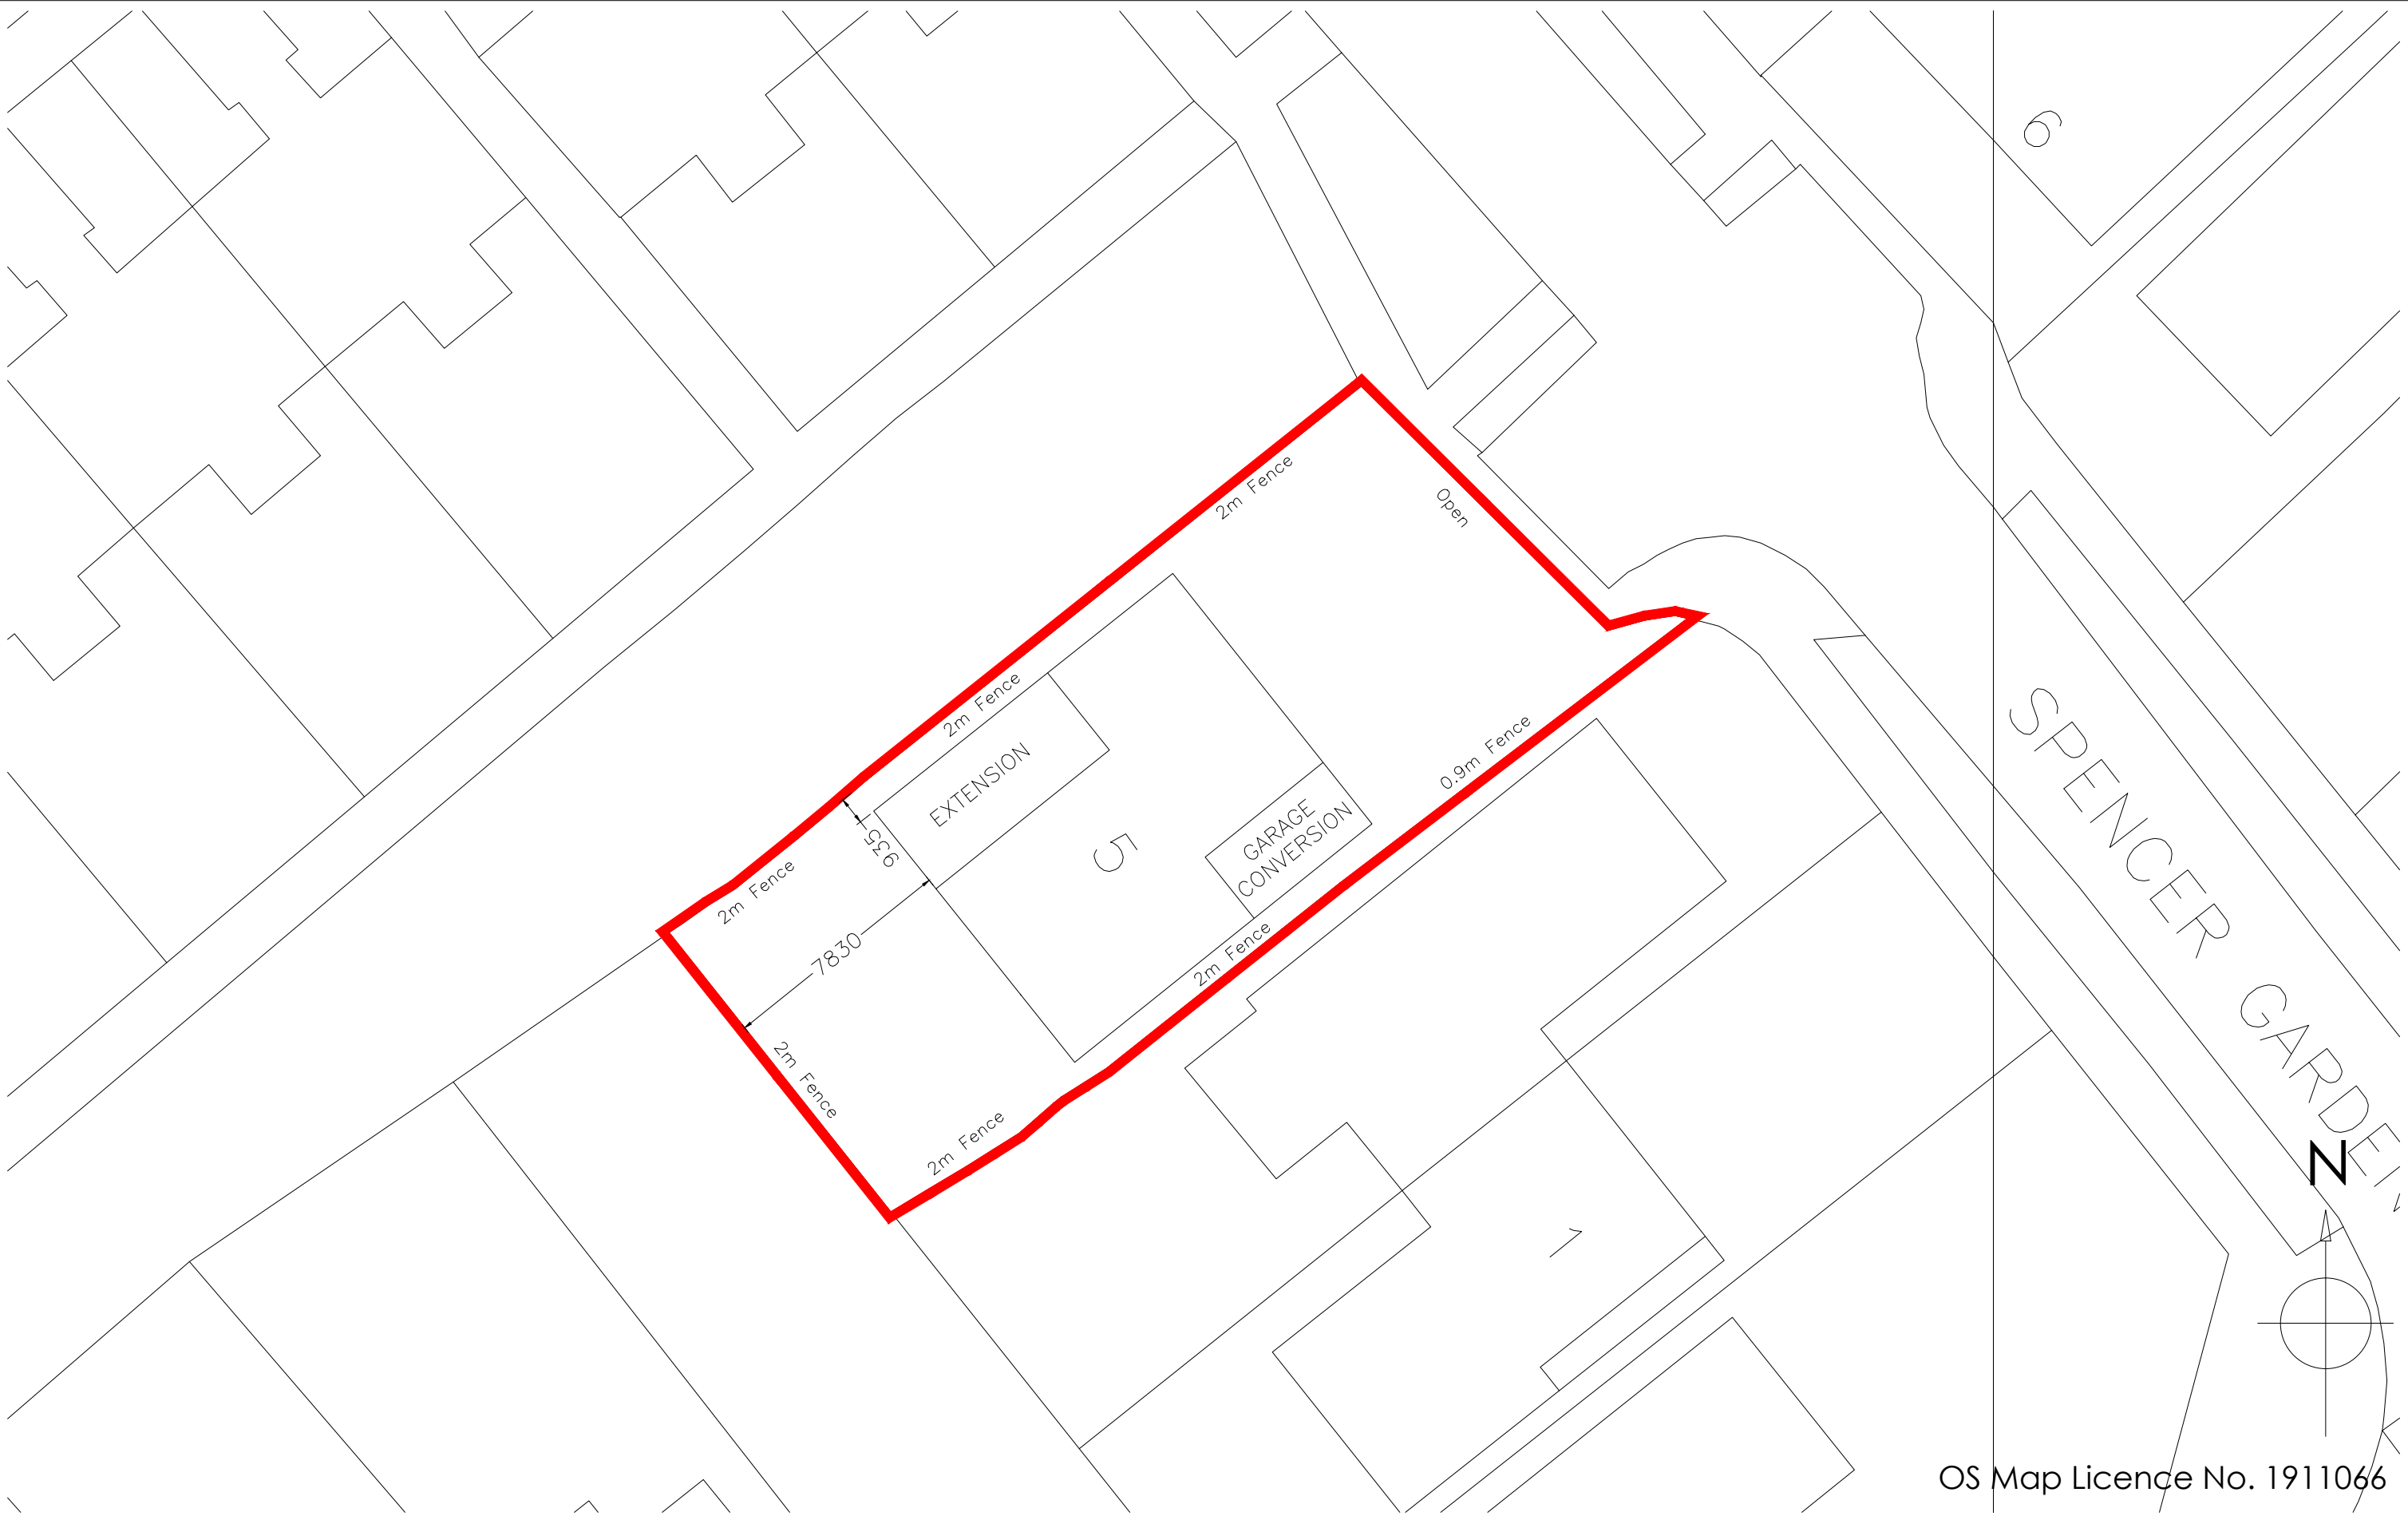


OS Map Licence No. 1911066

Copyright is reserved by GBS Designs and is issued on the condition that it is not copied or disclosed by or to any unauthorised persons without prior consent in writing from GBS Designs.

All dimensions to be checked on site

All structural elements to be specified by a suitably qualified structural engineer.

| REV | DESCRIPTION   | DRAWN | DATE     |
|-----|---|-------|----------|
| -   | Initial design   | GBS   | 10/08/17 |
| A   | Proposed drawings added                                                                                           | GBS   | 08/11/17 |
| B   | Loft conversion removed, replaced with garage conversion along with changes to front elevation and rear extension | GBS   | 30/11/17 |
|     |   |       |          |
|     |   |       |          |
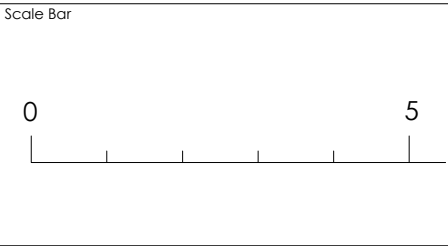

|             |                |
|-------------|----------------|
| Drawing Ref | HATTERSLEY 06  |
| Scale at A1 | N/A            |
| Scale at A3 | 1:200          |
| Date        | 10 AUGUST 2017 |
| Drawn by    | GBS            |

|               |                   |
|---------------|-------------------|
| Drawing Title | 5 Spencer Gardens |
|               | Cowplain          |
|               | Waterlooville     |
|               | Hampshire         |
|               | PO8 8LR           |



CAD - ARCHITECTURE - DESIGN

6 Shillinglee Waterlooville  
Hampshire PO7 5RW

Tel 023 9225 8315  
www.gbsimages.co.uk