



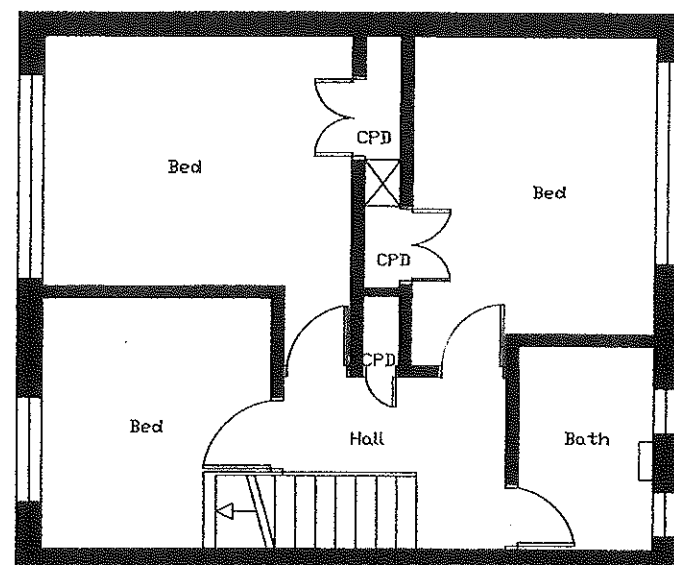

Existing First Floor

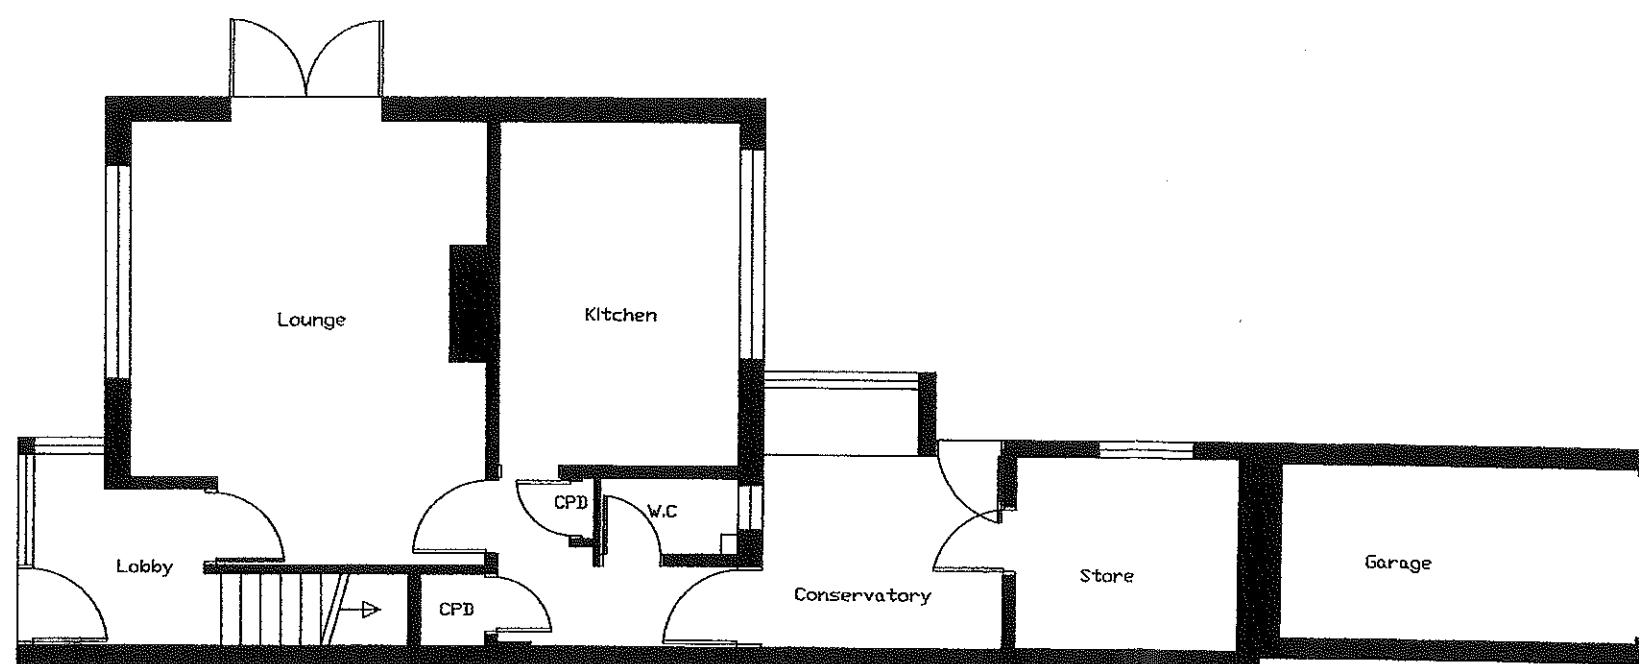

Existing Ground Floor

HAVANT BOROUGH
COUNCIL
31 MAY 2018
RECEIVED

1, KITWOOD GREEN, HAVANT
HAMPSHIRE, PO9 5QN
EXISTING FLOOR PLANS.
DRG. No. 18/4/KG - 1.
SCALE: 1/100.
PAPER SIZE: A3.