






Proposed Entrance Elevation

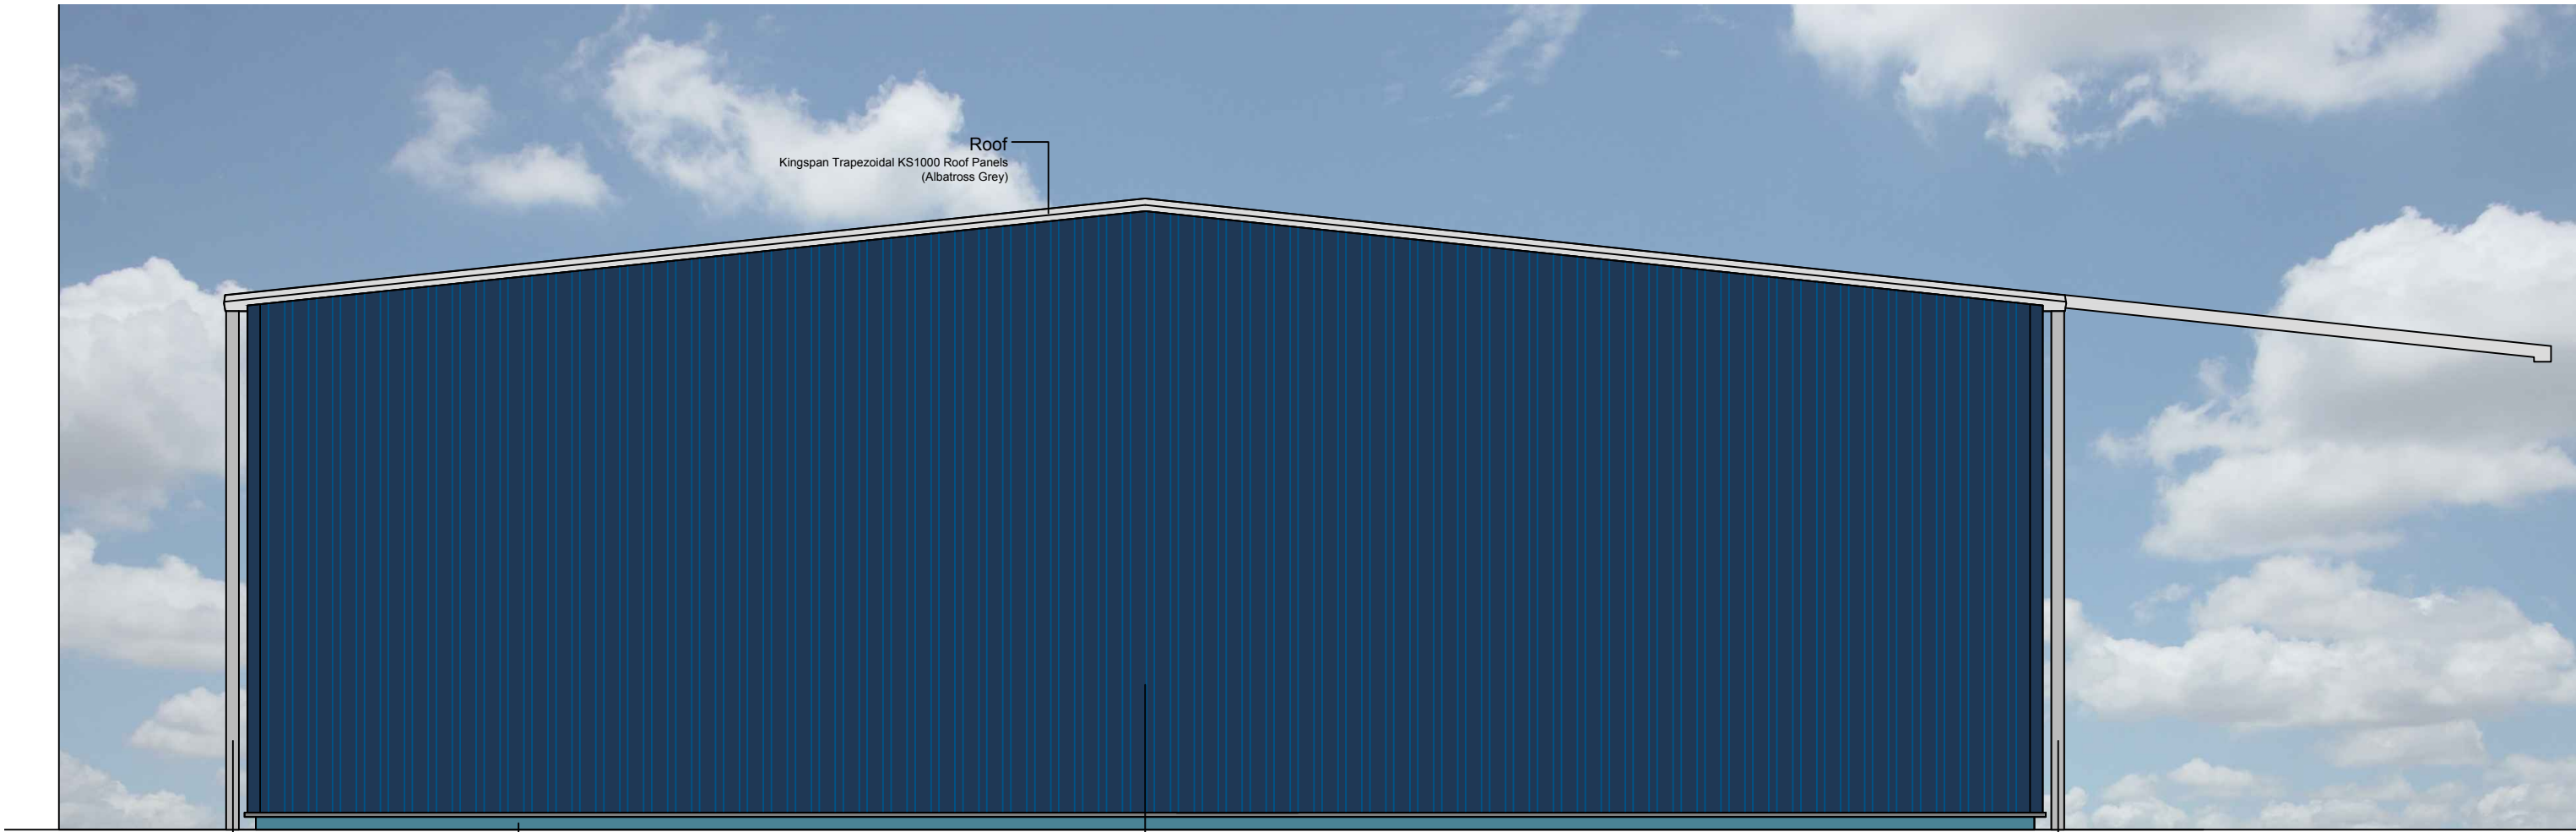


Proposed Rear Elevation

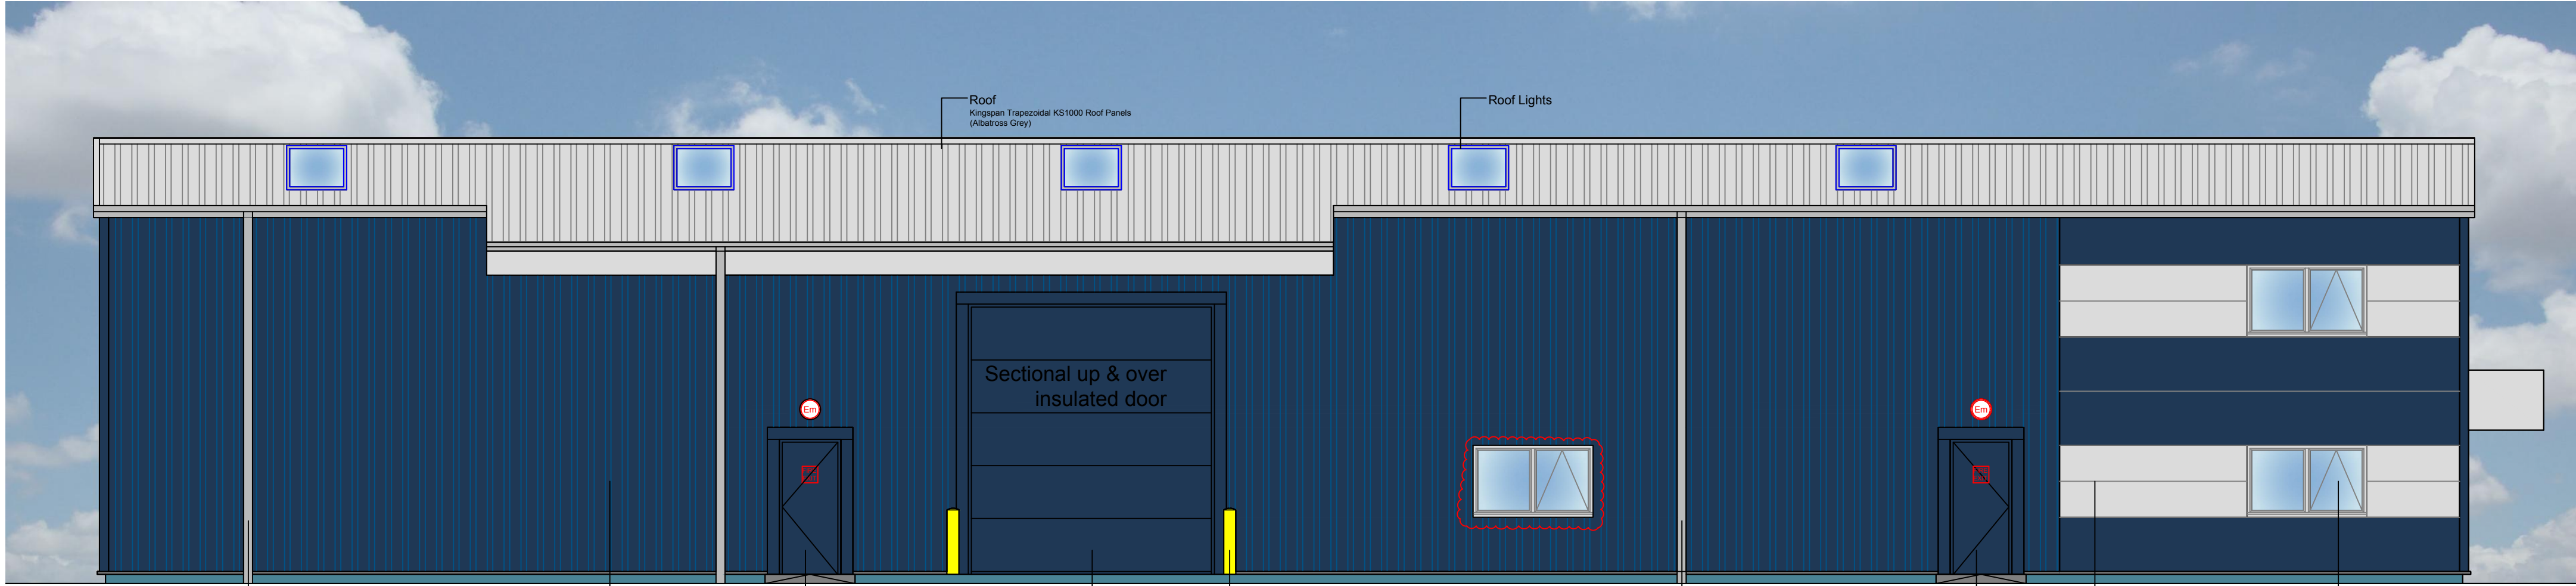

Proposed Side Elevation

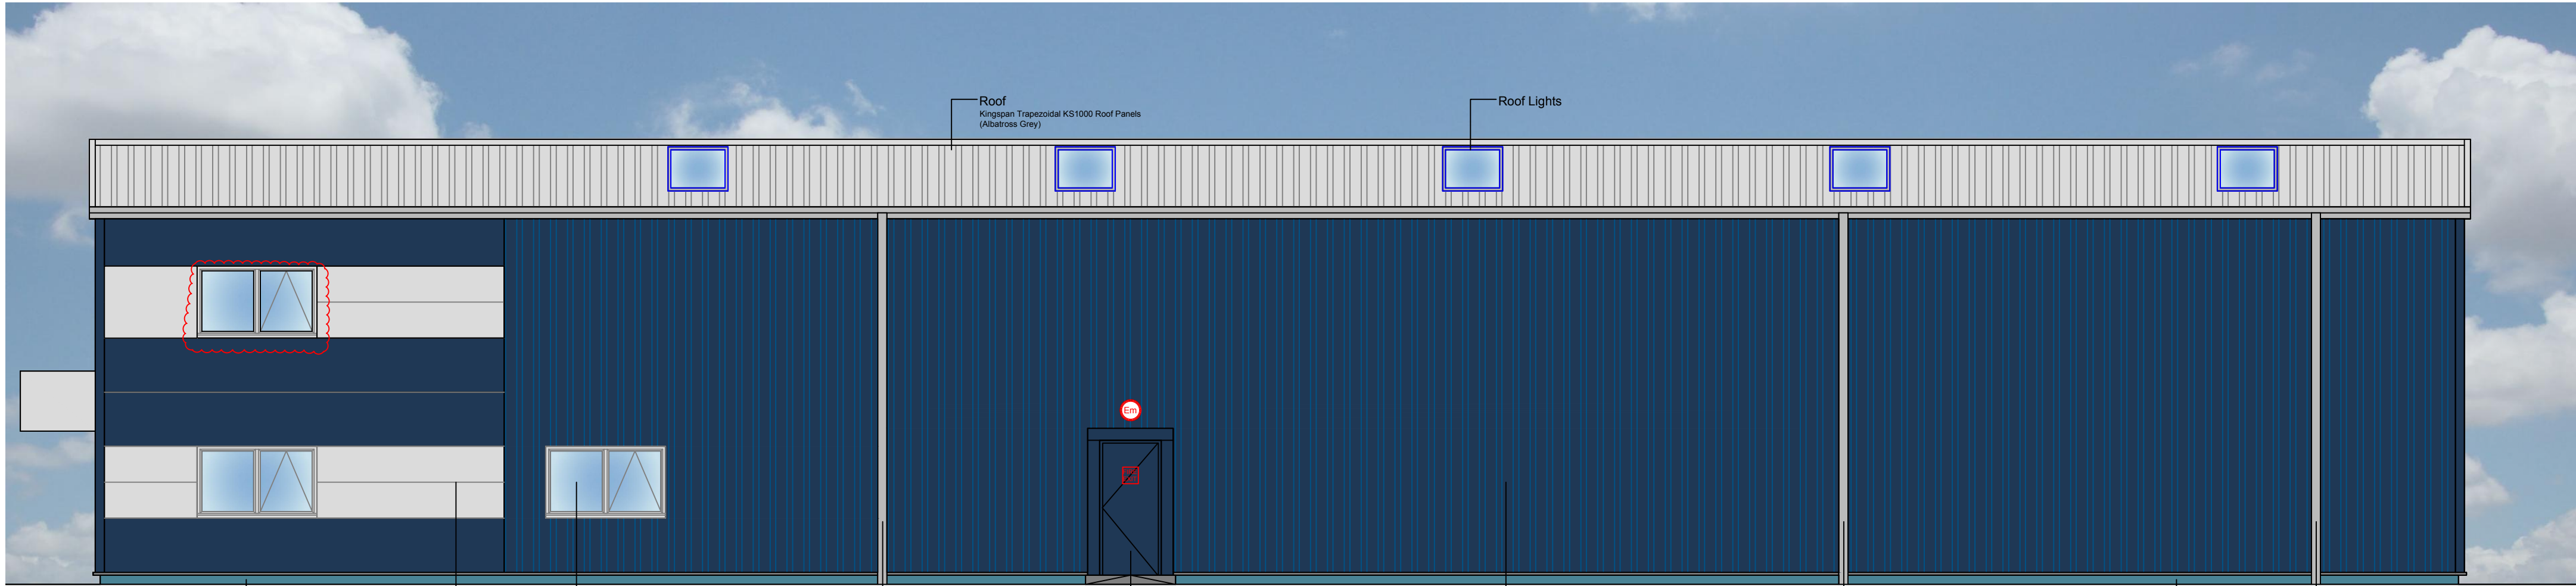

Proposed Side Elevation

 

Rev A dmc 11.10.17
Elev updated to match plan changes, Full address added
Rev B dmc 02.02.18
Window openings dmc

Rev: Description: By: Date:

Job Title:
Proposed New Gap Plant Hire Depot
Unit 3, Hermitage Park, Harts Farm
Way, Havant, Hampshire.
PO9 1FA

Drawing Name:
Proposed Elevations

Project Ref: B2529_17

Date: 10.08.17 Scale:

Drawn: dmc 1:75 @ A1

Drg No: A102 Rev: B

Drg Status: Planning