


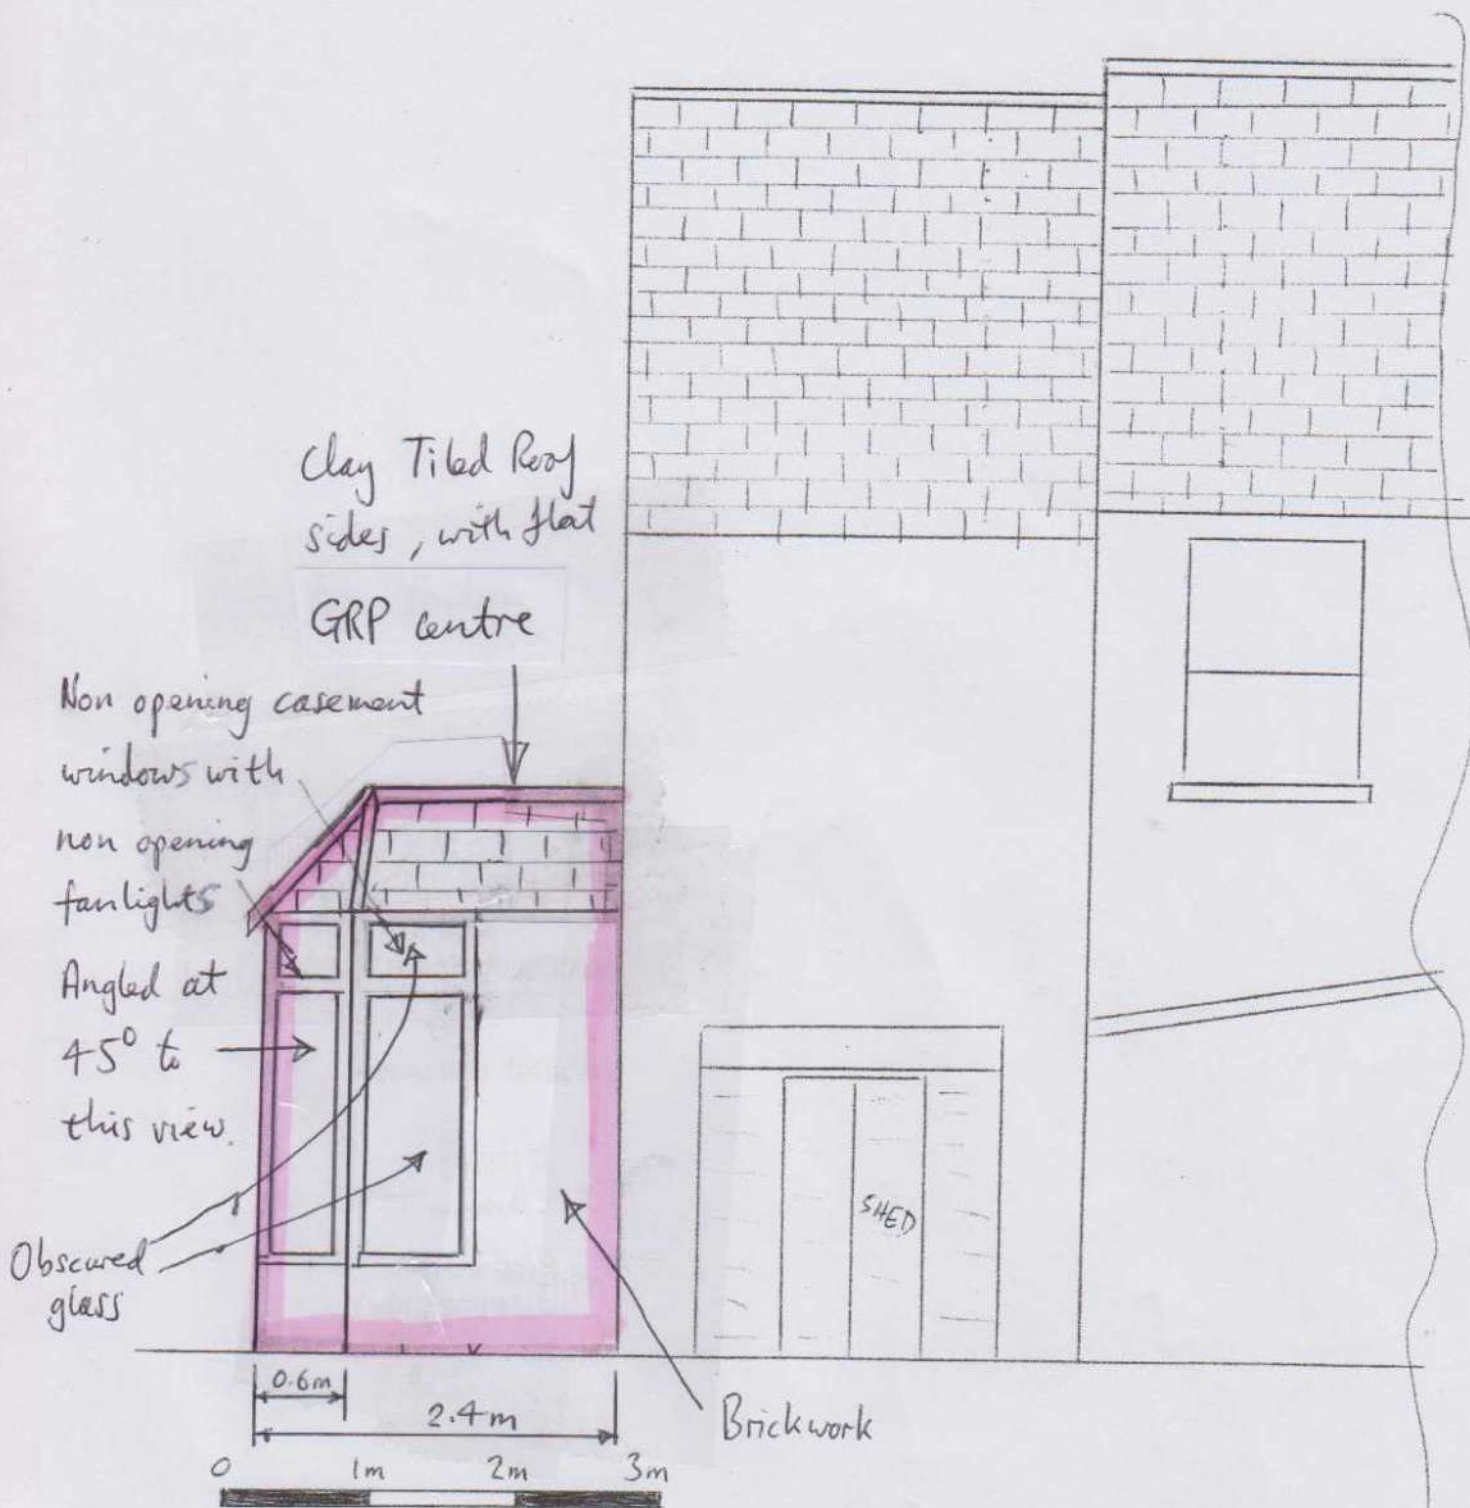

24 Grove Road, proposed rear extension

Drawing no: 11C

8TH MAY 2018

Proposed East Elevation

Scale 1 in 50 at A4 size