


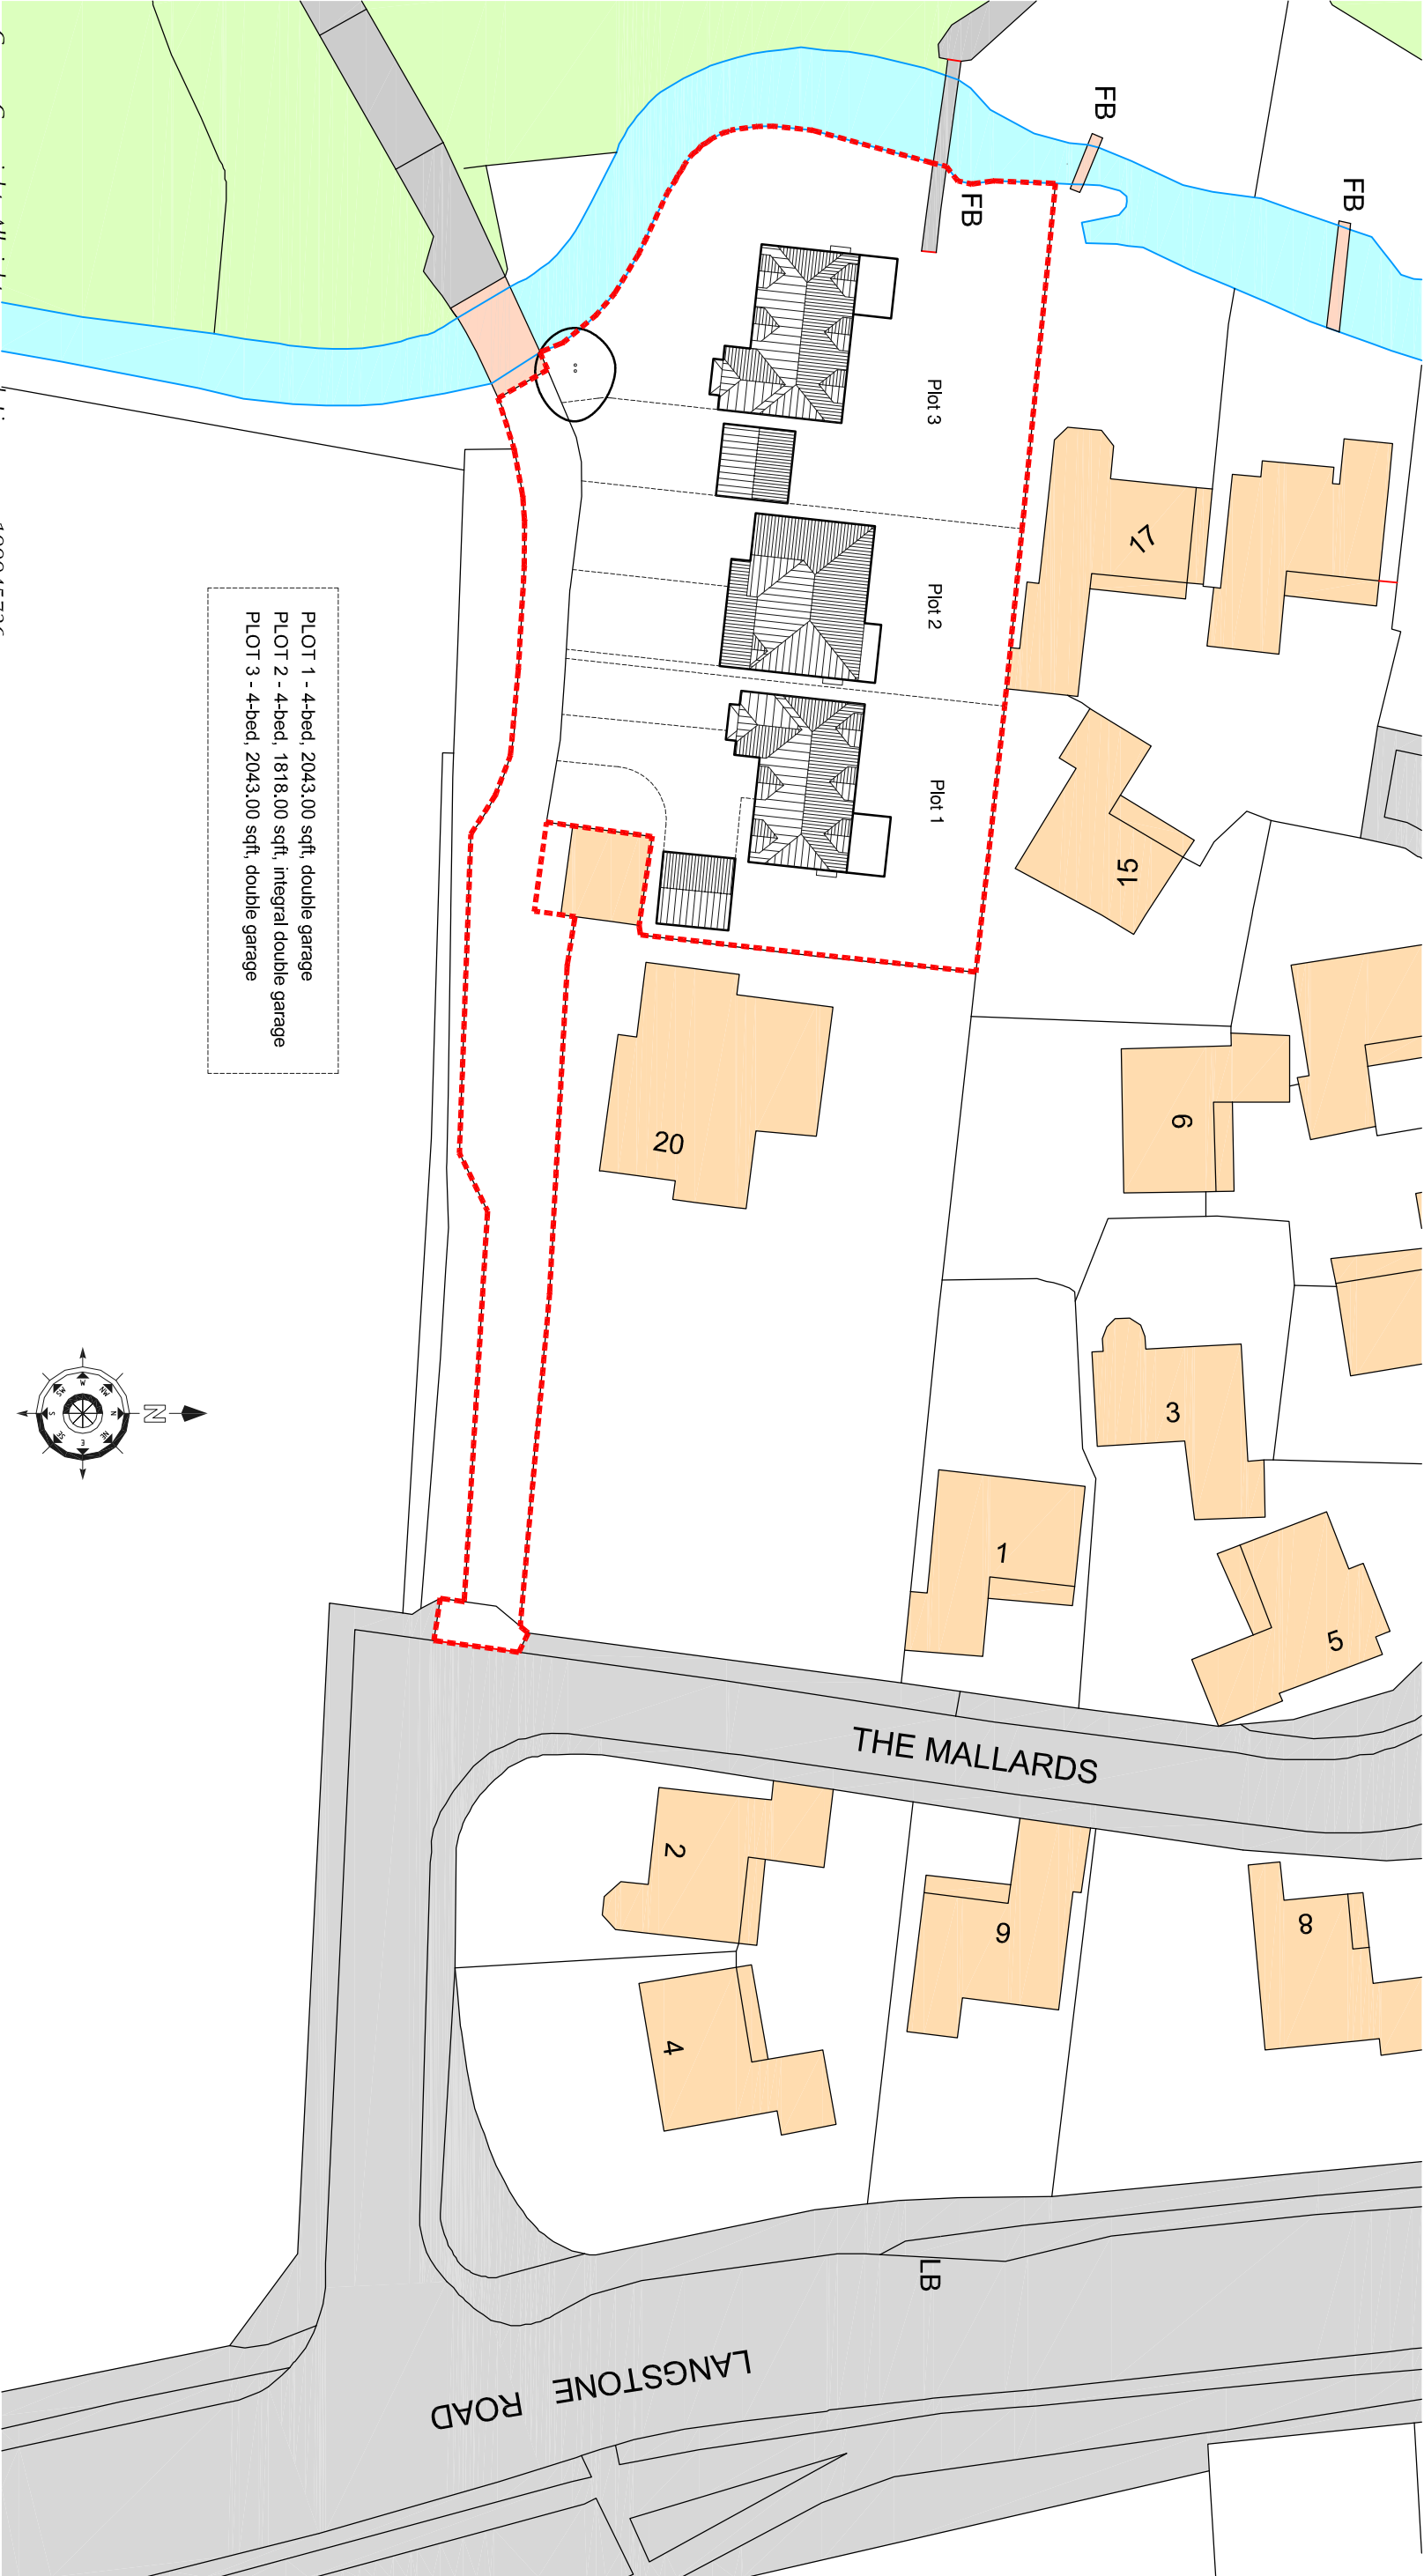

PLOT 1 - 4-bed, 2043.00 sqft, double garage
PLOT 2 - 4-bed, 1818.00 sqft, integral double garage
PLOT 3 - 4-bed, 2043.00 sqft, double garage

Crown Copyright. All rights reserved. License no. 100045736

PROJECT

Proposed Development on Land at Southmere Farm
Langstone Road, Havant

CLIENT

Langstone Estates

DRG TITLE

Site Plan

PROJECT NO.

17021

DRAWING NO.

101

SCALE

1:500

REV

B

Rev	DESCRIPTION	Dwn / Date	Chk / Date
B	Layout updated	mw 04.04.18	
A	Floor areas amended, trees indicated	mw 23.03.18	

This drawing is copyright and must not be disclosed to third parties without permission
Scaled dimensions are not to be used for construction

4 Queensgate
Queens Road
Fareham
Hampshire
PO16 0NW

Tel: 01329 288911
Fax: 01329 221913
E-mail: admin@m2architecture.com

m2
architecture
architectural technologist