





existing front elevation
scale - 1:50 @ A1 / 1:100 @ A3

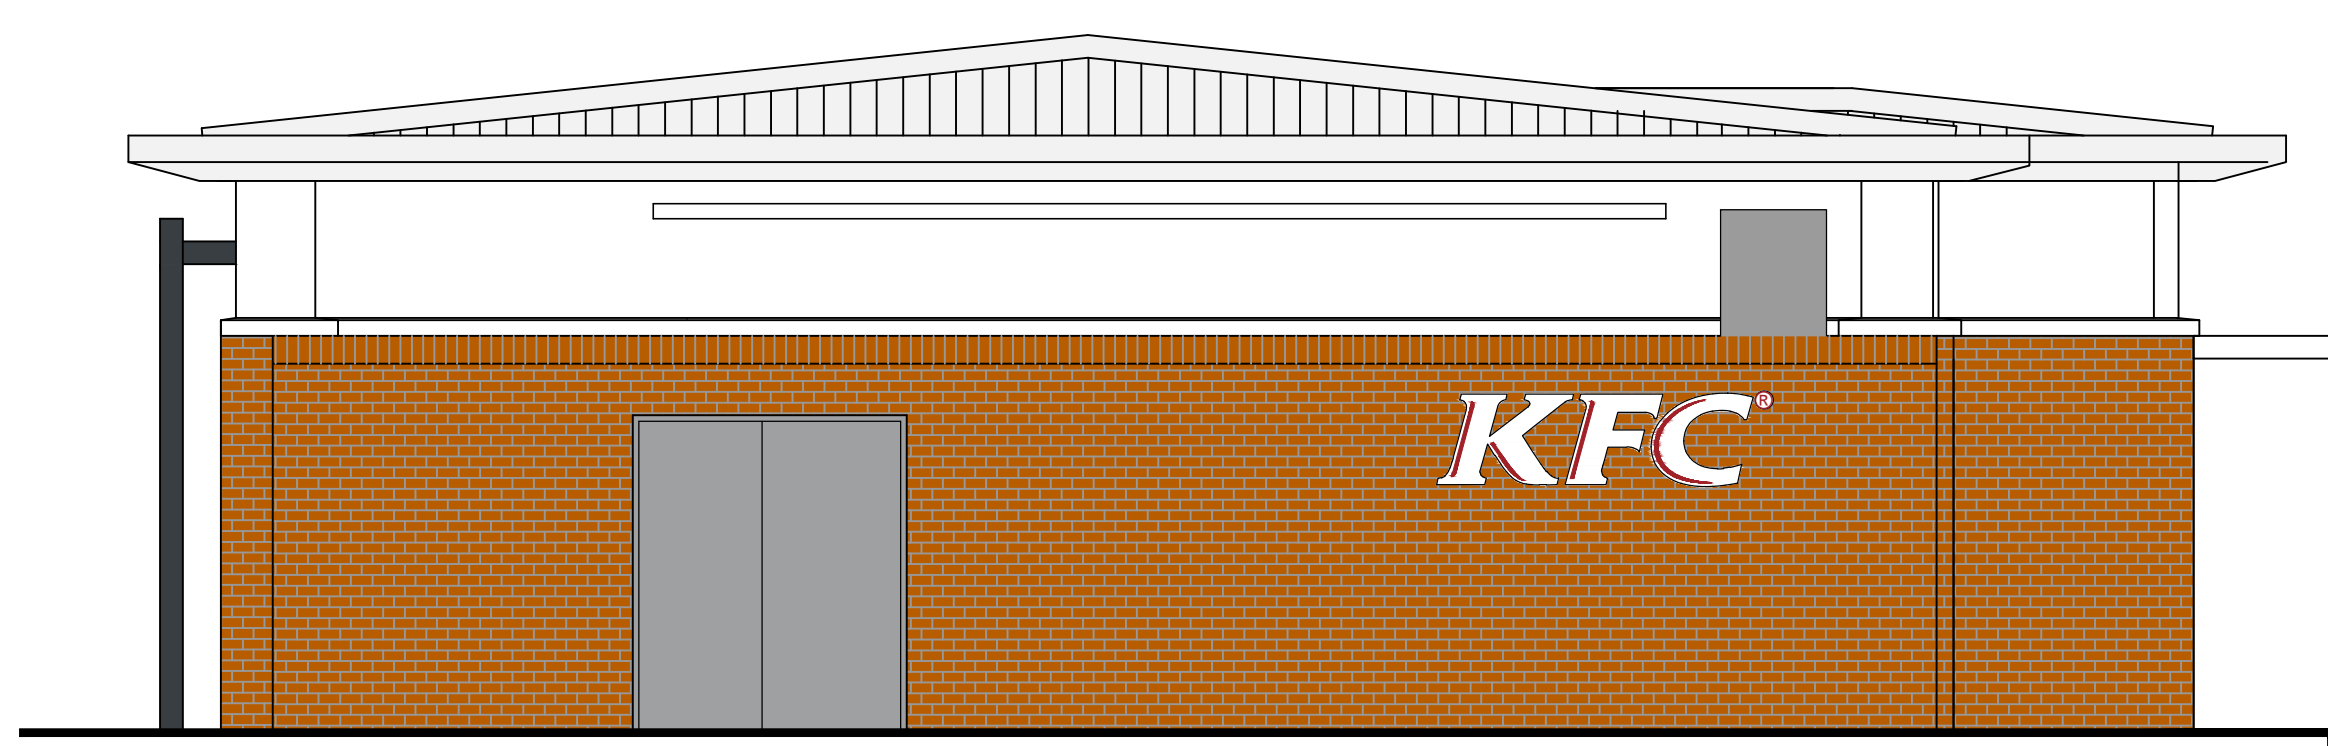

existing rear elevation
scale - 1:50 @ A1 / 1:100 @ A3



existing side elevation
scale - 1:50 @ A1 / 1:100 @ A3

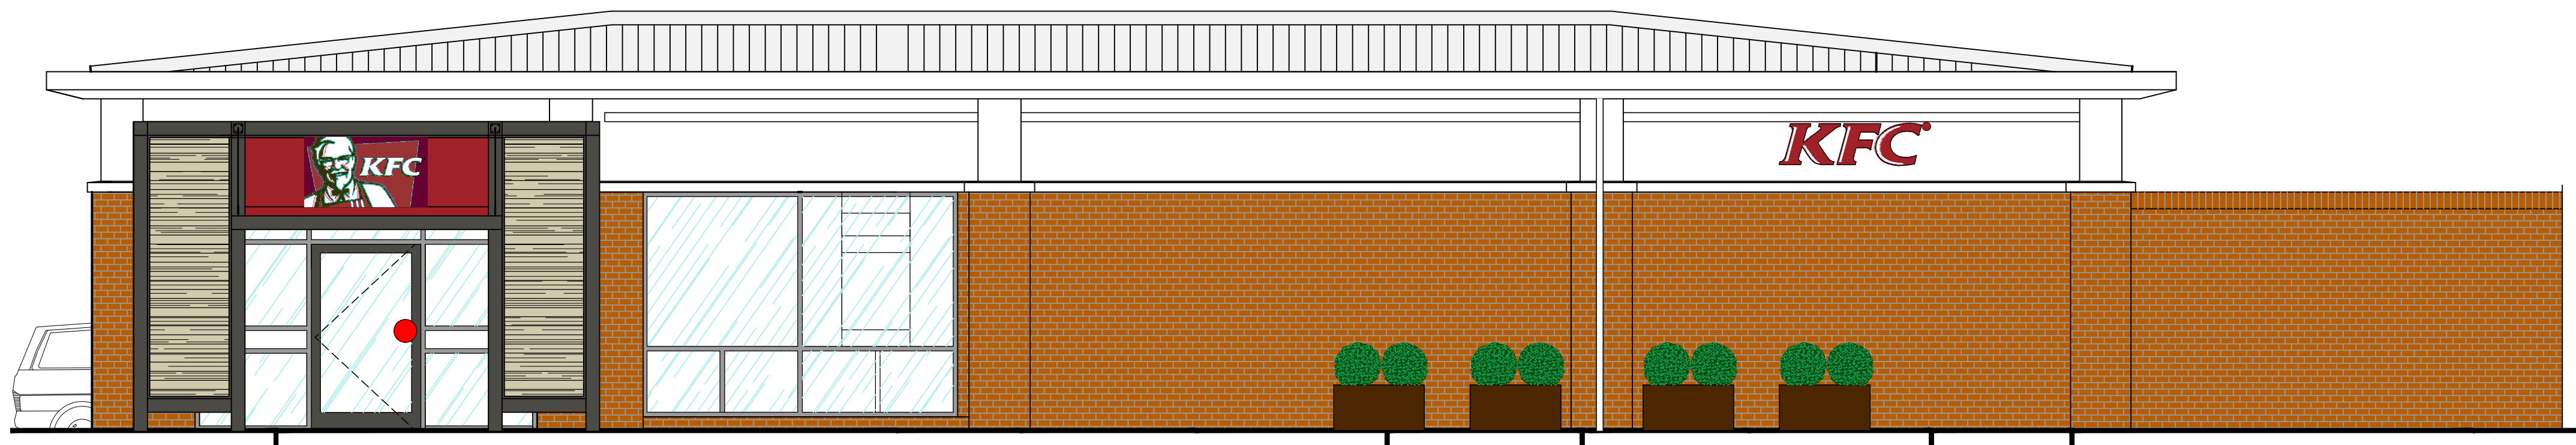

existing side elevation
scale - 1:50 @ A1 / 1:100 @ A3

© copyright 2017
this drawing and the copyrights and patents therein are the
designer's property and may not be used or reproduced - only
under contract

ALL DIMENSIONS TO BE CHECKED ON SITE.
DO NOT SCALE FROM THIS DRAWING EXCEPT FOR THE
PURPOSES OF LOCAL AUTHORITY PLANNING

B	18-05-17	Updated following measured survey
A	12-05-17	Updated to suit existing photos
rev	date	description

Frank Belshaw
Building Surveyors Limited

wheatley springs barn, whealley lane road,
barrowford, nelson, lancashire, BB9 6DS.
tel no. (01282) 699668, fax no. (01282) 602447,
e-mail - frank@fbelshaw.co.uk



IMAGE ENHANCEMENT

store address
HAVANT
2 PARK WAY
HAVANT
PO9 1HH

drawing title
EXISTING
EXTERNAL ELEVATIONS

drawn by	checked	date
JL	----	07 - 03 - 16
store no.	scale	
5970	1:50 @ A1	

KFC drawing no.	FB ref.	revision
5970/2017/G210	2016/68	B