




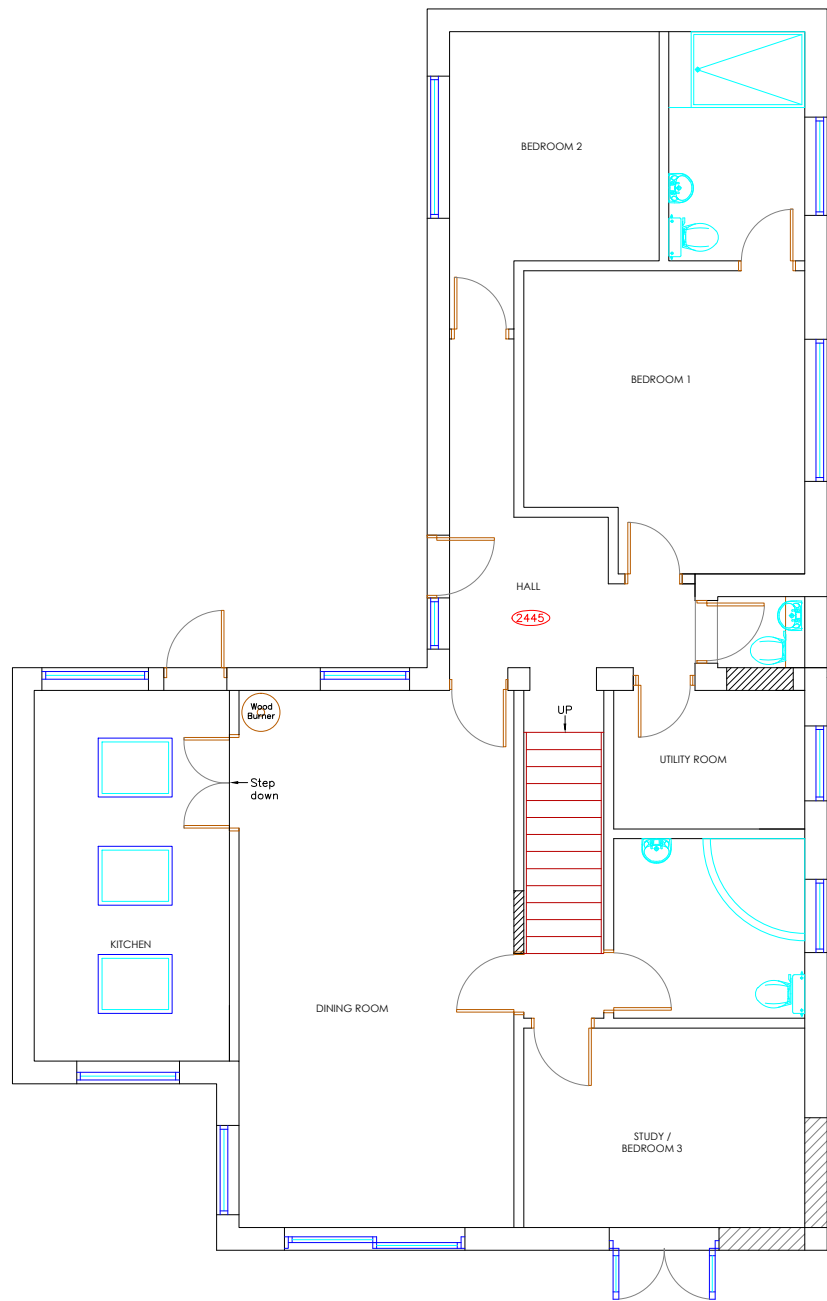

PROPOSED GROUND FLOOR

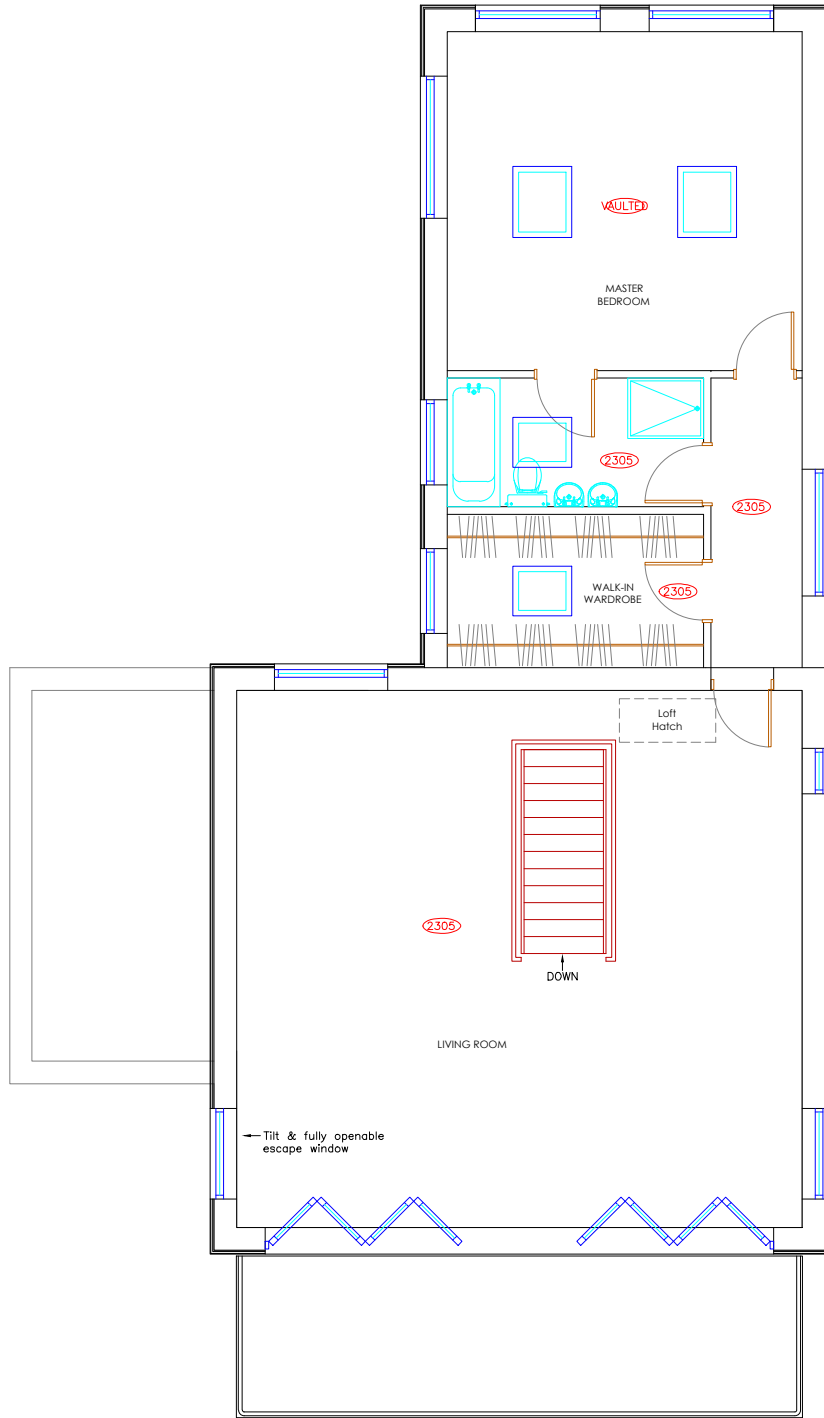

PROPOSED FIRST FLOOR

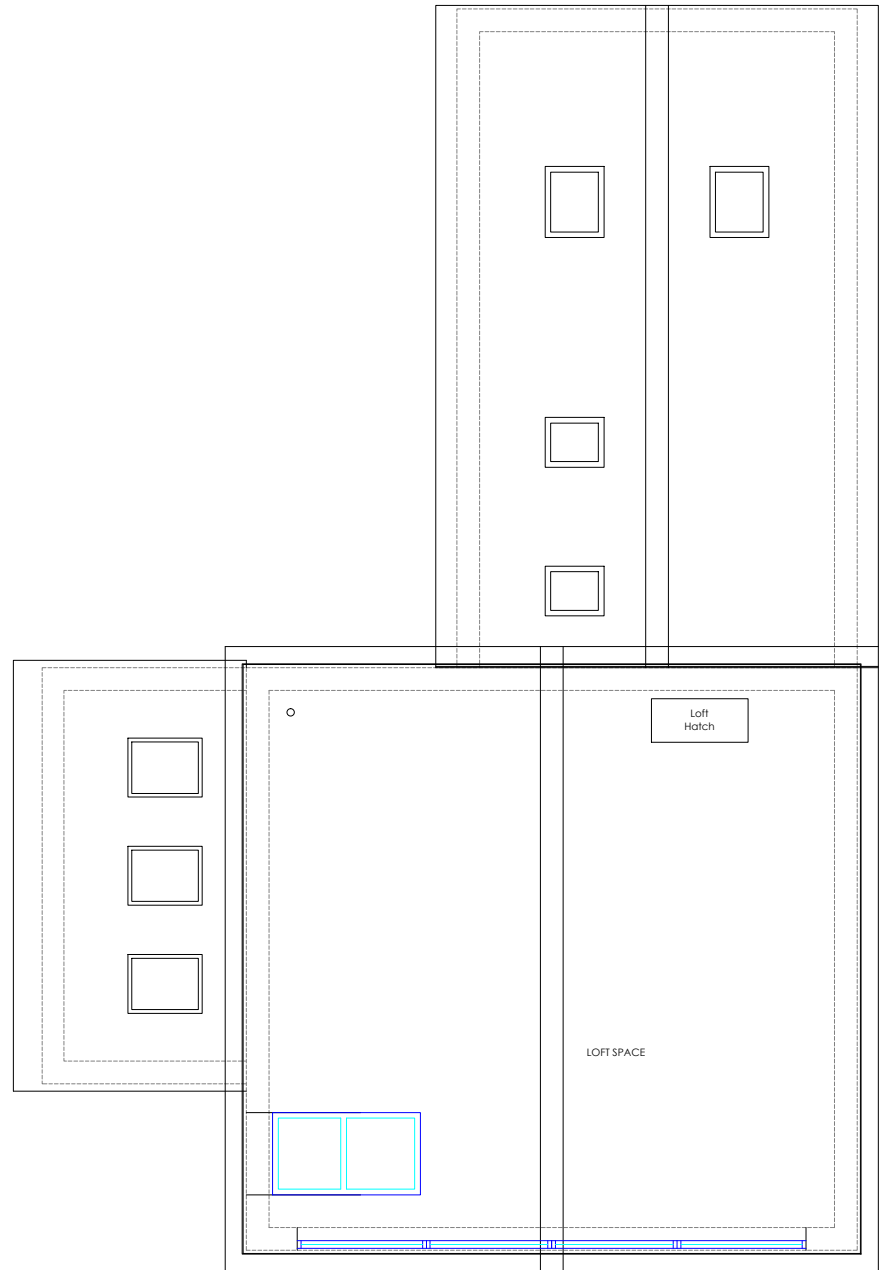

PROPOSED LOFT & ROOF PLAN

Copyright is reserved by GBS Designs and is issued on the condition that it is not copied or disclosed by or to any unauthorised persons without prior consent in writing from GBS Designs.

All dimensions to be checked on site

All structural elements to be specified by a suitably qualified structural engineer.

REV	DESCRIPTION	DRAWN	DATE
-	Initial design	GBS	02.10.17
A	Some windows enlarged and others introduced to scheme	GBS	10.10.17
B	Some windows removed with others enlarged and introduced to scheme	GBS	12.10.17
C	Windows on front elevation made taller	GBS	16.10.17



Drawing Ref	HADLEY2 03
Scale at A1	Scale at A3
1:50	1:100
Date	02 OCT 2017
Drawn by	GBS

Drawing Title

First storey extension & rear balcony
48 Bembridge Drive
Hayling Island
Hampshire
PO11 9LU

