



It is essential that prior to commencement and during construction works, the contractor reviews the drawings and specification and discusses with the practice any inconsistencies, anomalies, non-industry standard features or other concerns.

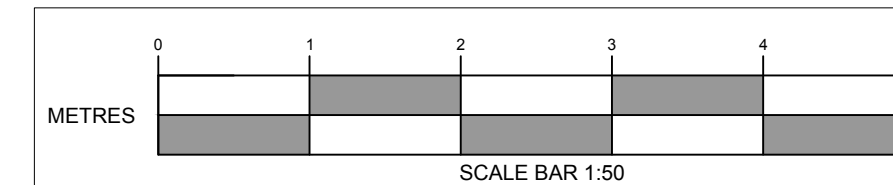

AMENDMENTS	DATE
CLIENT J. Todd 59 London Road Widley Waterlooville PO7 5AQ	
PROJECT LOFT CONVERSION 59 LONDON ROAD WIDLEY WATERLOOVILLE HAMPSHIRE	
DRAWING TITLE	
DATE 11.09.2017	
SCALE 1:20 @ A1	
Drawing No. 17/012/AK/01	REVISION C

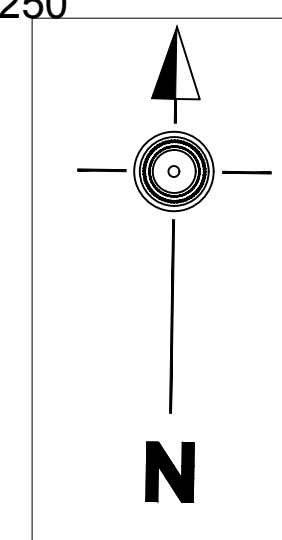


CHARTERED SURVEYORS
ARCHITECTS & ENGINEERS

11 Dragoon House
Hussar Court
Brambles Business Park
Portsmouth
Hampshire
PO7 7SE

T. 023 9225 7711
F. 023 9225 7712




EAST ELEVATION 1:100

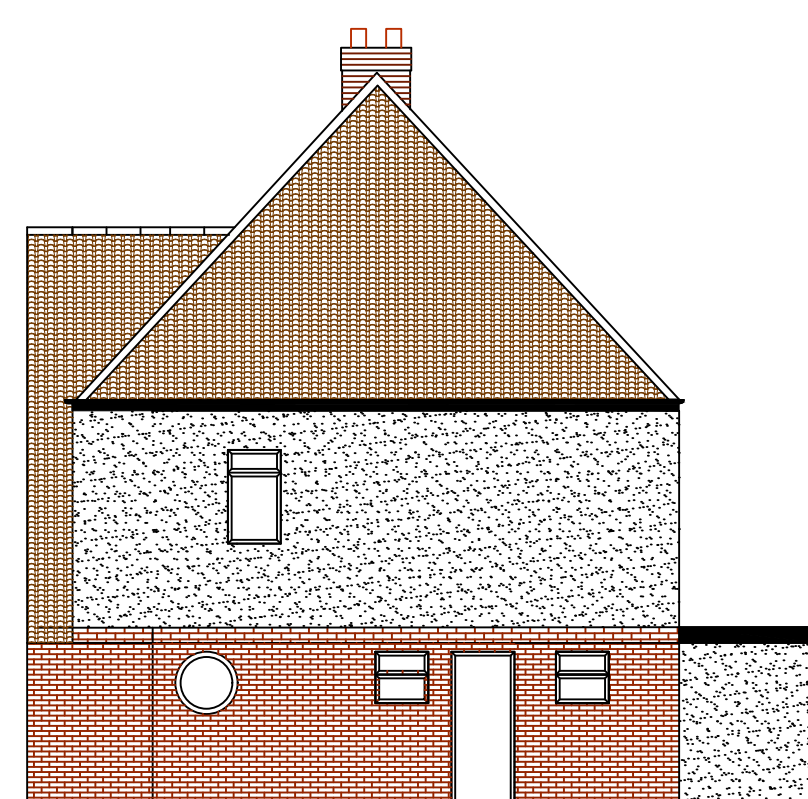


NORTH ELEVATION 1:100




WEST ELEVATION 1:100

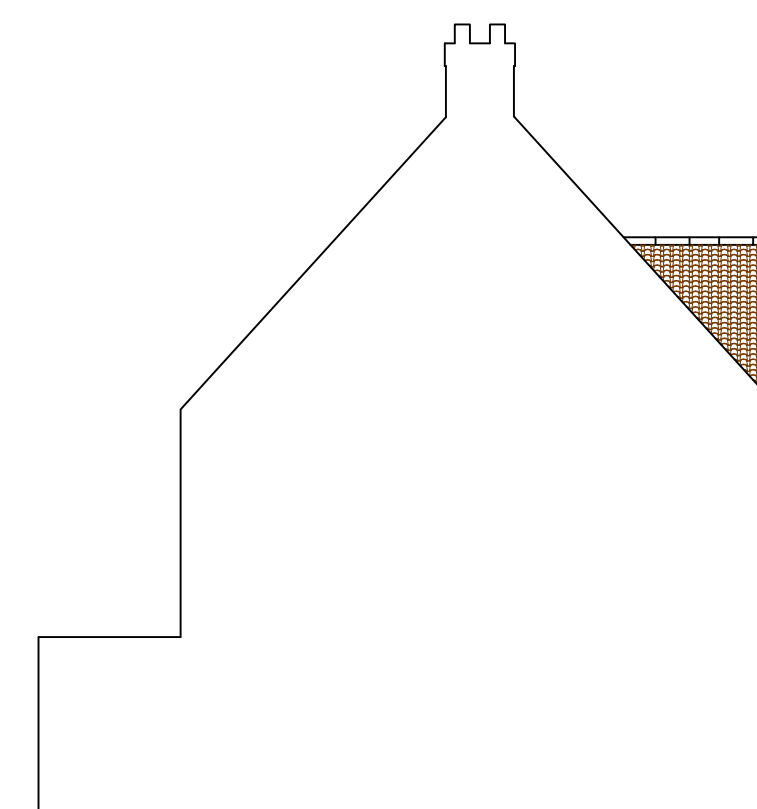


SOUTH ELEVATION 1:100

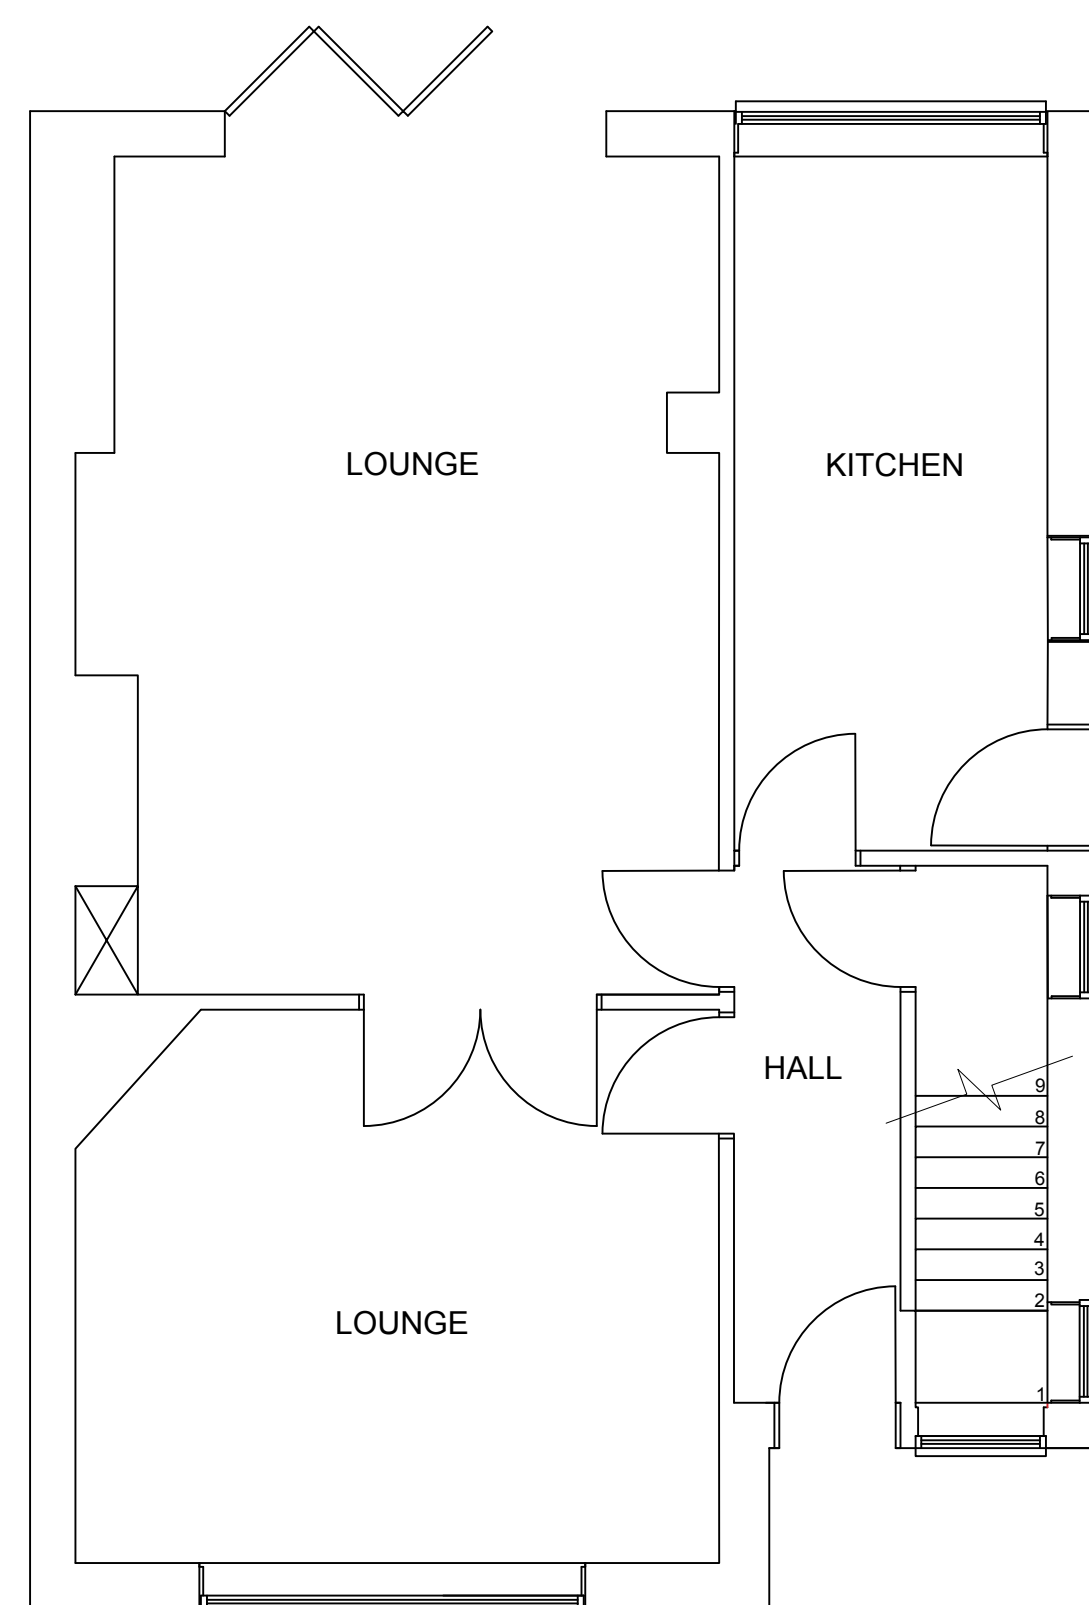

GROUND FLOOR 1:50

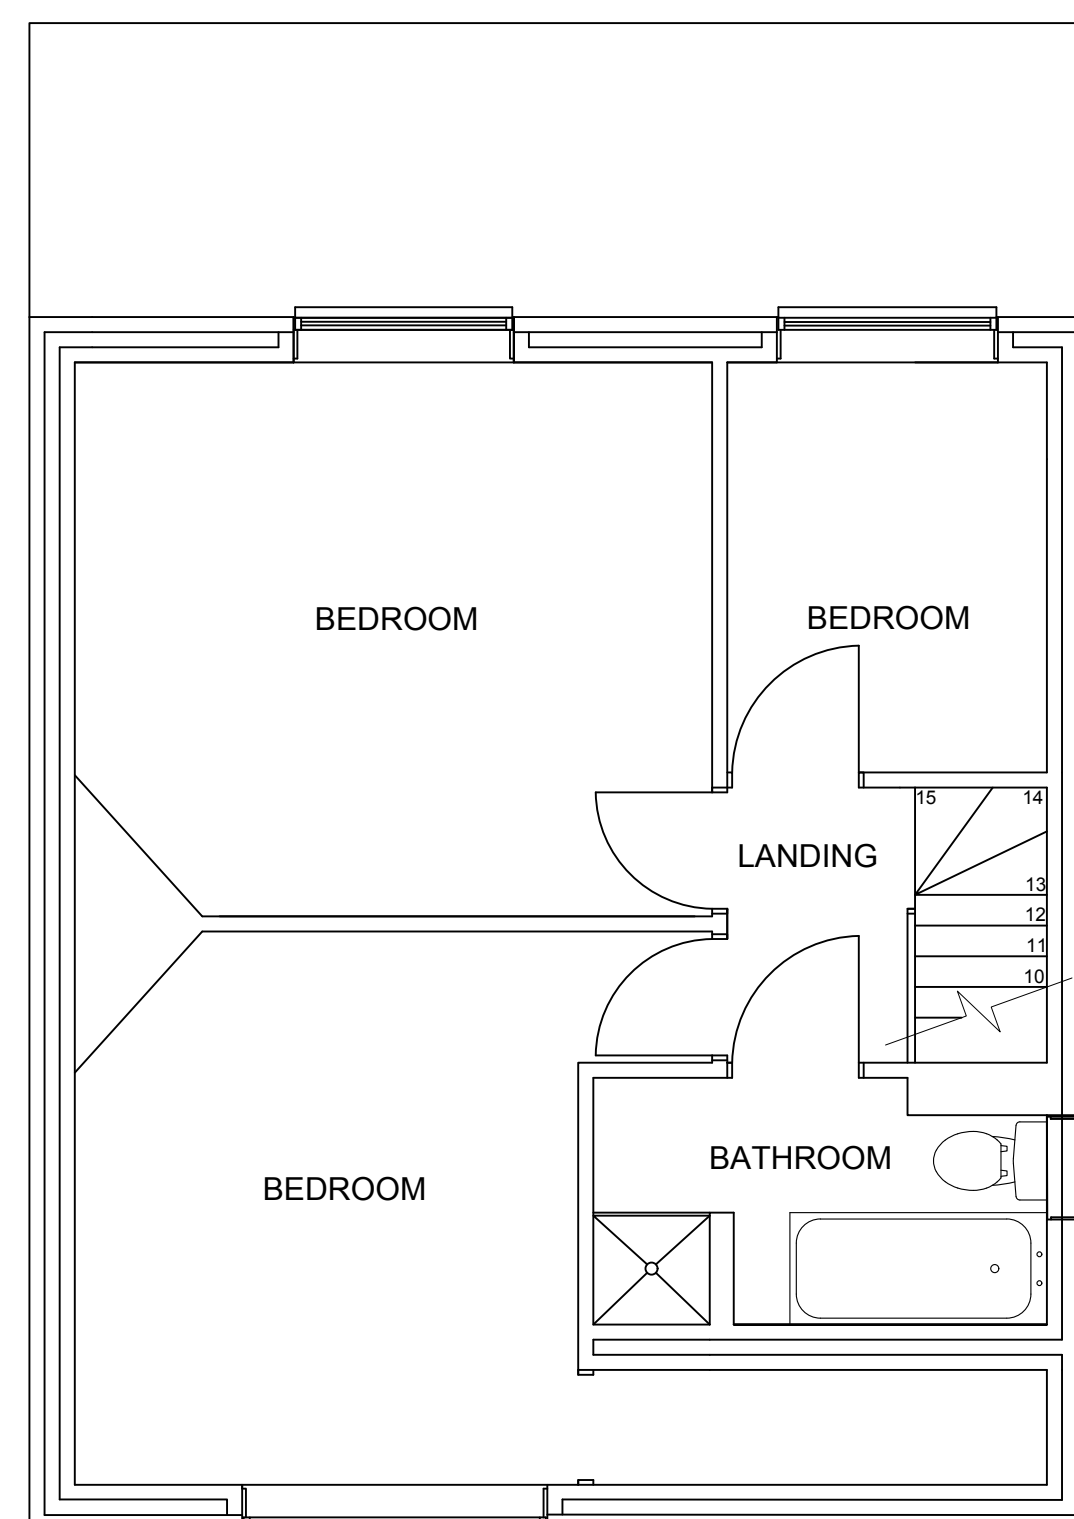

FIRST FLOOR 1:50

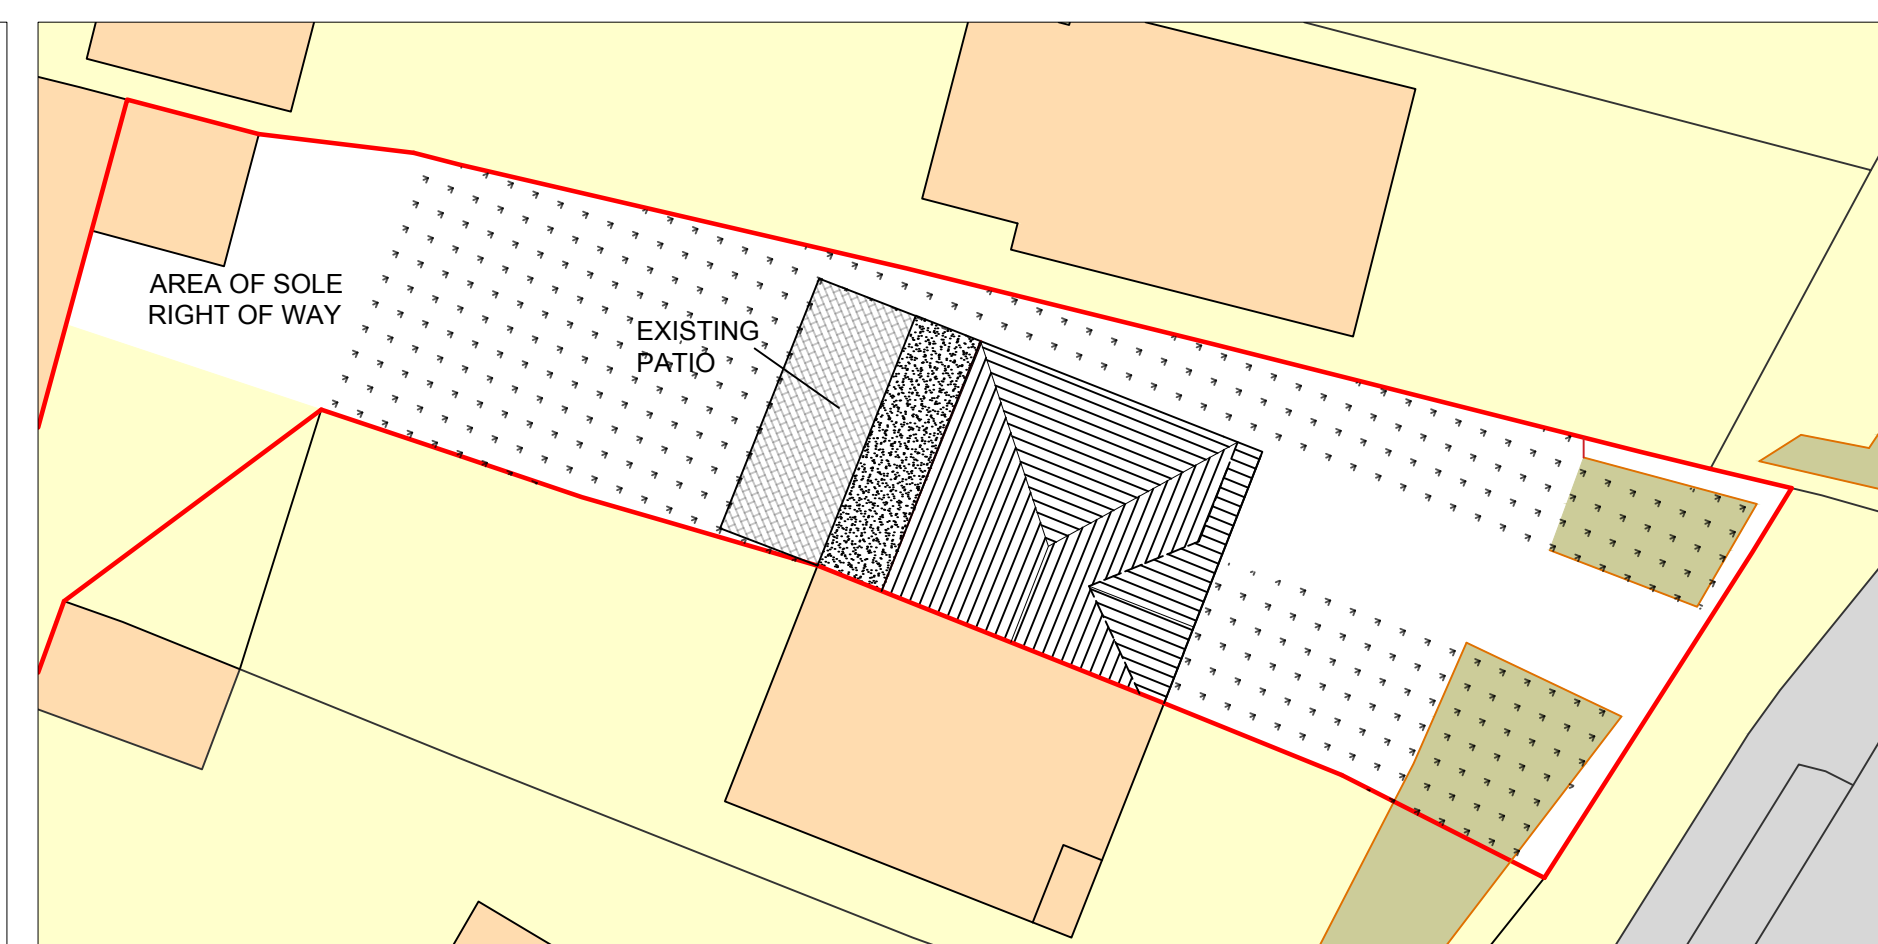

EXISTING SITE PLAN 1:200