



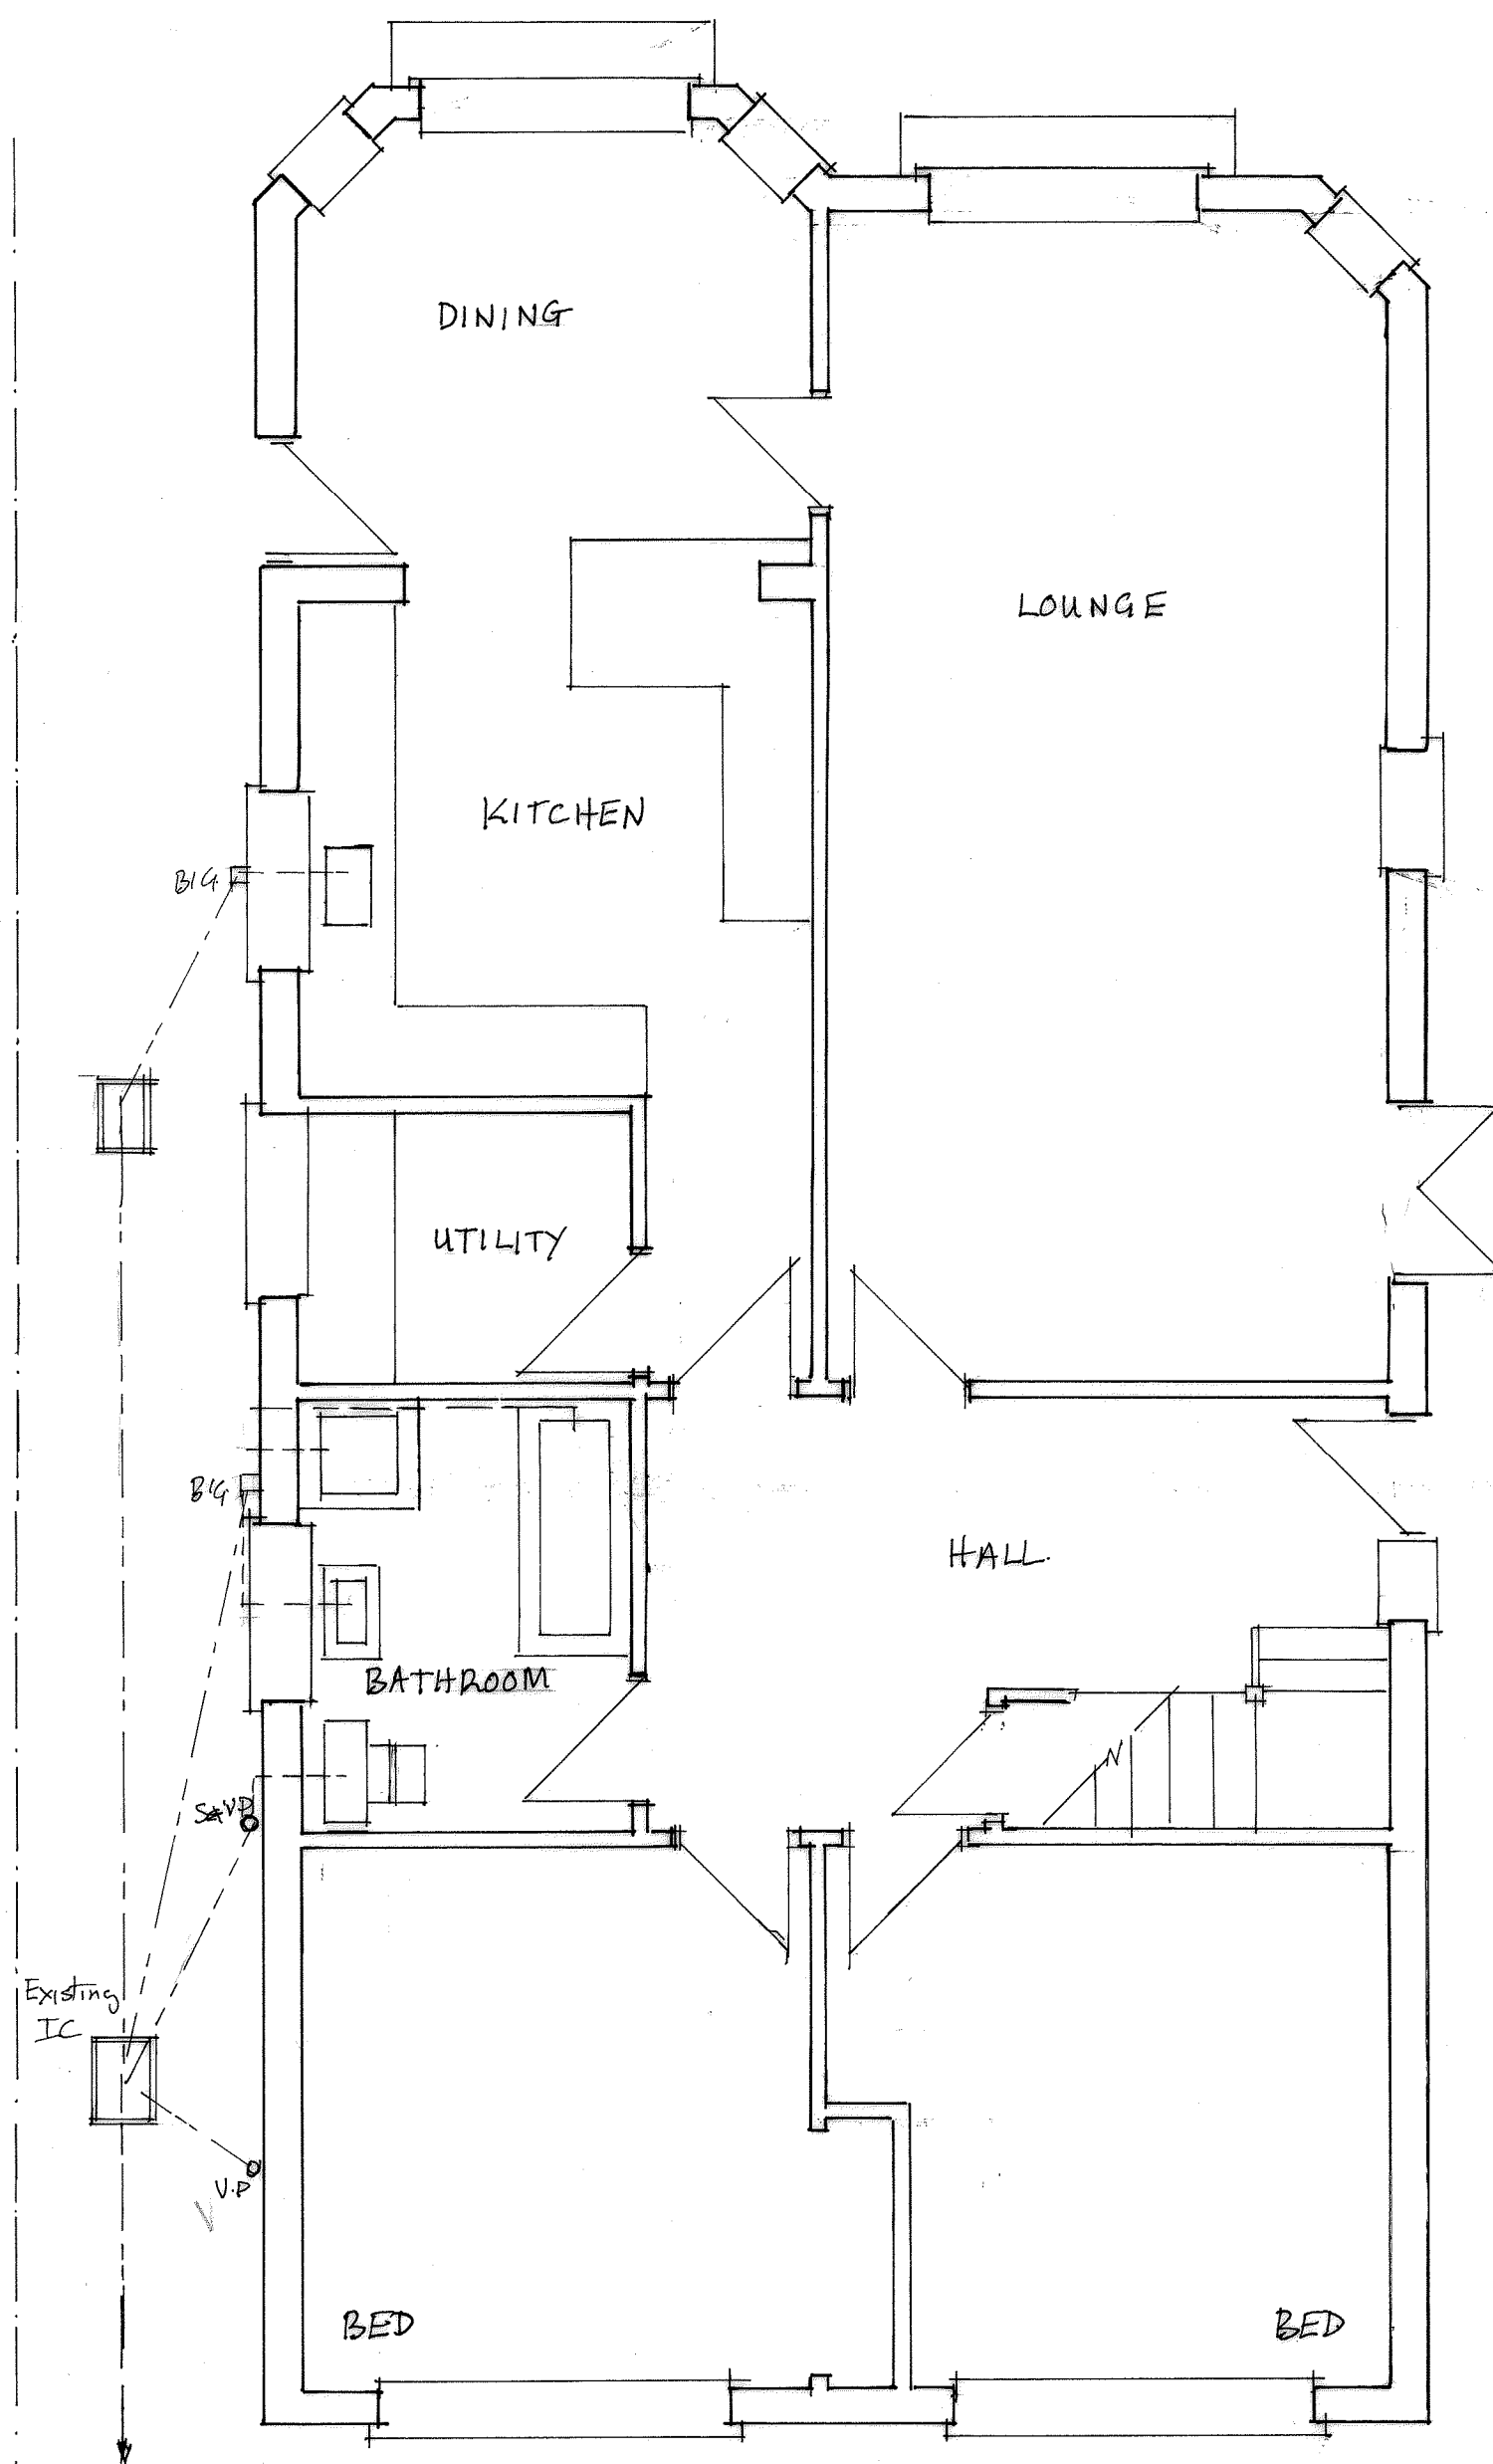


GROUND

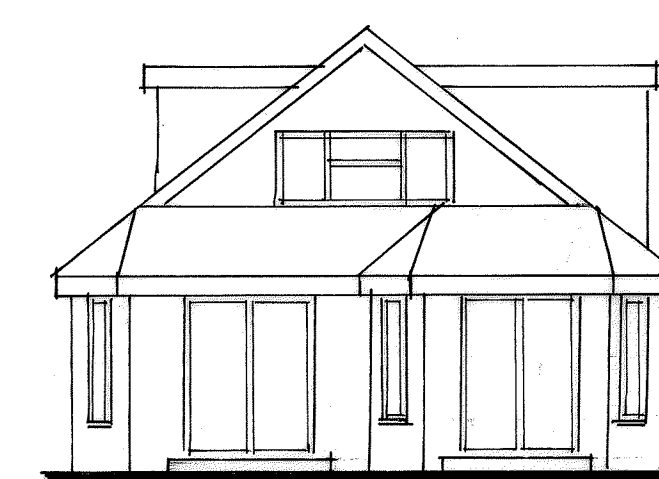

FRONT (SOUTH)



REAR (NORTH)

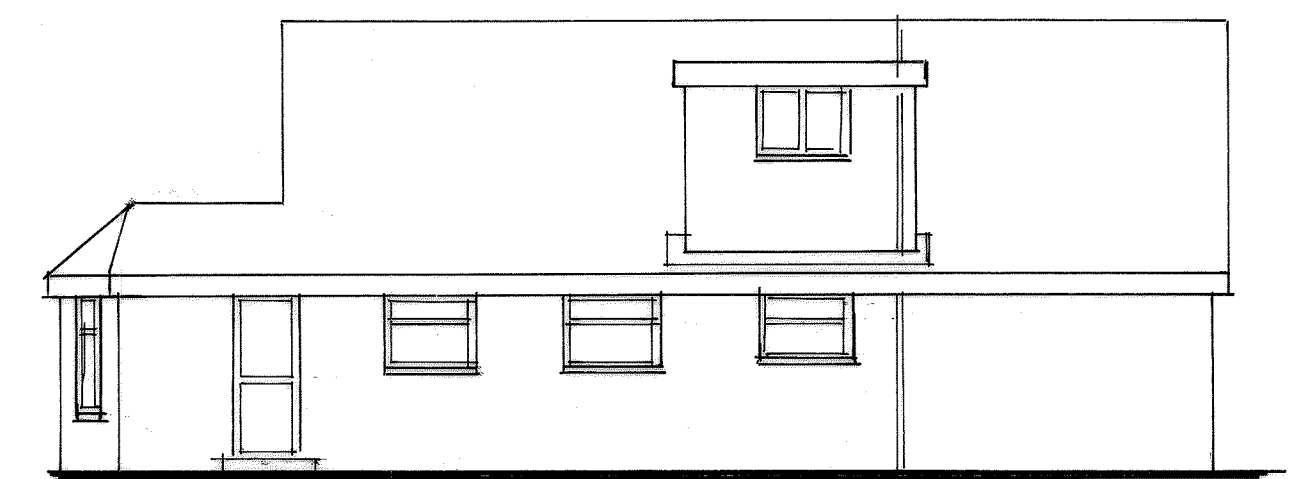


SIDE (WEST)




SIDE (EAST)

EXISTING ELEVATIONS

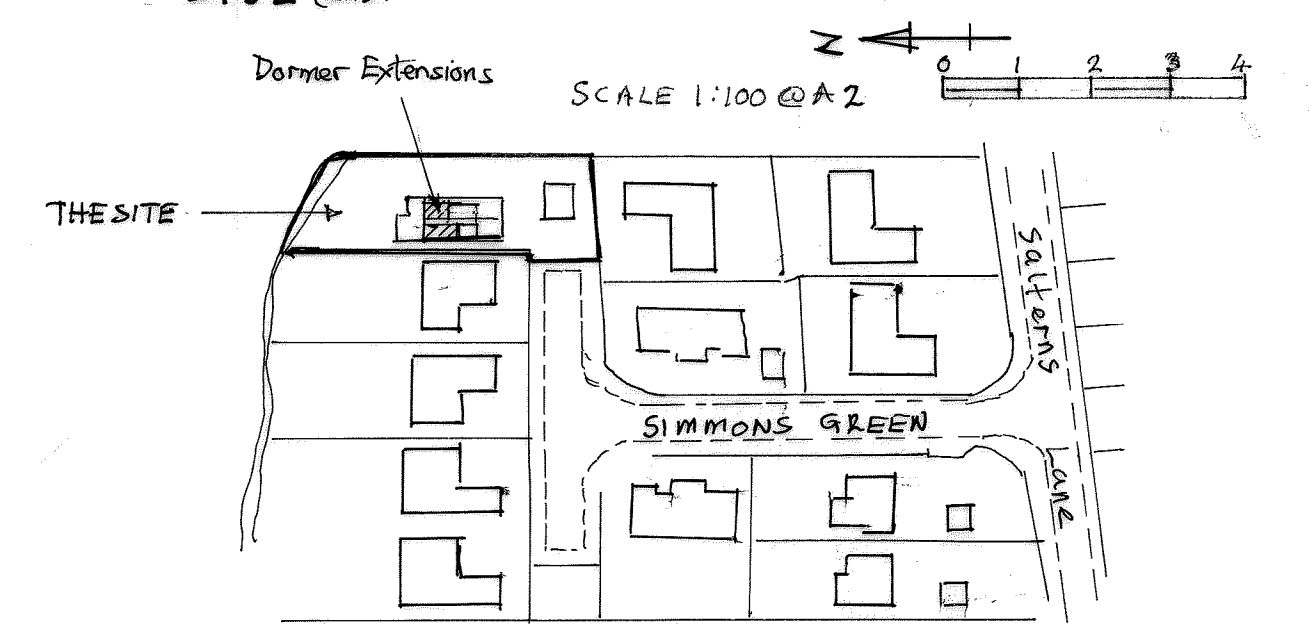

LOCATION PLAN

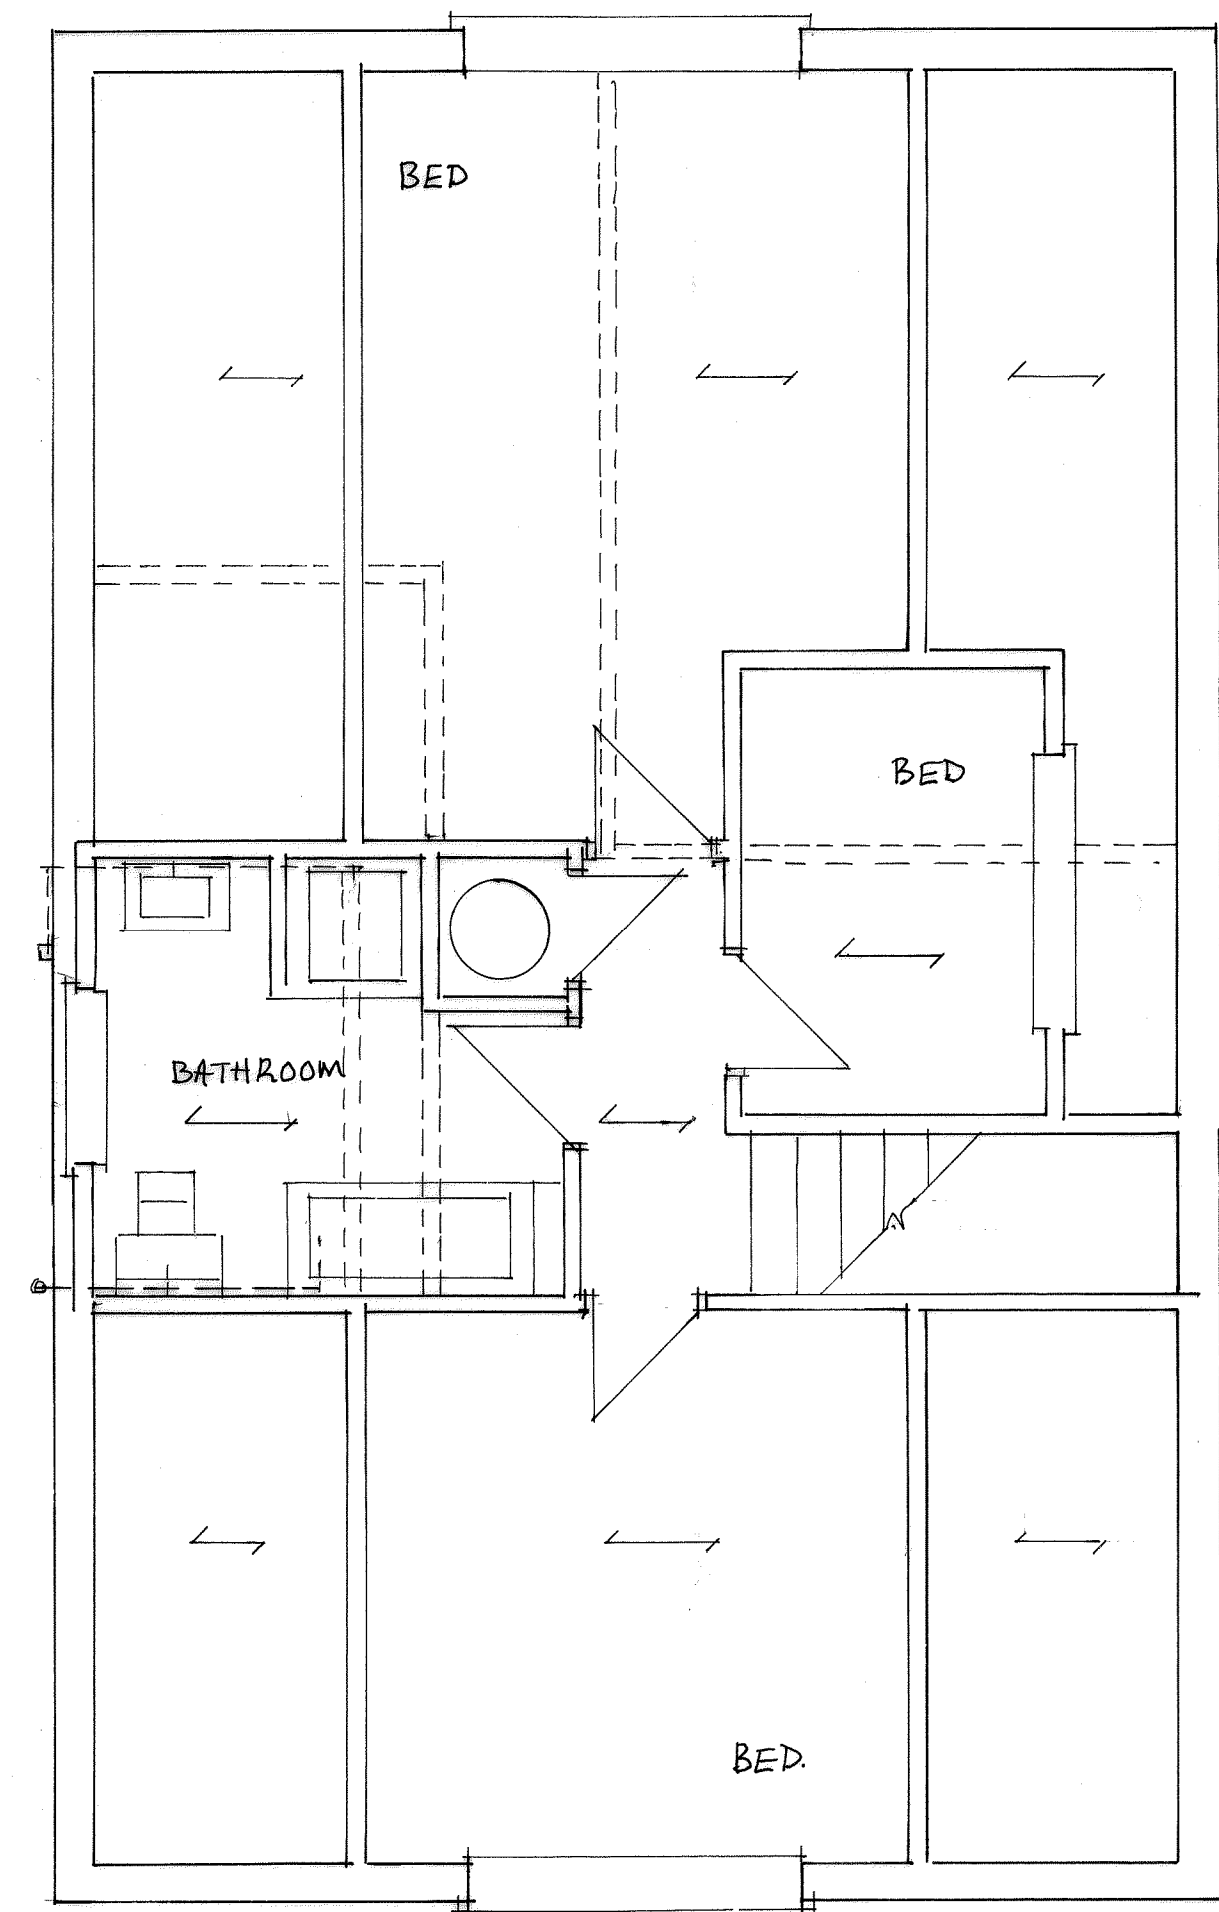

FIRST

EXISTIN FLOOR PLANS

SCALE 1:50 @ A2

Title: PROPOSED REAR EXTENSION
TO EXISTING DORMERS AND
INTERNAL ALTERATIONS
(Existing Plans & Elevations)

Address: 5A SIMMONS GREEN
HAYLING ISLAND
HAVANT PO11 9PP

Client: DAVID GARTON
Tele: 07904102893

Scale: 1:50 & 1:100 Date: 01/07/2017