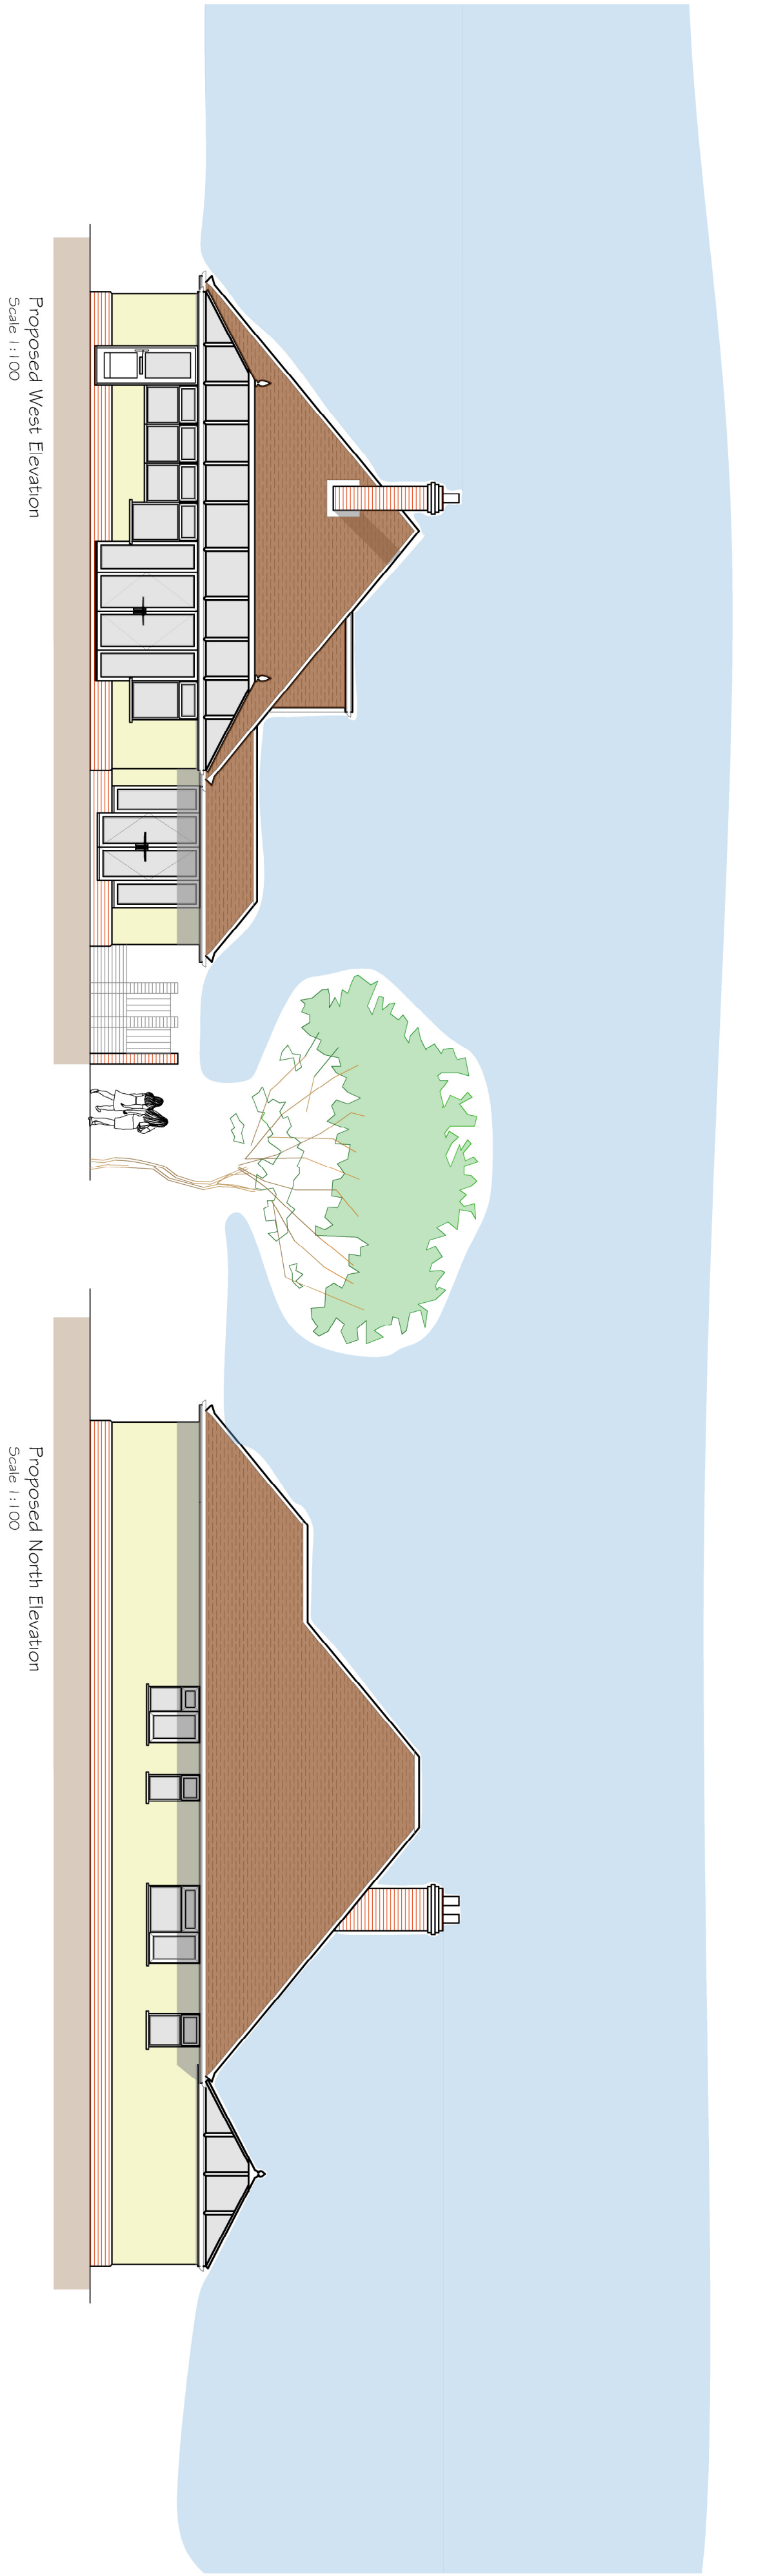
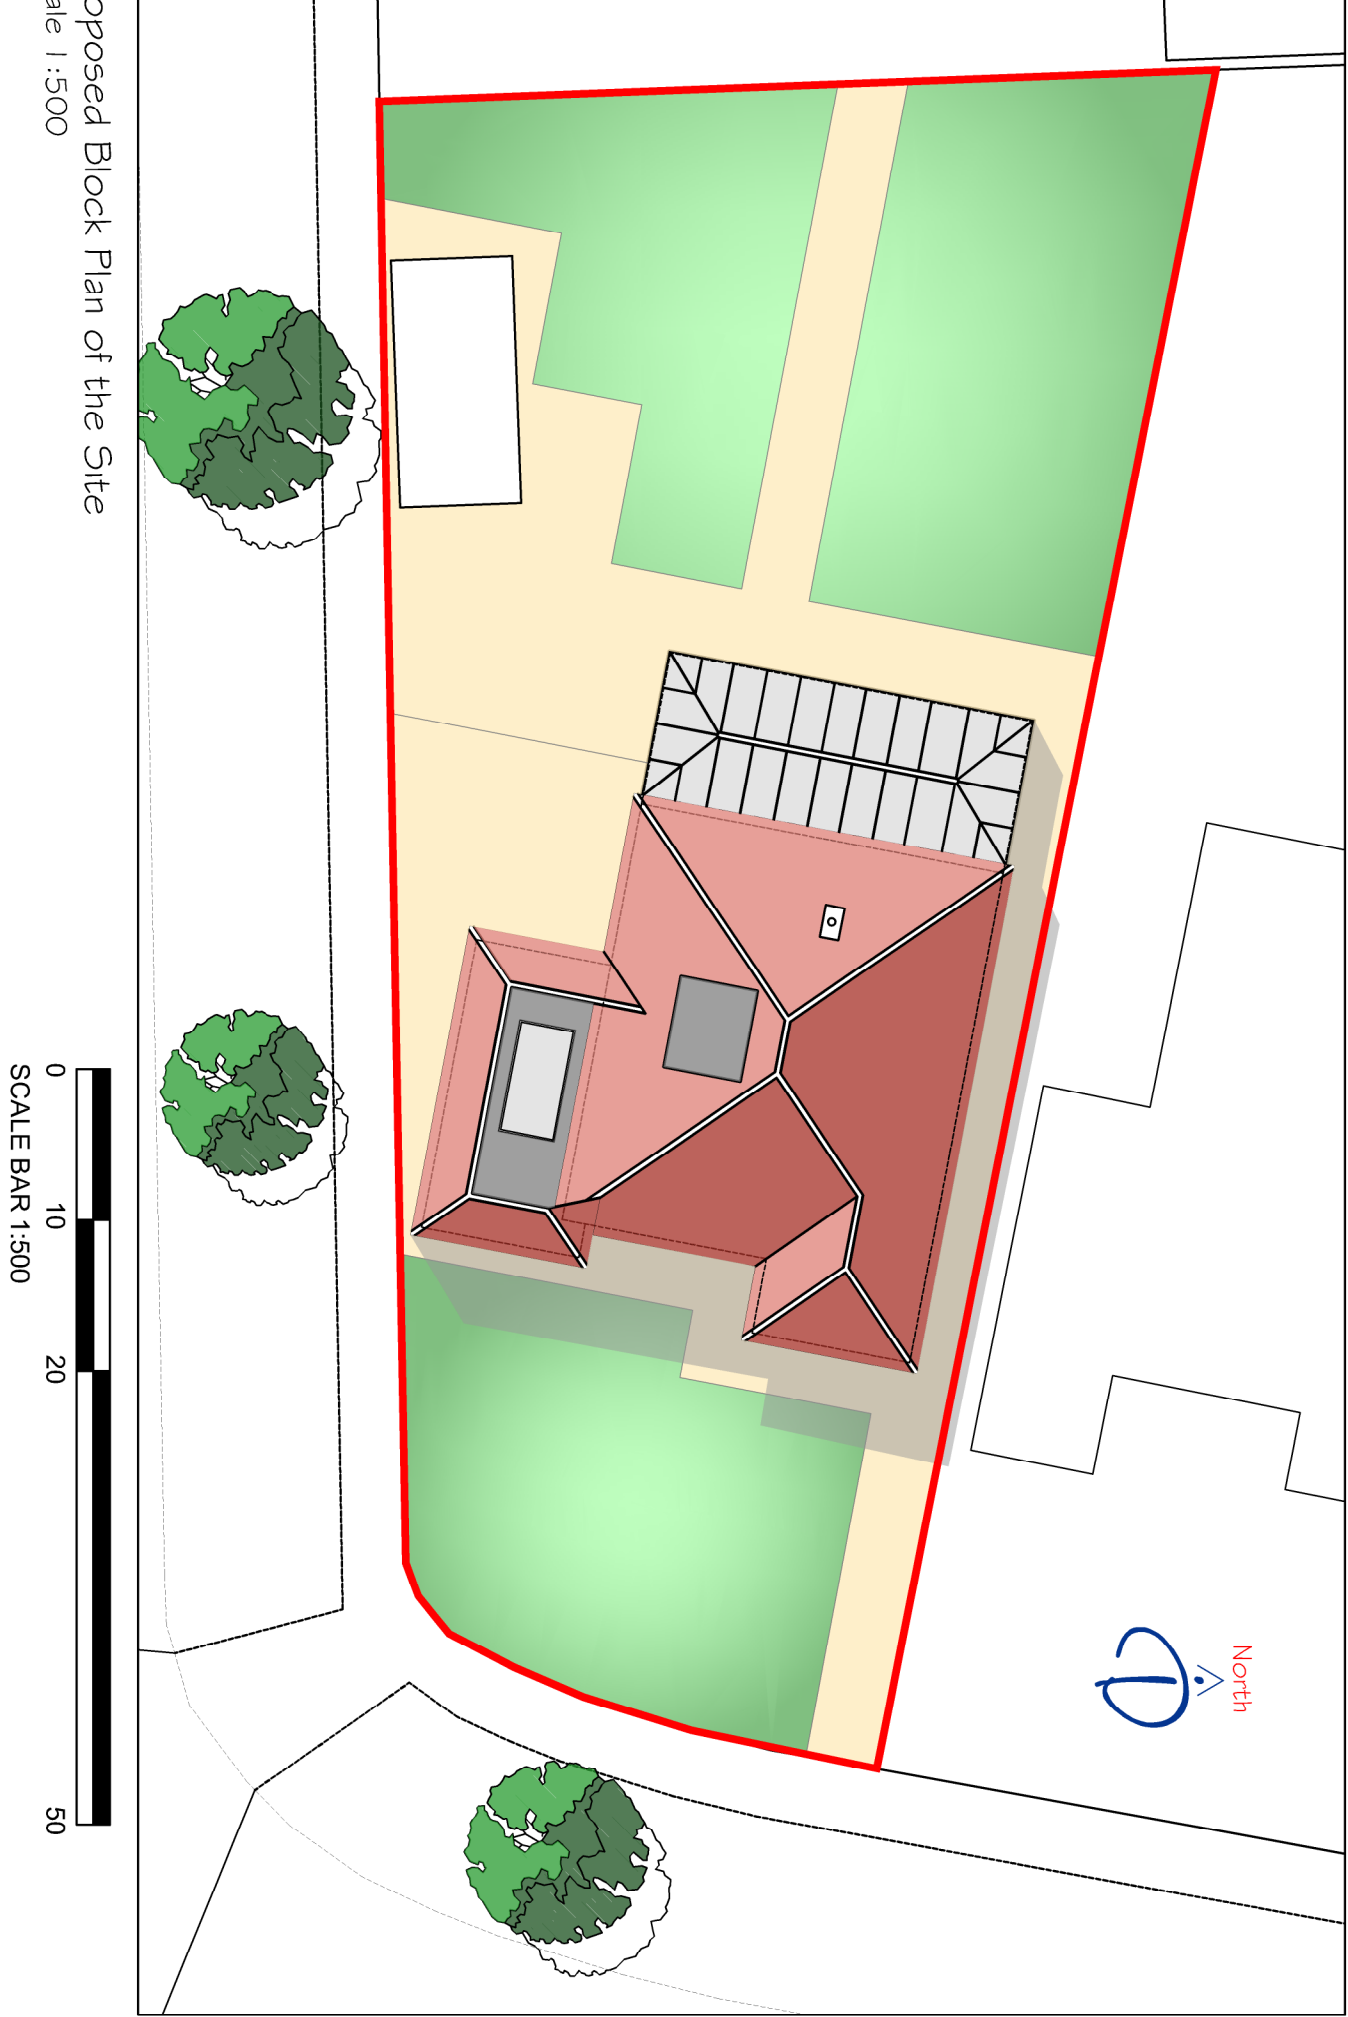
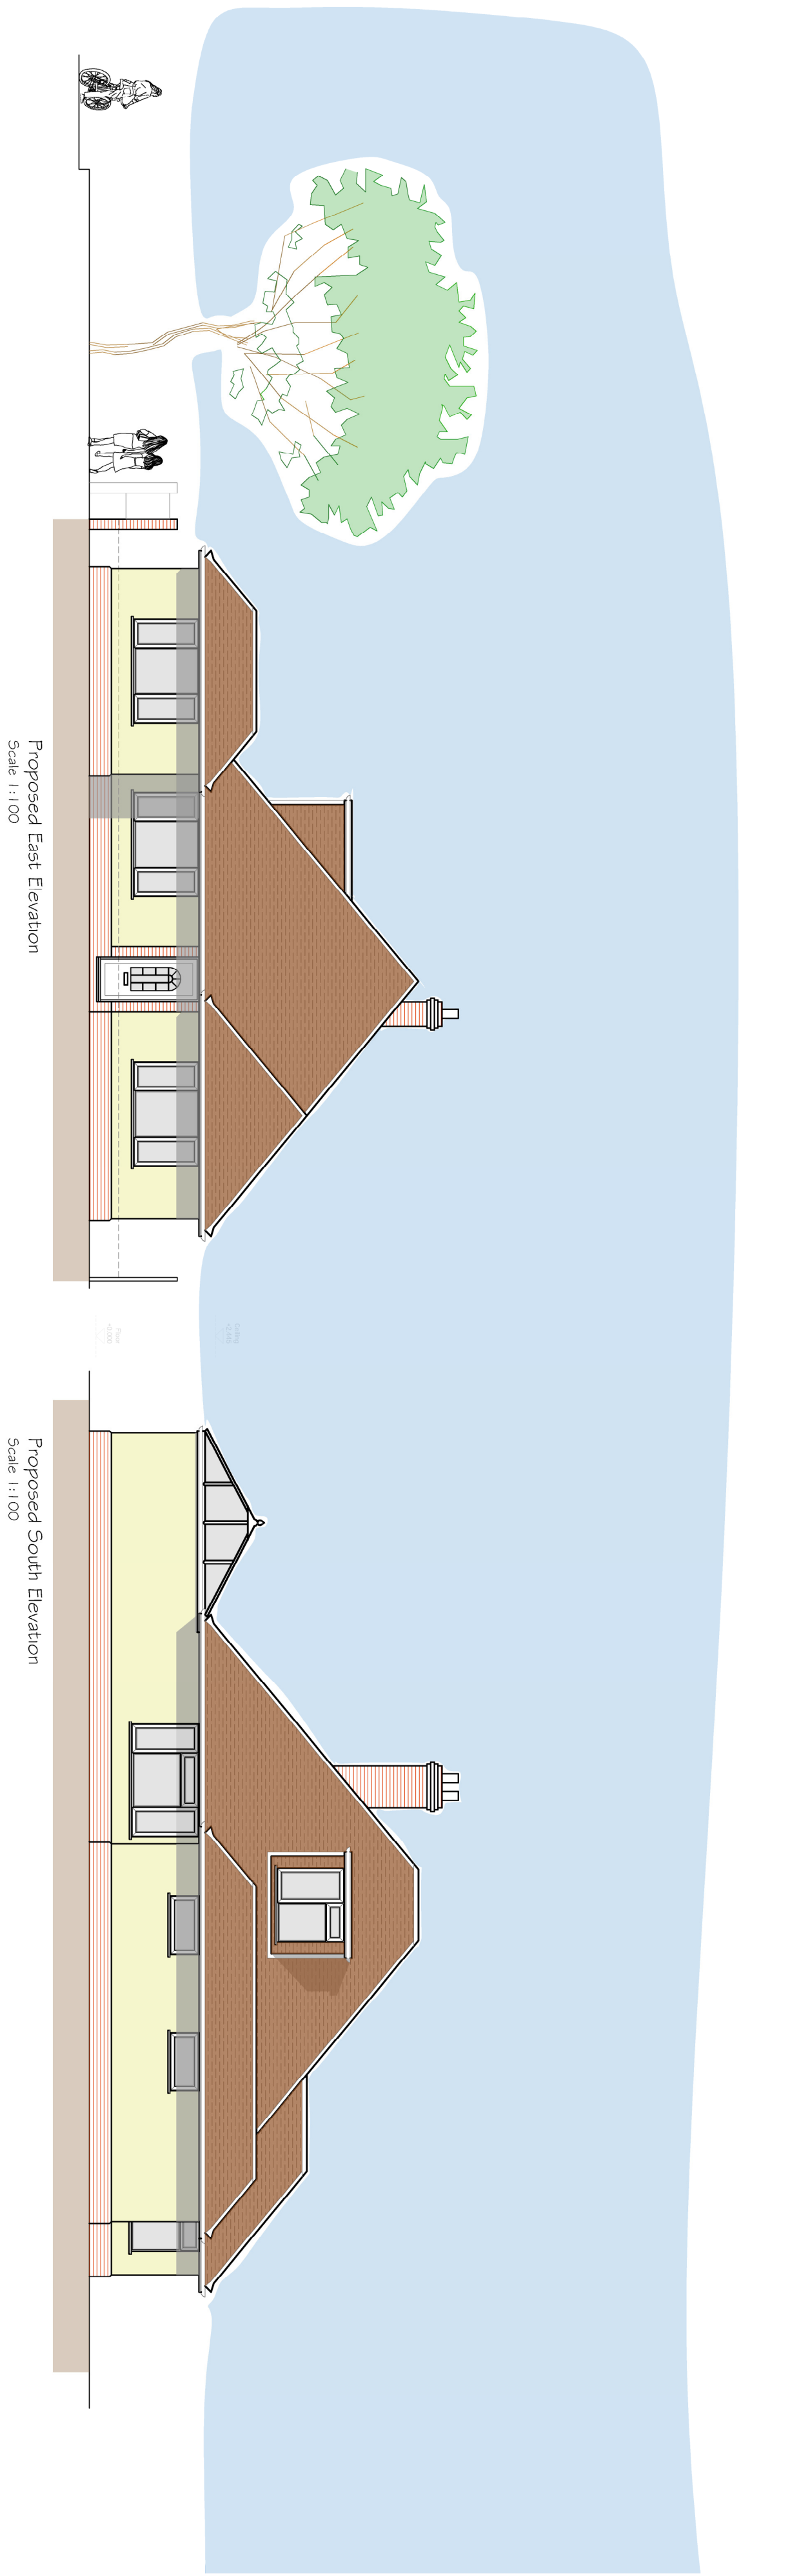
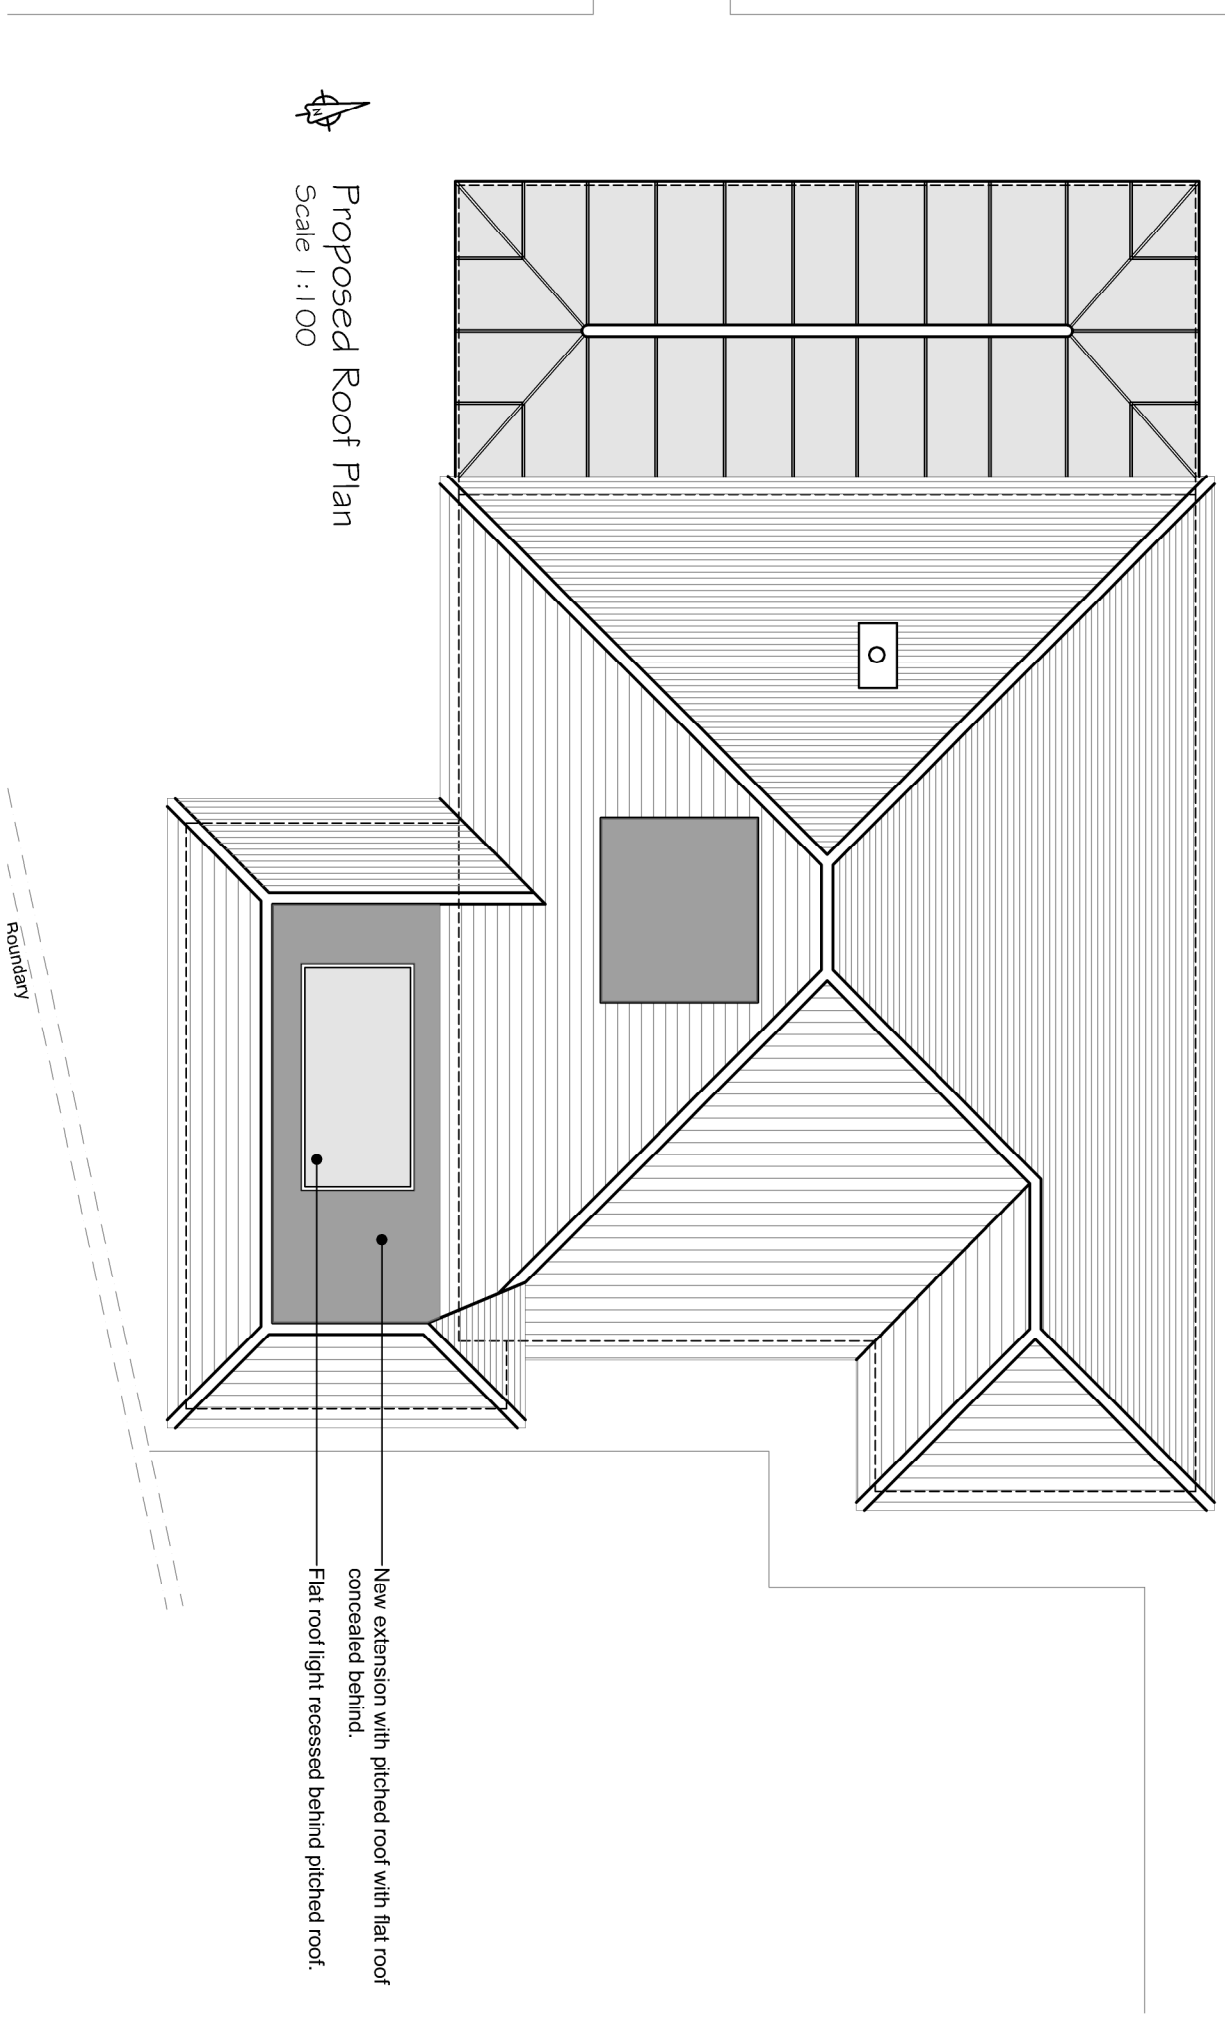
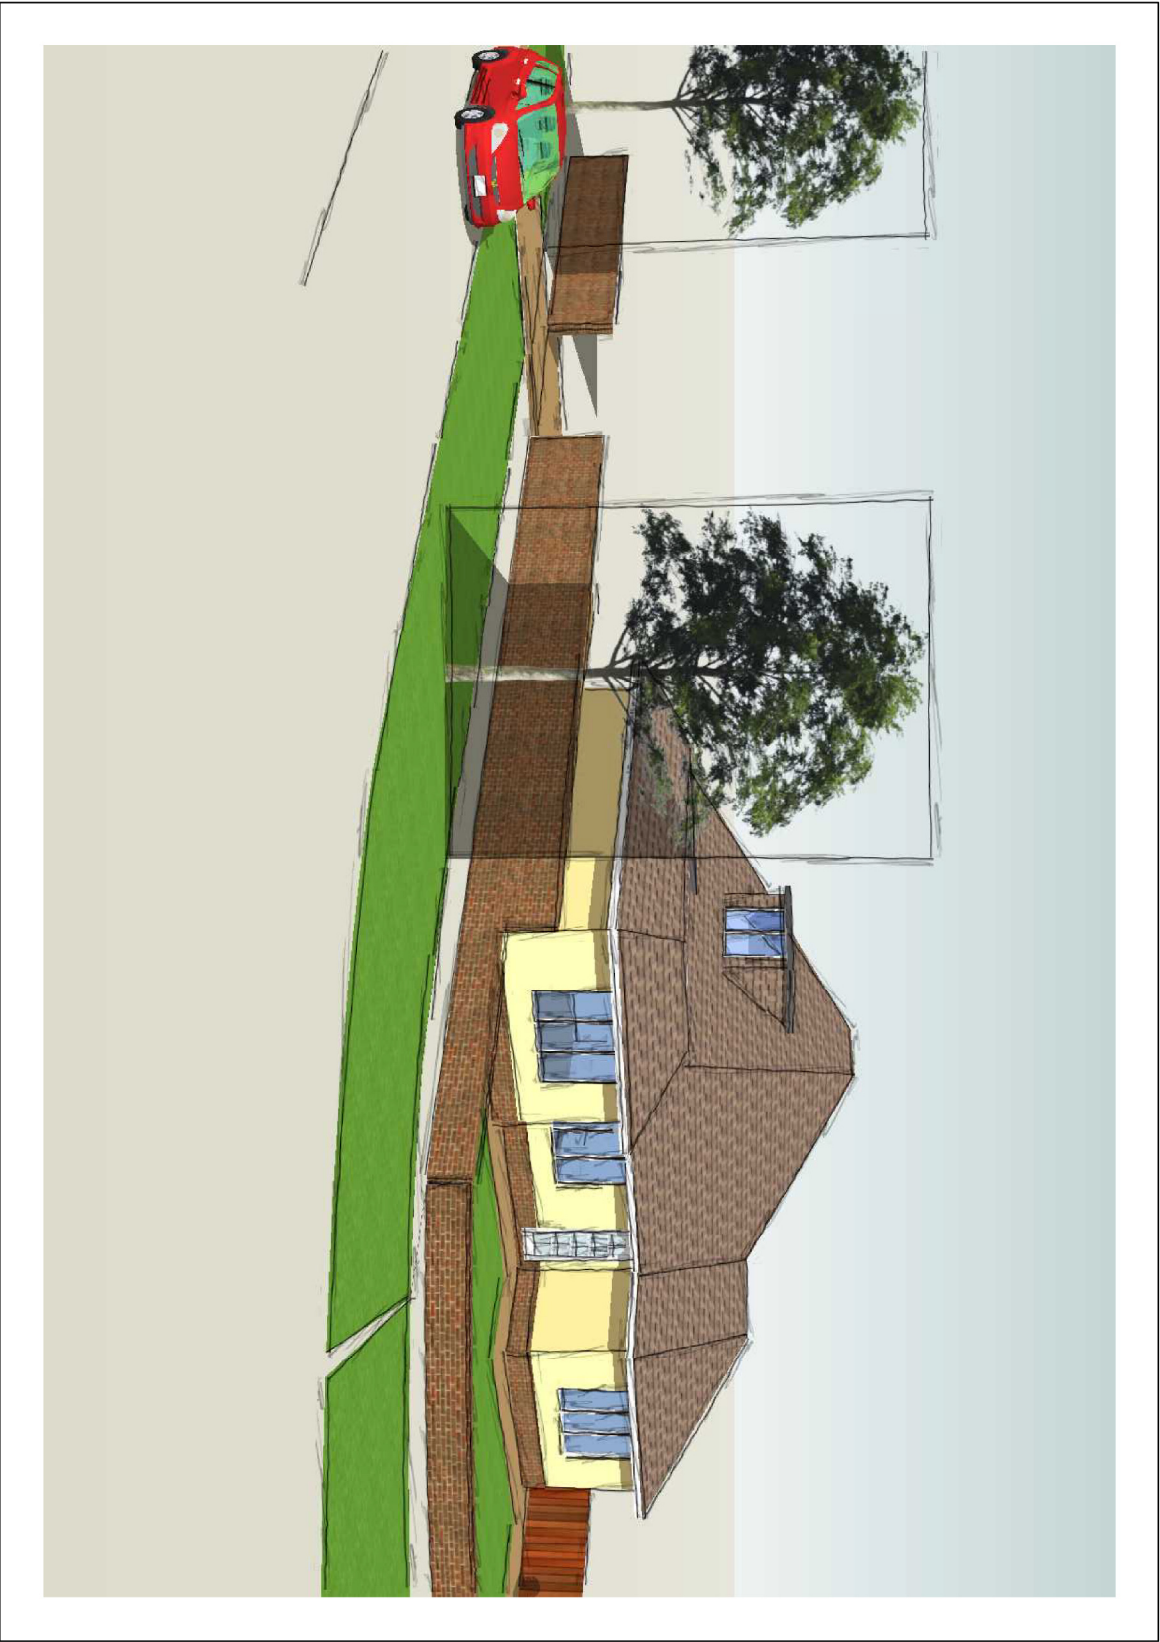
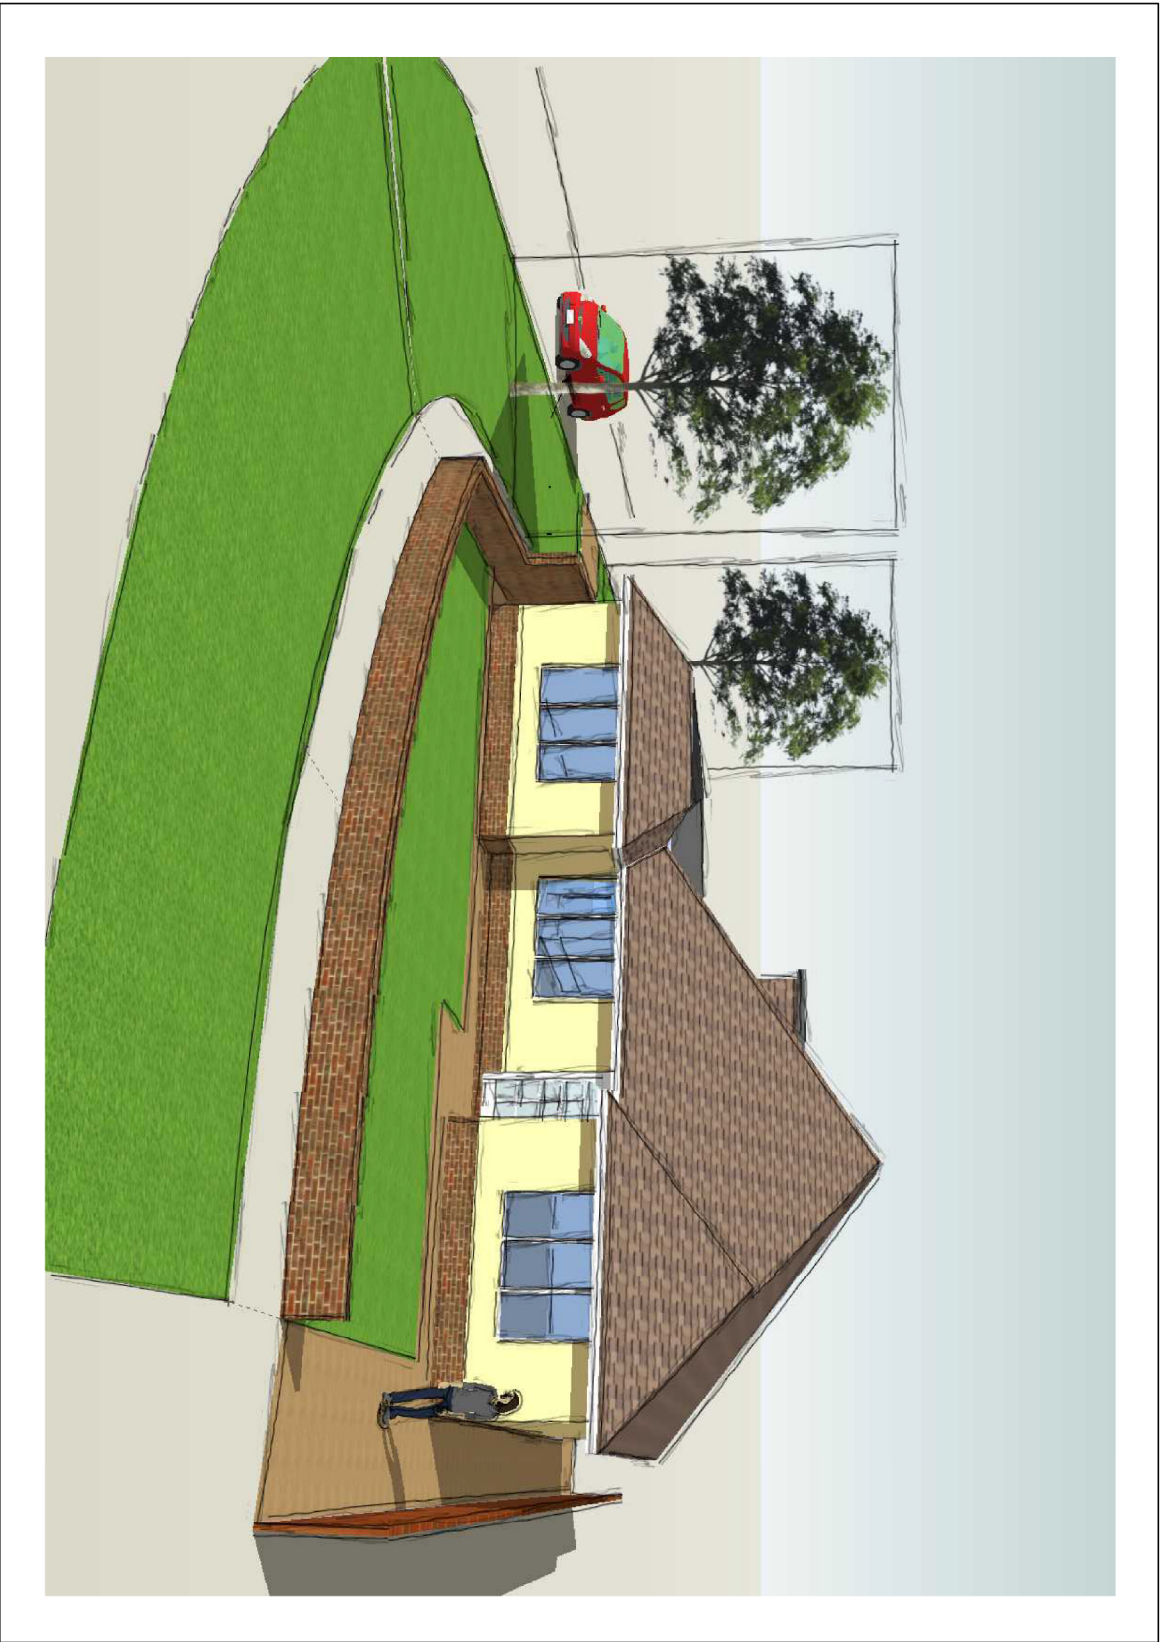
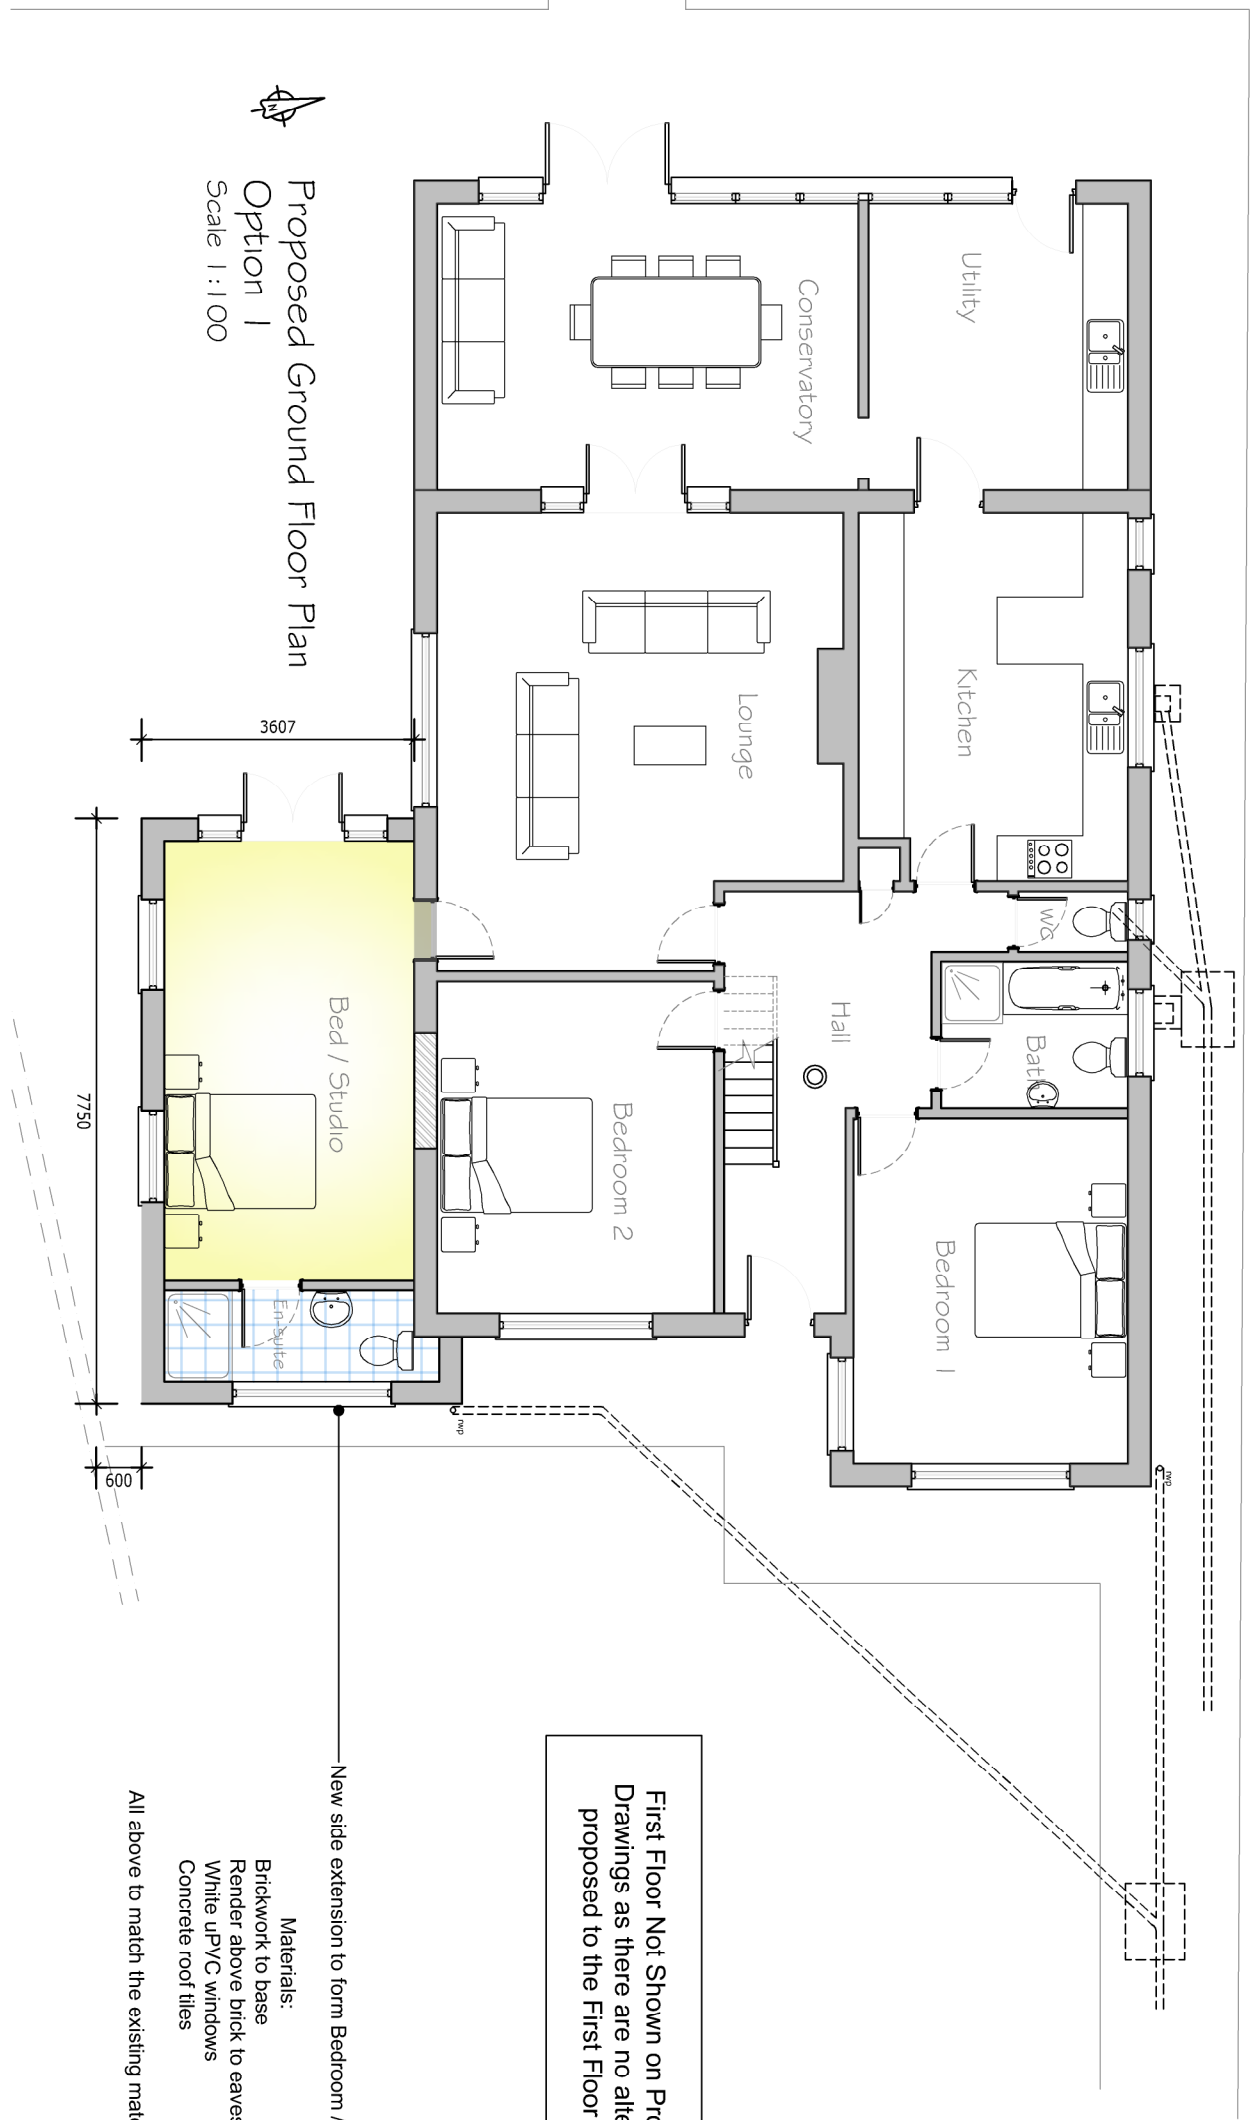


		CLIENT		PROJECT		TITLE	
		Ms Fox & Mr Heery		Side extension to 69 St Thomas Avenue Hayling Island		Proposed Floor Plans Elevations and Block Plan. Artist's impression shown.	
							
						F Dixon Ltd, 26 St Andrew Road Horsham, West Sussex, PO8 8ET Email: info@fdixon.co.uk Web: www.fdxon.co.uk Tel: 02320 006 406 Fax: 07810 518 633	
Key Description REVISIONS		Date PH		Drawn by: MD		Drawing No: 16.217.101	
PLANNING				Scale: 1:100, 500@A1 Date: FEB2017		Drawn by: MD	
				Drawn Limited Copyright Reserved 2017.			