


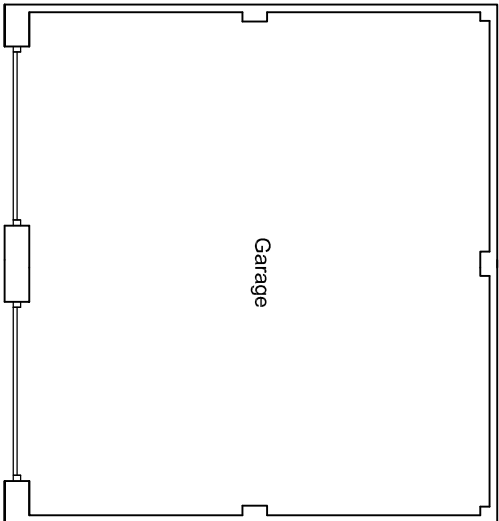


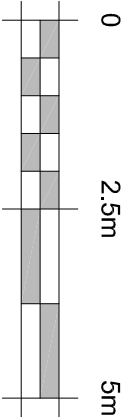


Ground Floor Plan

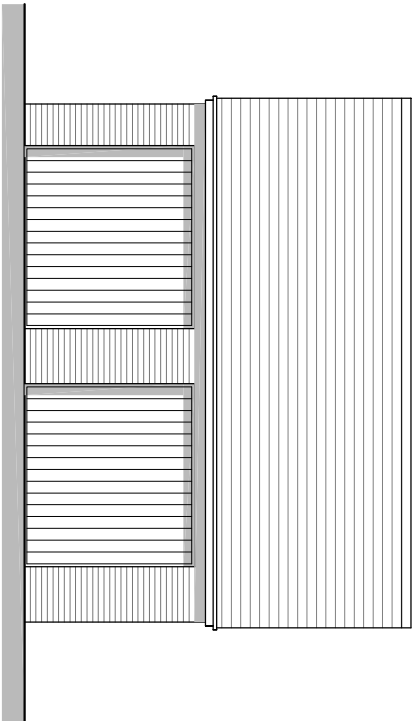


Front Elevation

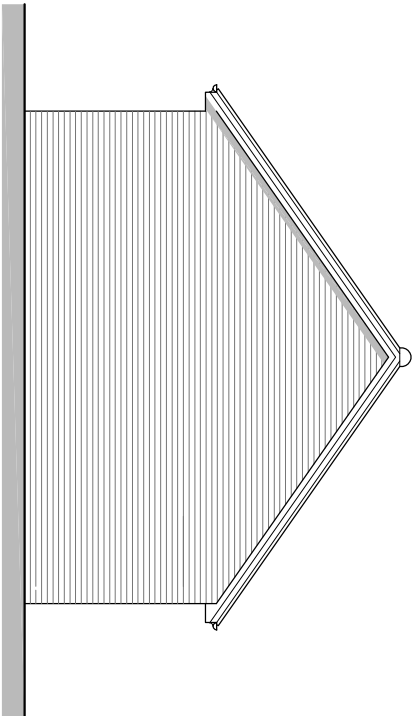


Side Elevation

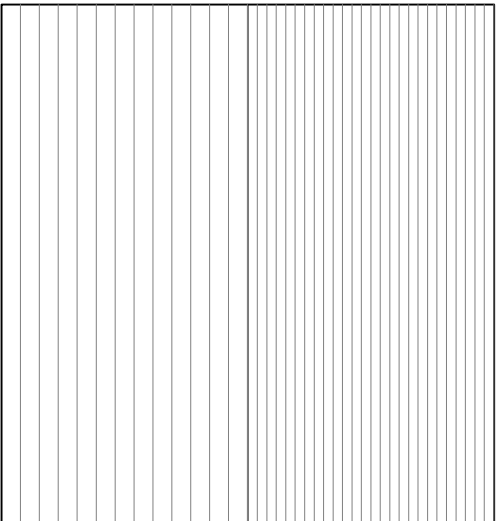

Rear Elevation

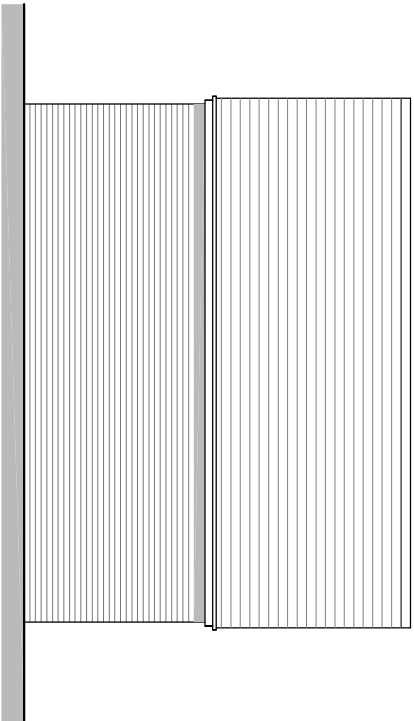

Side Elevation

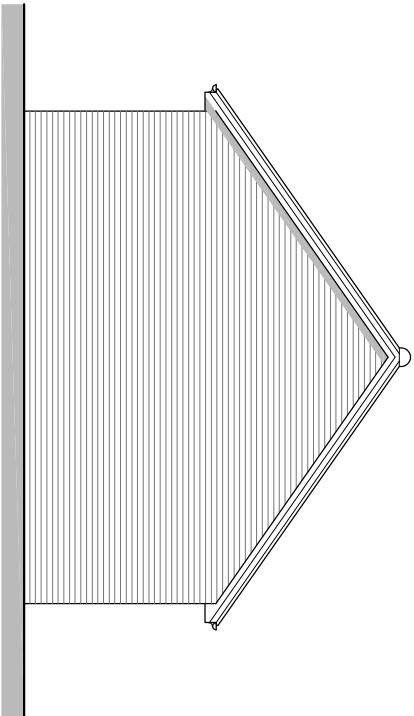

REV.	DATE	REVISIONS:	REV.	DATE	REVISIONS:
-	-	-	-	-	-
© COPYRIGHT EXISTS ON THE DESIGNS AND INFORMATION SHOWN ON THIS DRAWING					
This drawing may be scaled or cross referenced to the scale bar for planning application purposes only. Do not scale for any other purpose. Use figured dimensions only. Subject to site survey and all necessary consents.					
All dimensions to be checked by user and any discrepancies errors or omissions to be reported to the Architect before work commences. This drawing is to be read in conjunction with all other relevant materials.					
Planning			CLIENT: Bellway Homes Limited (Wessex)		
			PROJECT: Land South of Bartons Road Havant		
			DRAWING: Ancillary Buildings Double Garage (eaved version)		
			SCALE: 1:100 (A3 ORIGINAL)		
			DRAWN: GJE		
DATE: Mar 2018			17300		
P205			-		
DRAWN: GJE			17300		
DATE: Mar 2018			17300		
P205			-		
DRAWN: GJE			17300		
DATE: Mar					