


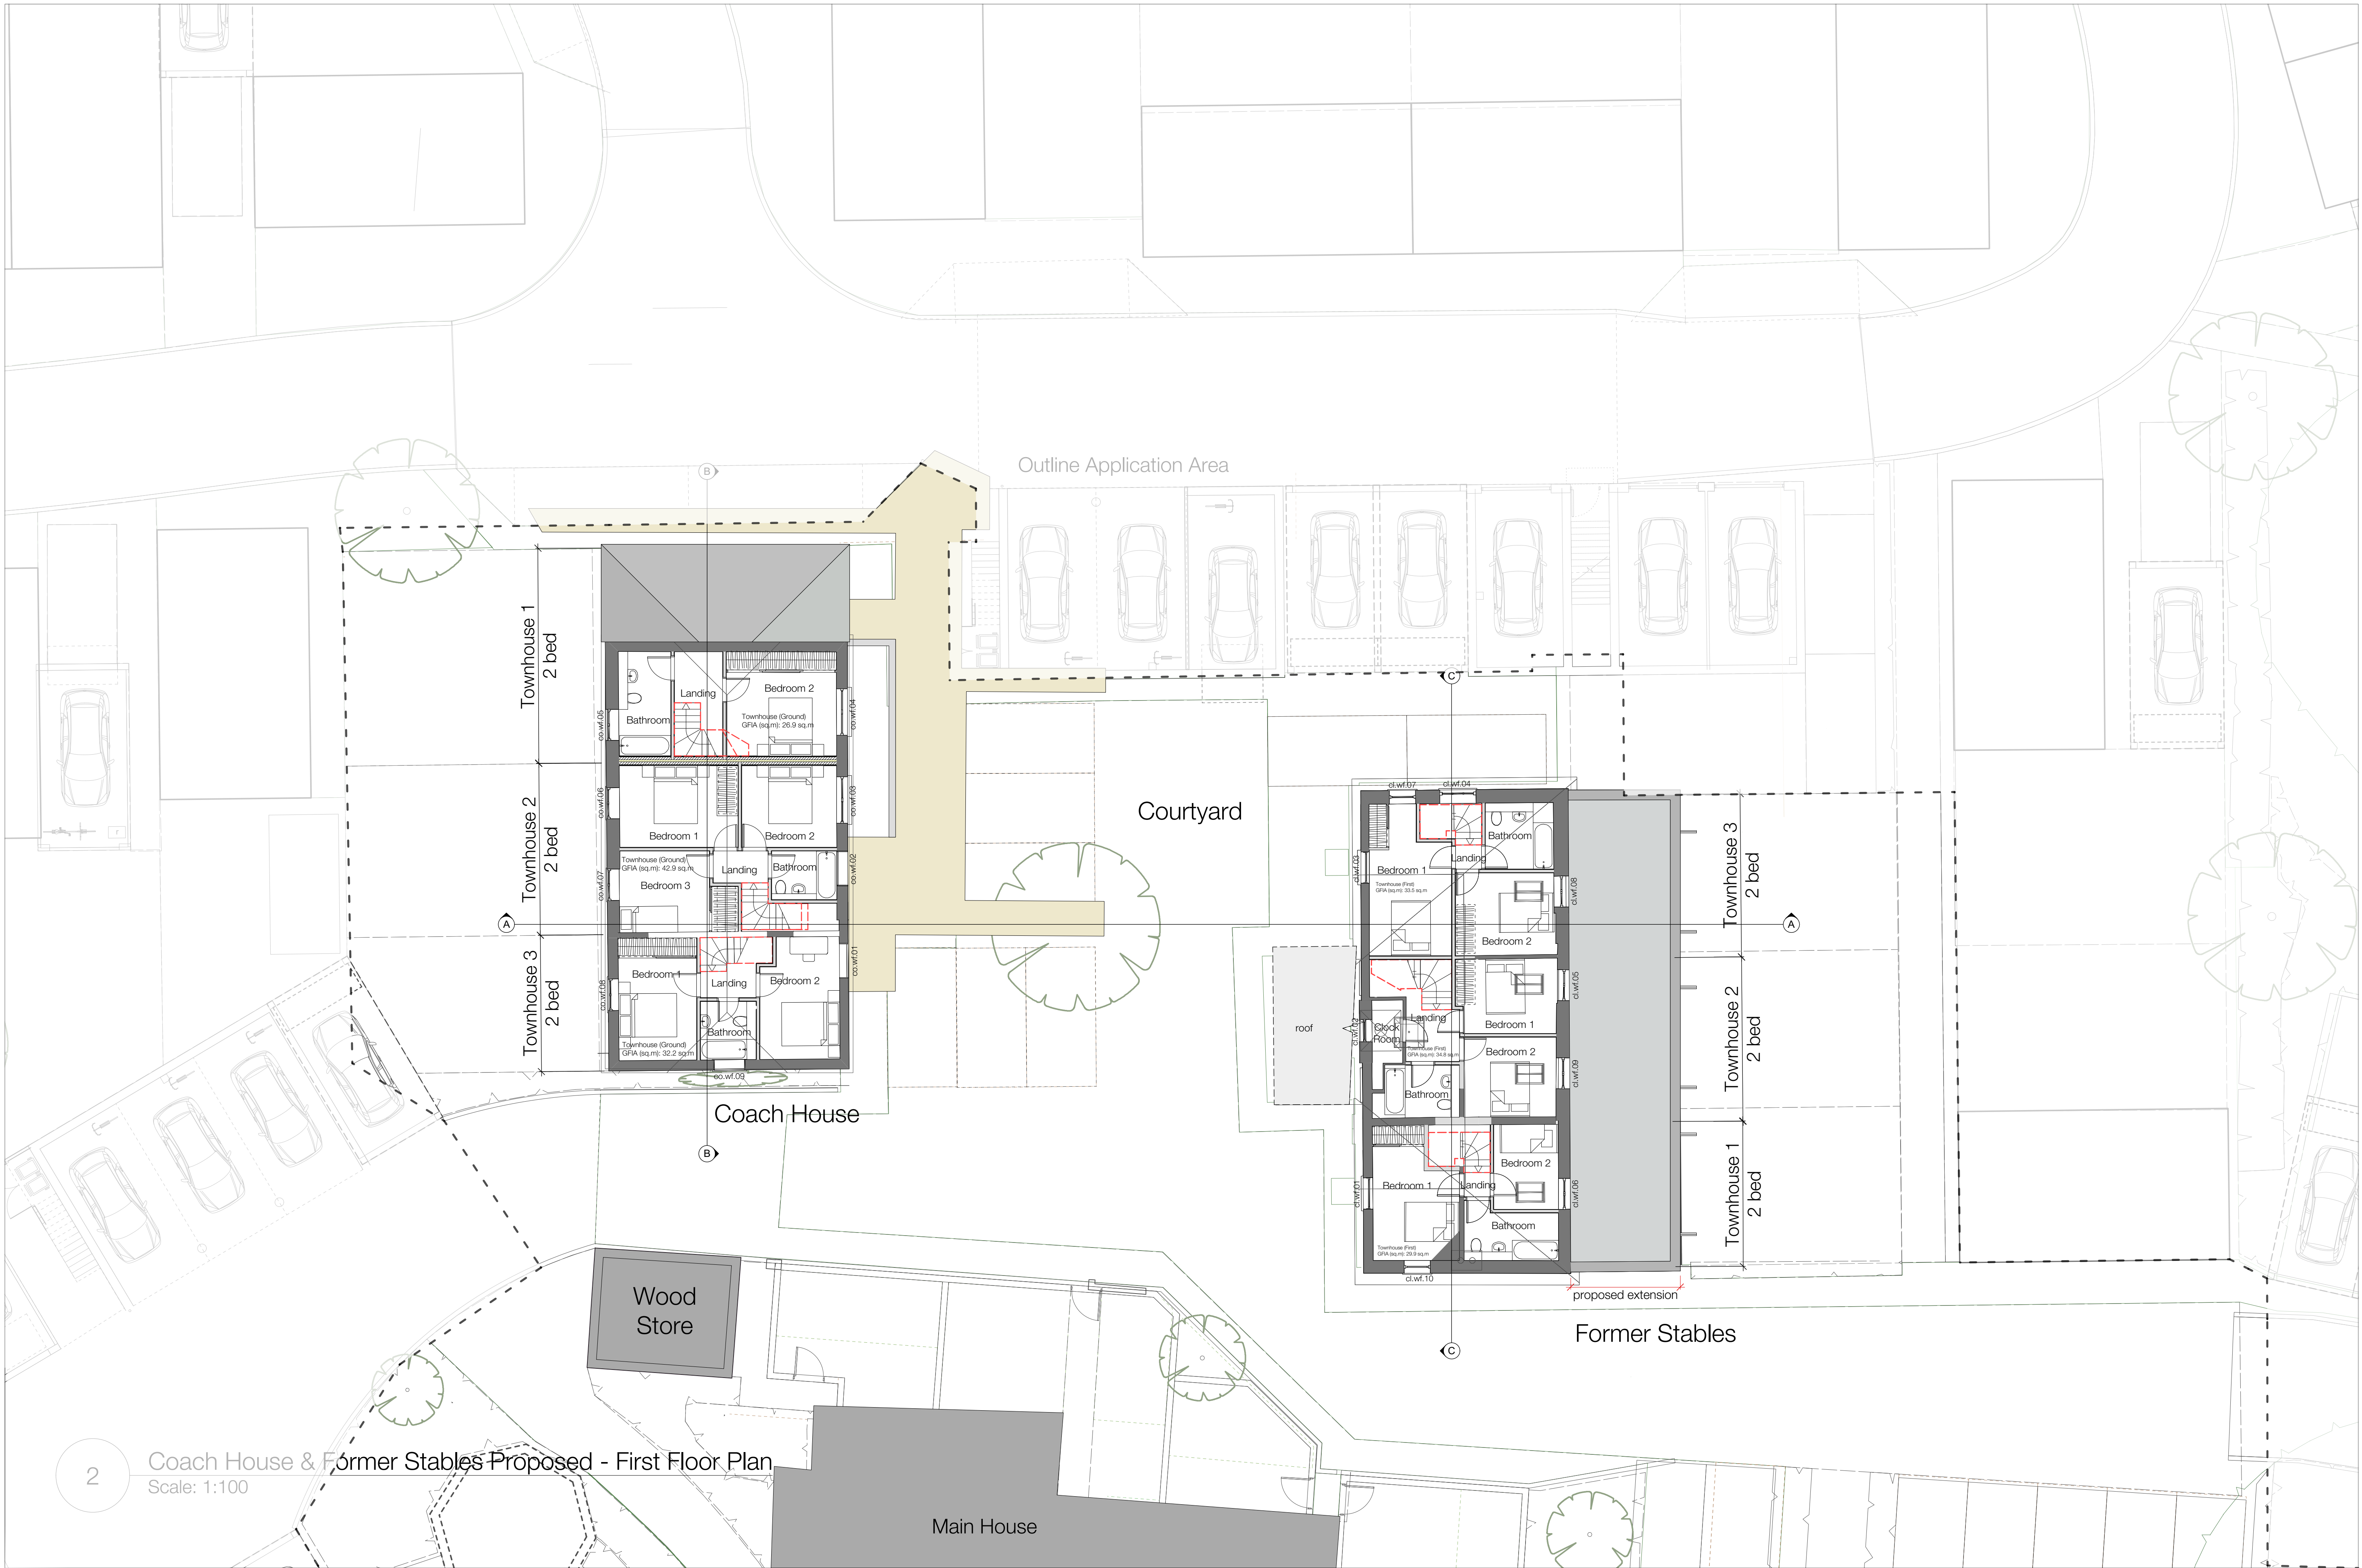

2

Coach House & Former Stables Proposed - First Floor Plan
Scale: 1:100

