




key:  
 RESIDENTIAL FLAT

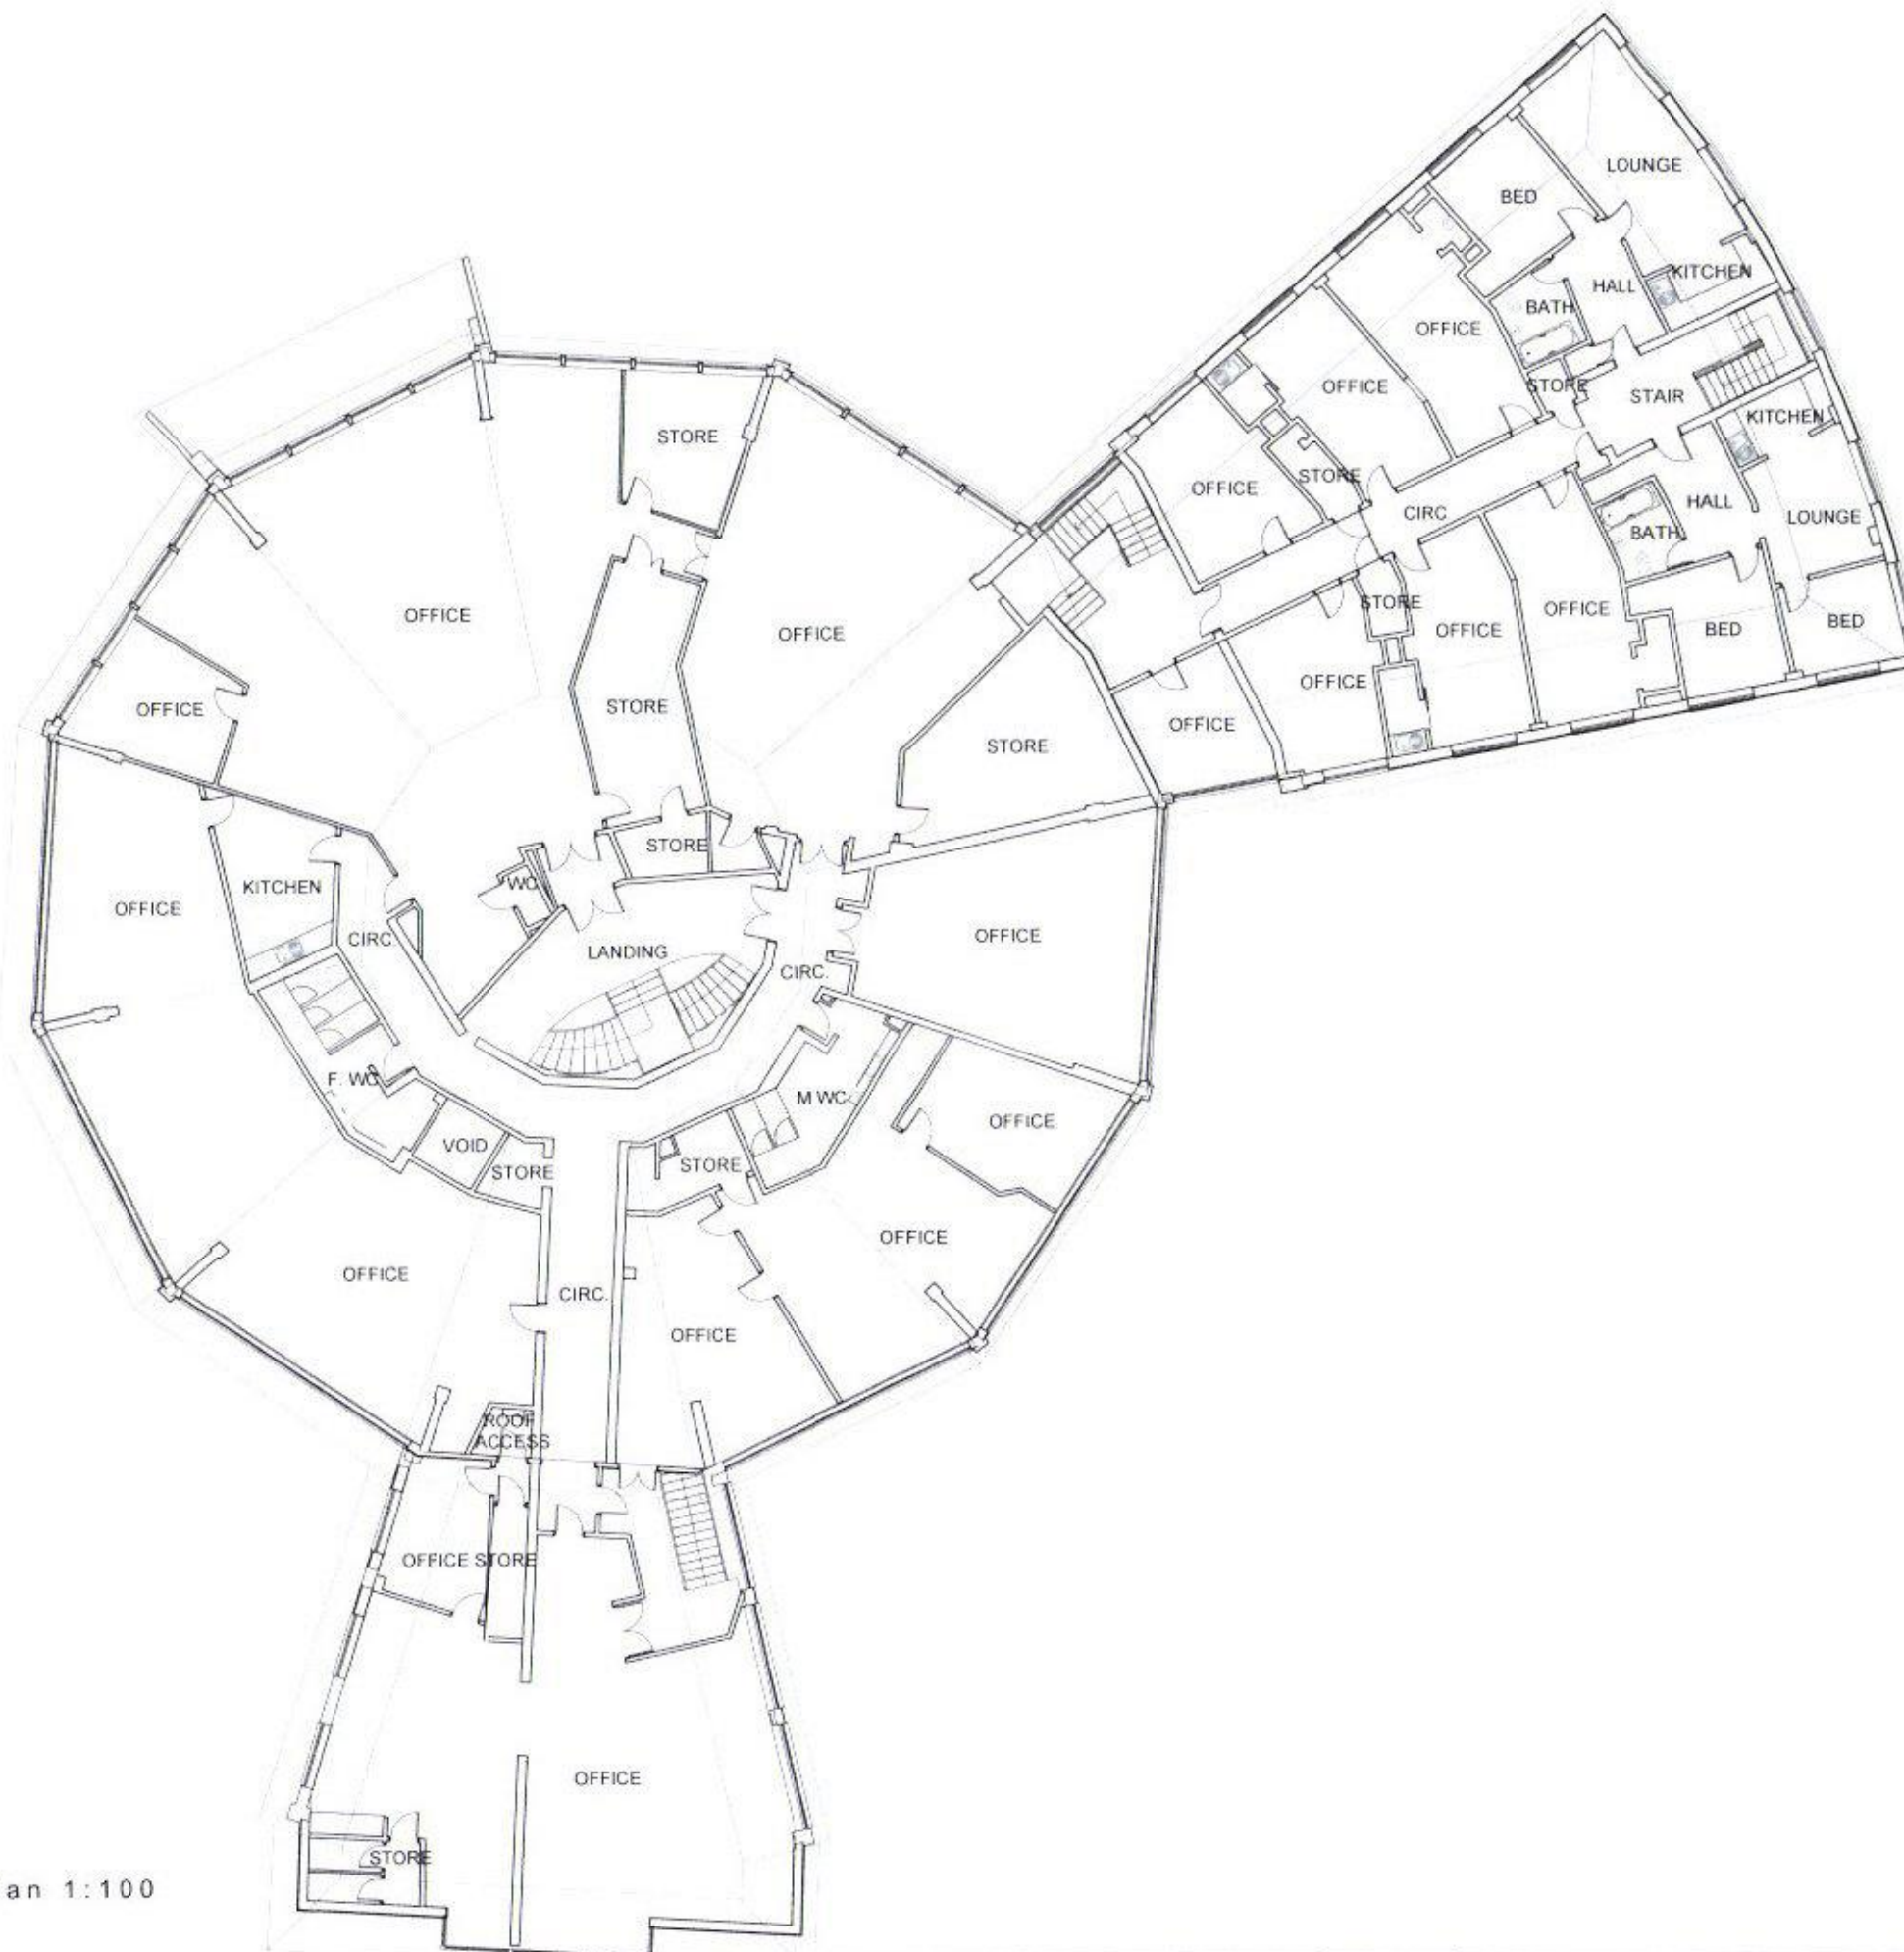

existing first floor plan 1:100



Project name:  
Northney Marina, Hayling Island PO11 0NH

Drawing name:  
Existing First Floor Plan

Project no.:  
17024

Scale @ A1  
1:100

Drawing no.:  
P151

Drawn by  
-

Revision:  
/

Checked by  
JB

Status:  
PLANNING

Date  
16/08/2017

This drawing is copyright of Cover Storey Architects LLP  
 All dimensions must be verified on site prior to construction  
 Do not scale this drawing except for planning application purposes

| Rev       | Description | by | check | date |
|-----------|-------------|----|-------|------|
| REVISIONS |             |    |       |      |

**Cover Storey**  
**Architects**  
Cover Storey Architects LLP  
 Tel: 02392 006296  
 The Studio, 13 St Georges Avenue, Havant, PO9 2RX  
 info@coverstorey.co.uk  
 www.coverstorey.co.uk