


NOTES:

Dimensions to be checked on site before commencing work. Any discrepancies shall be reported to the architect immediately.


Do not scale from these drawings except for planning purposes. Use figured dimensions only.

Where applicable this drawing is to be read in conjunction with other consultants' drawings.

Existing walls Proposed walls

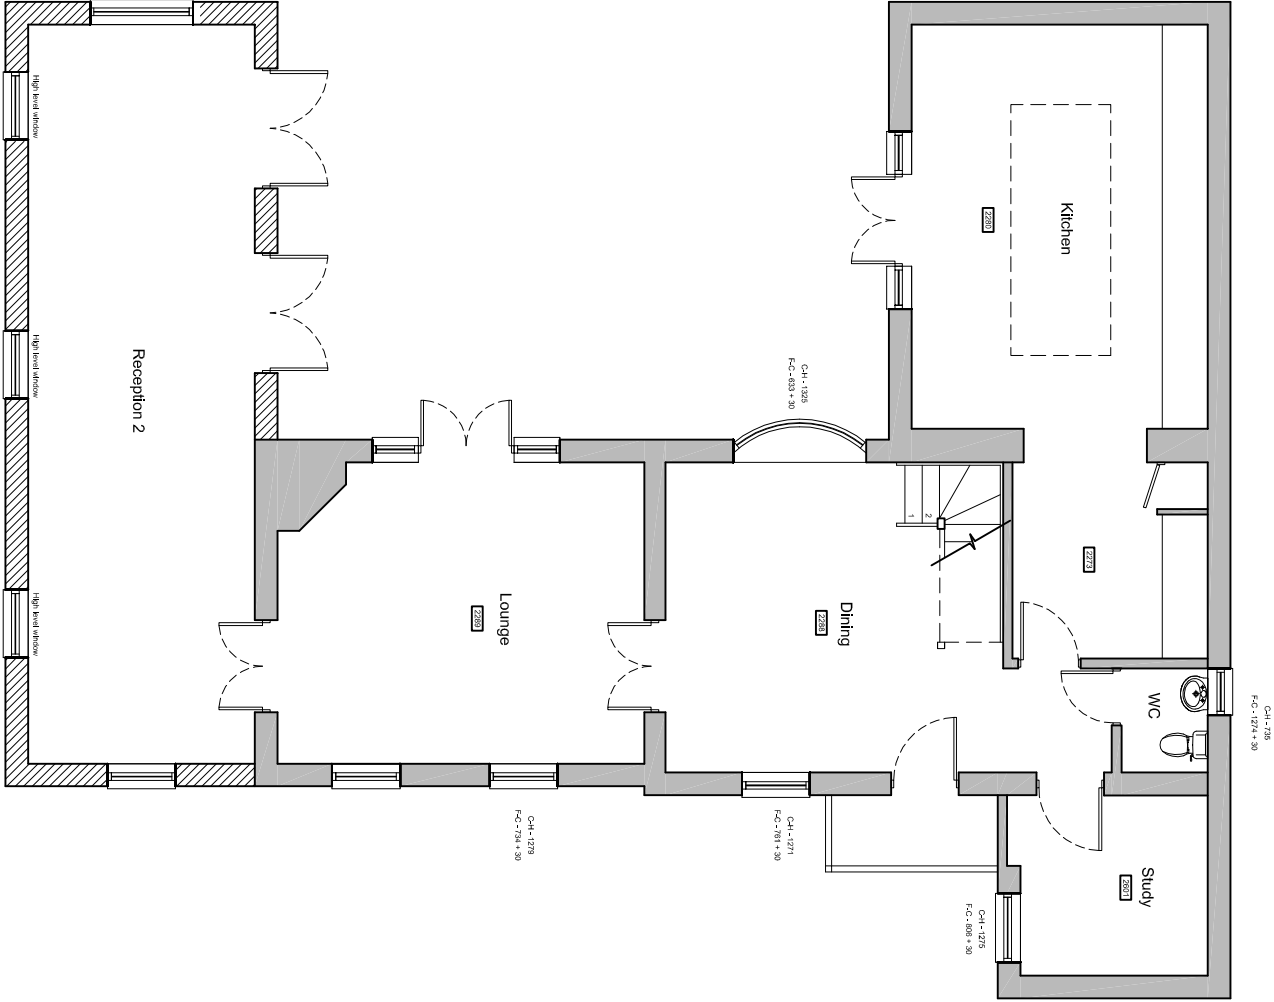

Ground floor plan scale 1:100

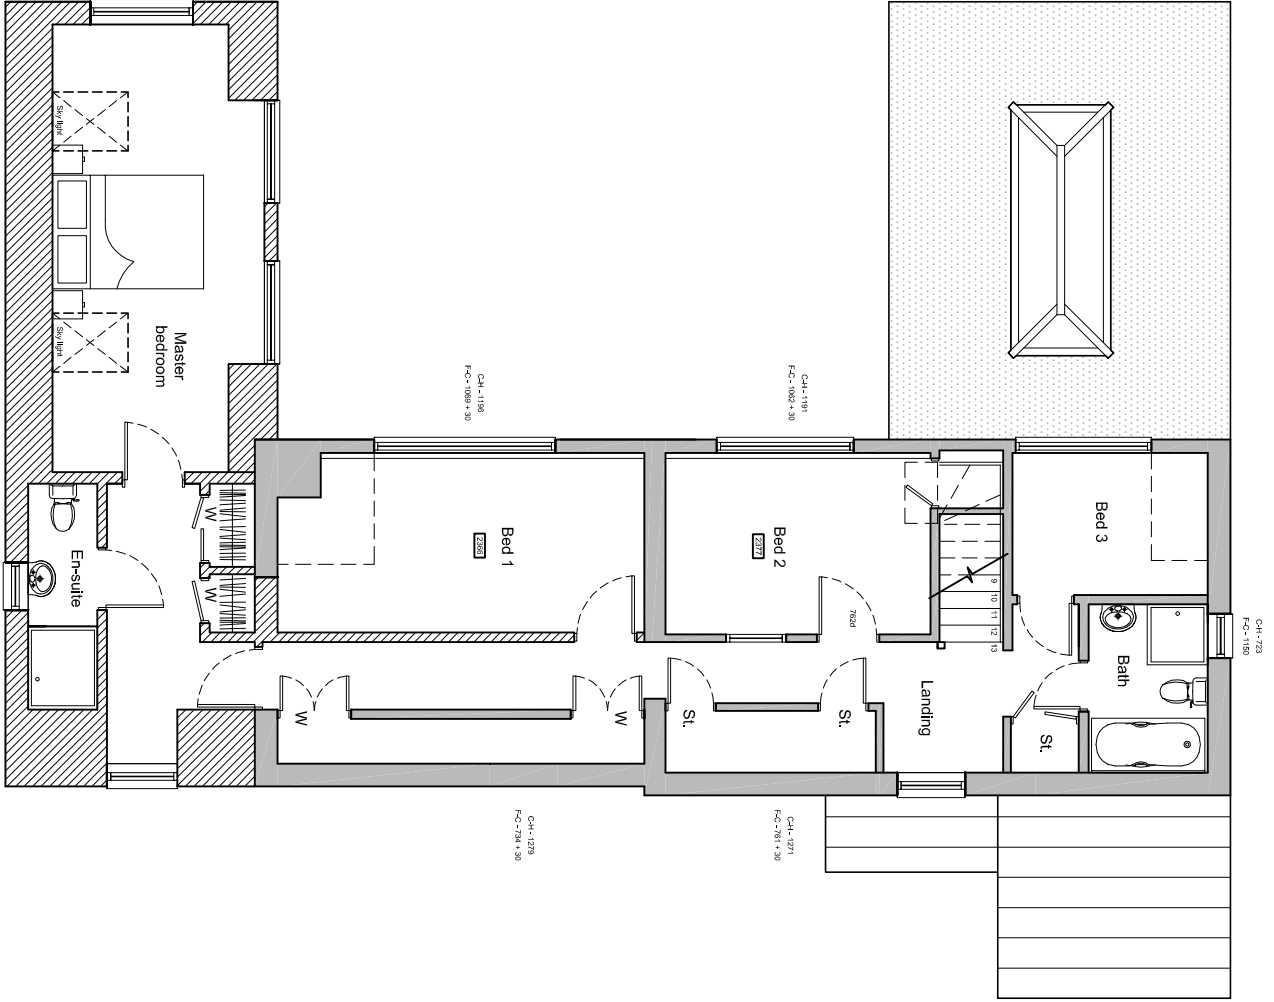

First floor plan



JIMMY BESSANT ARCHITECTURE
TEL: 01243 373620 M: 07769904282
E: jimmy@jb-architecture.co.uk
Web: www.jb-architecture.co.uk

For
MR & MRS GILRAINE

Project
**PROPOSED EXTENSION
AT THE COACH HOUSE
42 LONG COPSE LANE
EMSWORTH, PO10 7UR**

Title
PROPOSED FLOOR PLANS

Date	Drawn	Scale	Checked
JULY 2017	JB	As shown @ A3	-
Job Number	Drawing Number	Revision	
CH-130-17	49	B	