




South Elevation as proposed
1 : 100

East Elevation as proposed
1 : 100

North Elevation as proposed
1 : 100

West Elevation as proposed
1 : 100

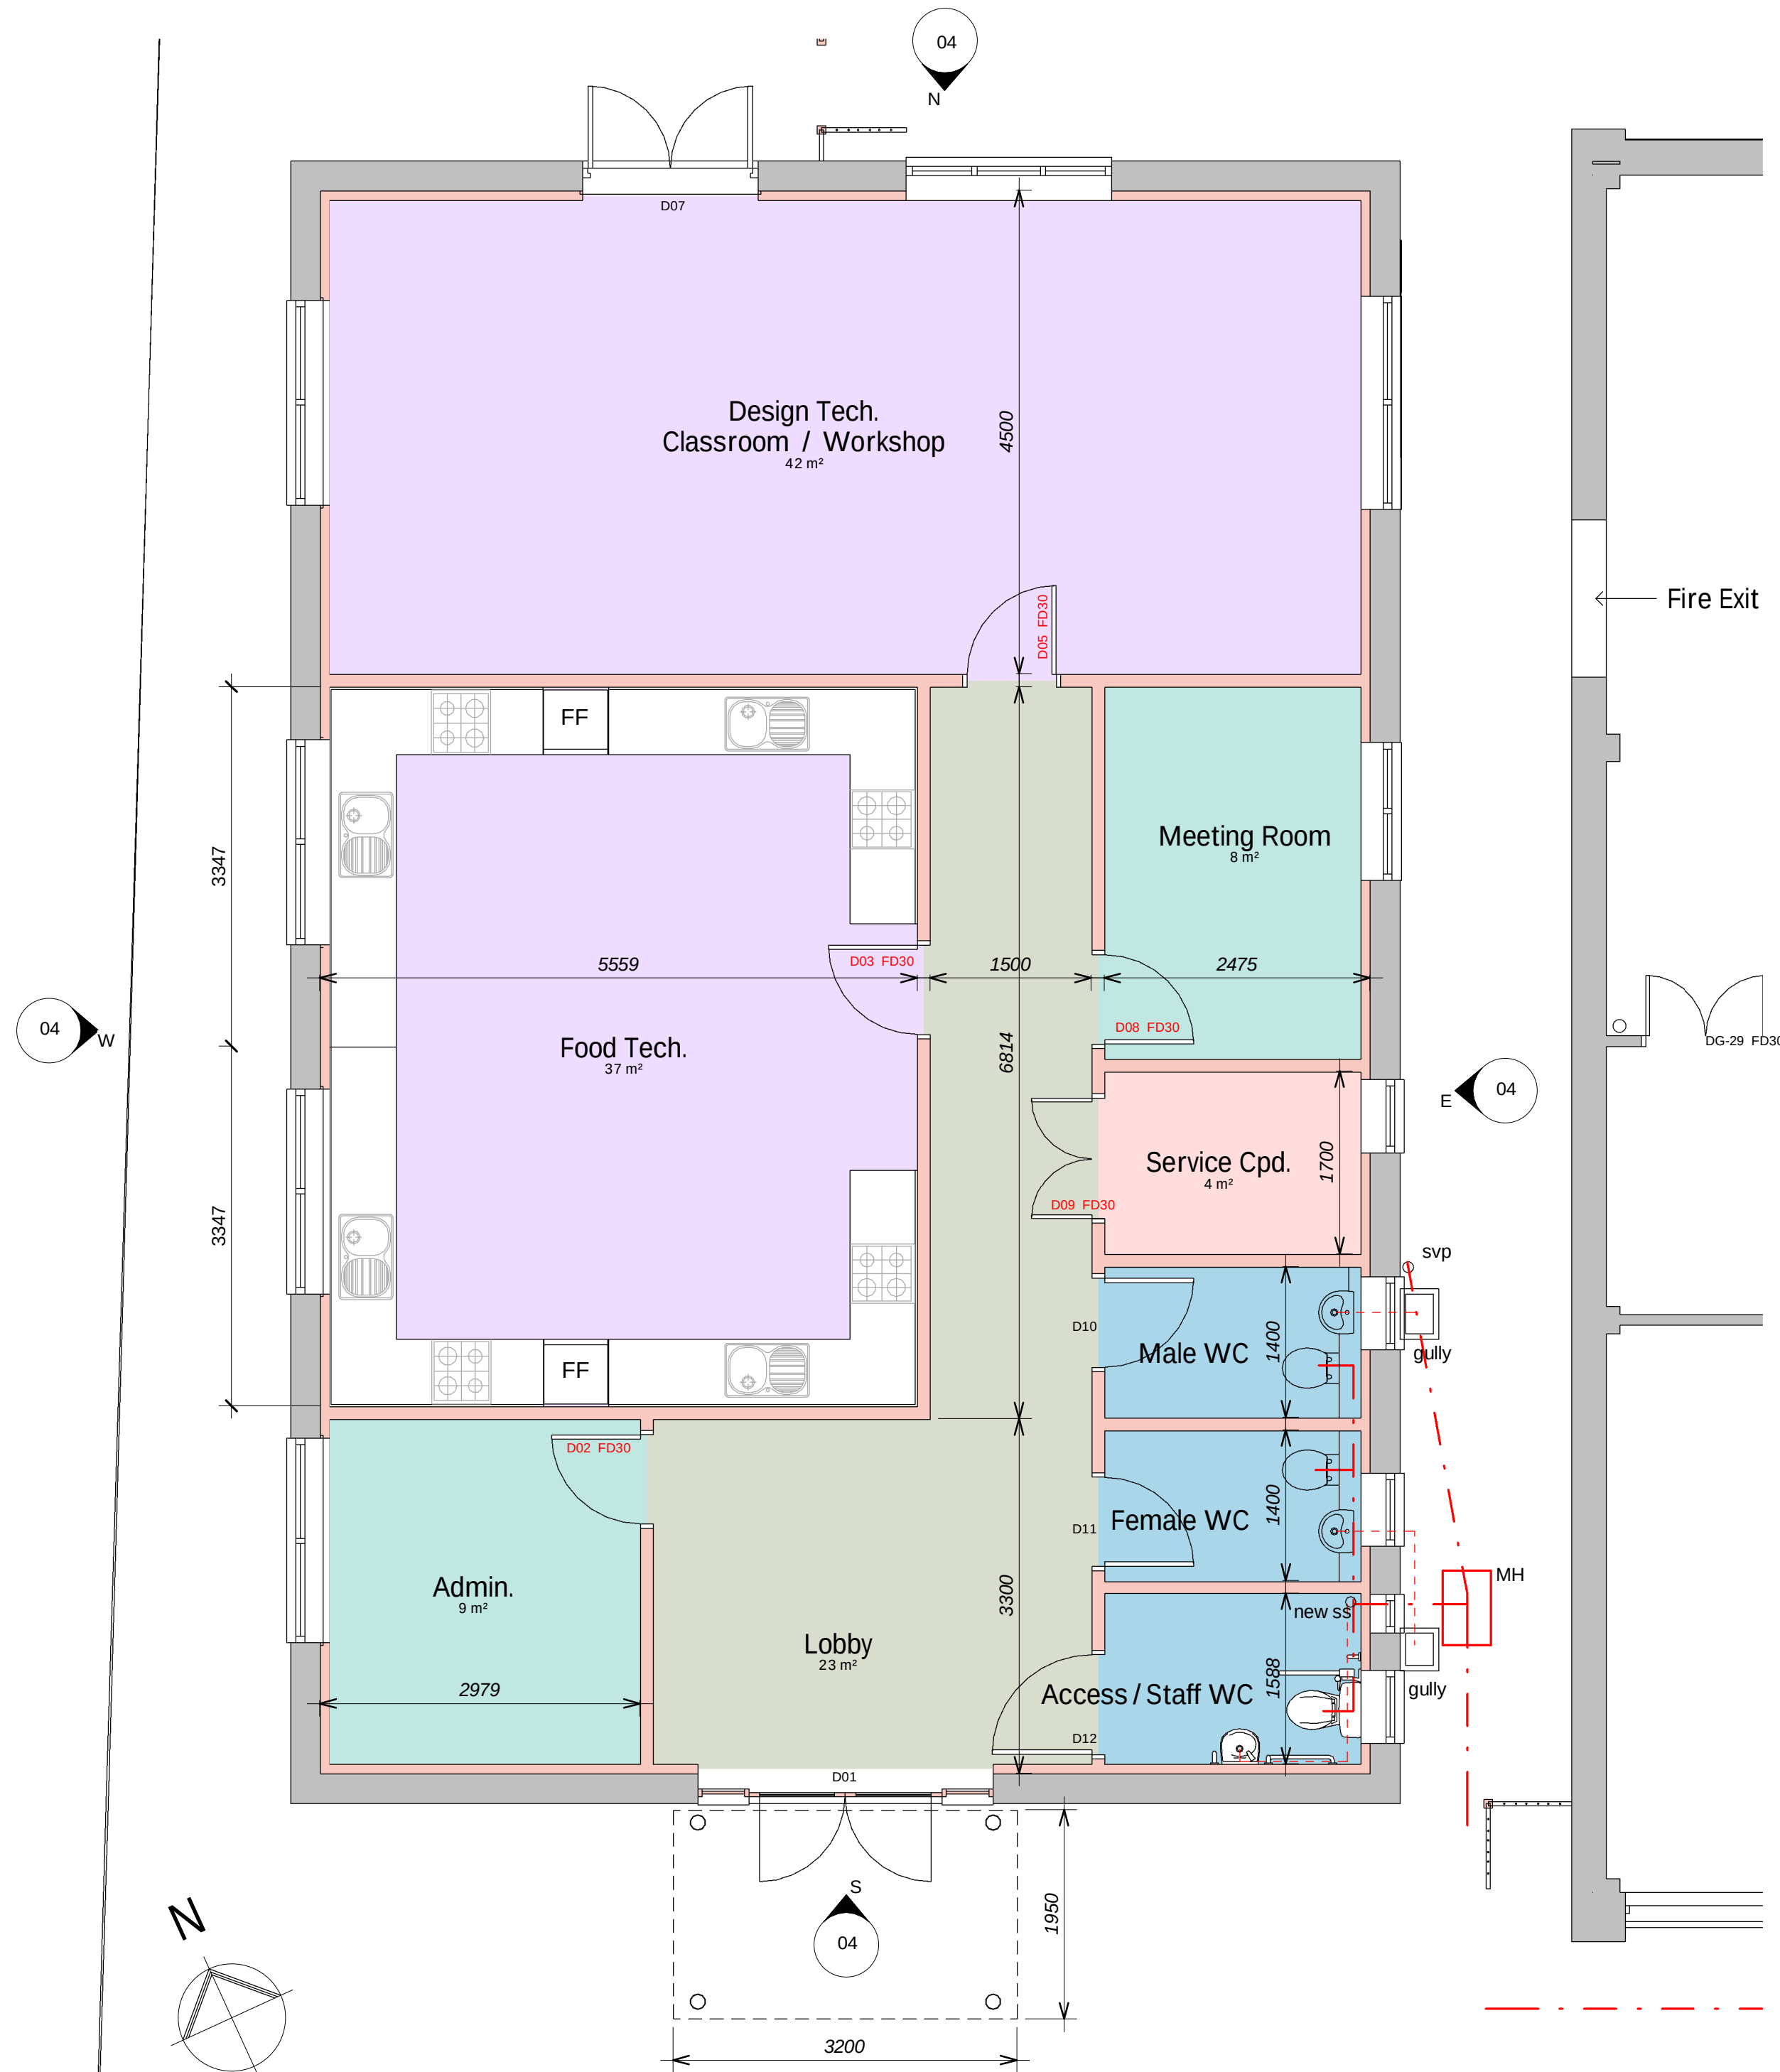

Ground Floor Plan as proposed
1 : 50

Room Legend

- Administration
- Circulation
- Classroom
- Services
- Storage
- wc's

C	Issued for PLANNING	23-04-18	MD
B	Layout adjusted;	17-04-18	RW
A	First floor omitted; ground floor layout adjusted;	19-03-18	RW

Revision	Date	Initial
----------	------	---------

Hillcrest Positive Actions
Positive Outcomes

The Old Post Office, Station Road
Wickham, PO17 5JA
T: 01293 832405
e: admin@axismail.co.uk
w: www.axisarchitecture.co.uk

Axis
ARCHITECTURE
CHARTERED PRACTICE

BIM Enabled Practice
This project was delivered using **Autodesk Revit®**

All dimensions are to be checked on site and any discrepancies reported to the architect before work commences. Figured dimensions only are to be taken from this drawing. This drawing is to be read in conjunction with all relevant consultants and/or specialist drawings/documents and any discrepancies or variations notified to the architect before work commences. This drawing is copyright and may not be reproduced, wholly or in part, without the consent of the architect.

Proposed New Classrooms
Hillcrest Jubilee School Waterloooville
for Hillcrest Childrens Services Ltd

Plans and Elevations as proposed

Scale at 1:100 in meters
0 5 9

PLANNING			
Scale @ A1	Drawn	Checked	Date
As indicated	RW	-	April 18
Job Number & Drawing Number		Revision	
17-073 - 04		C	