


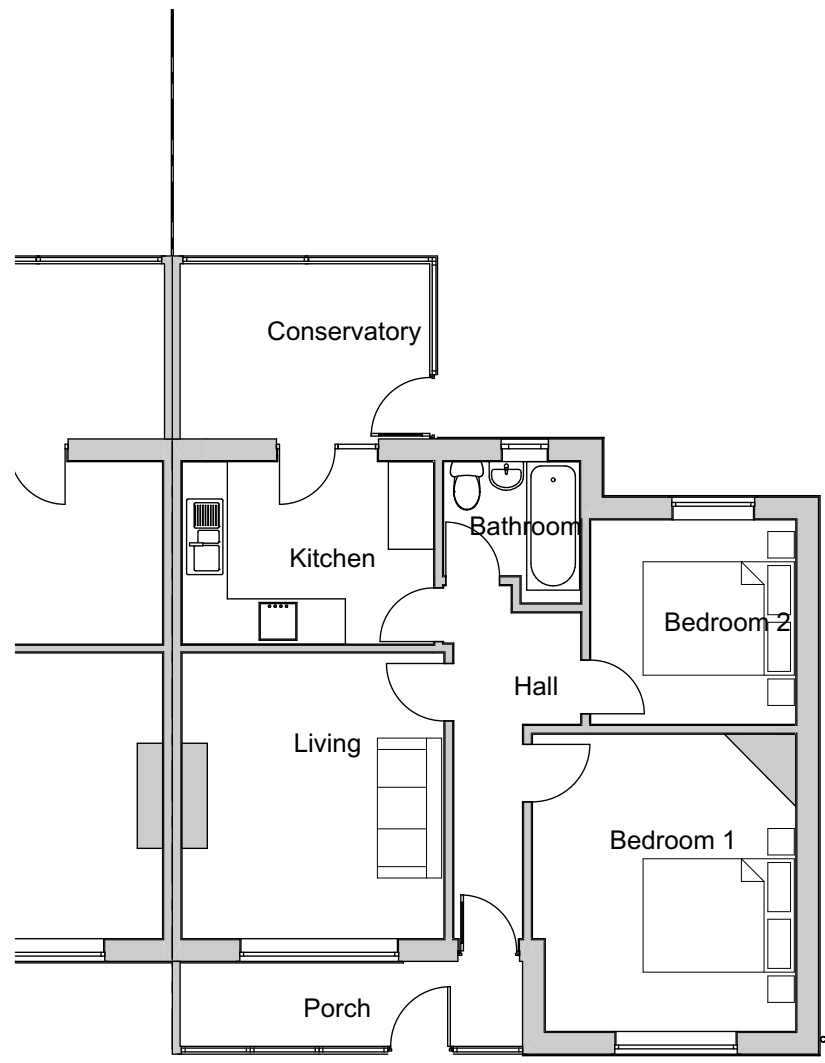


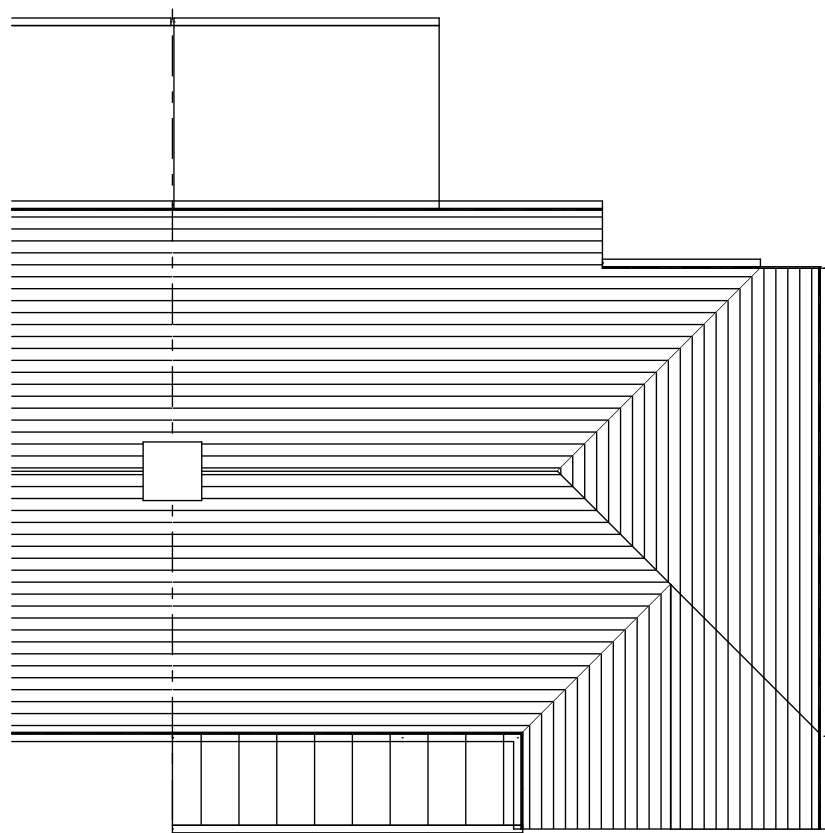

Existing Ground Floor Plan 1:100

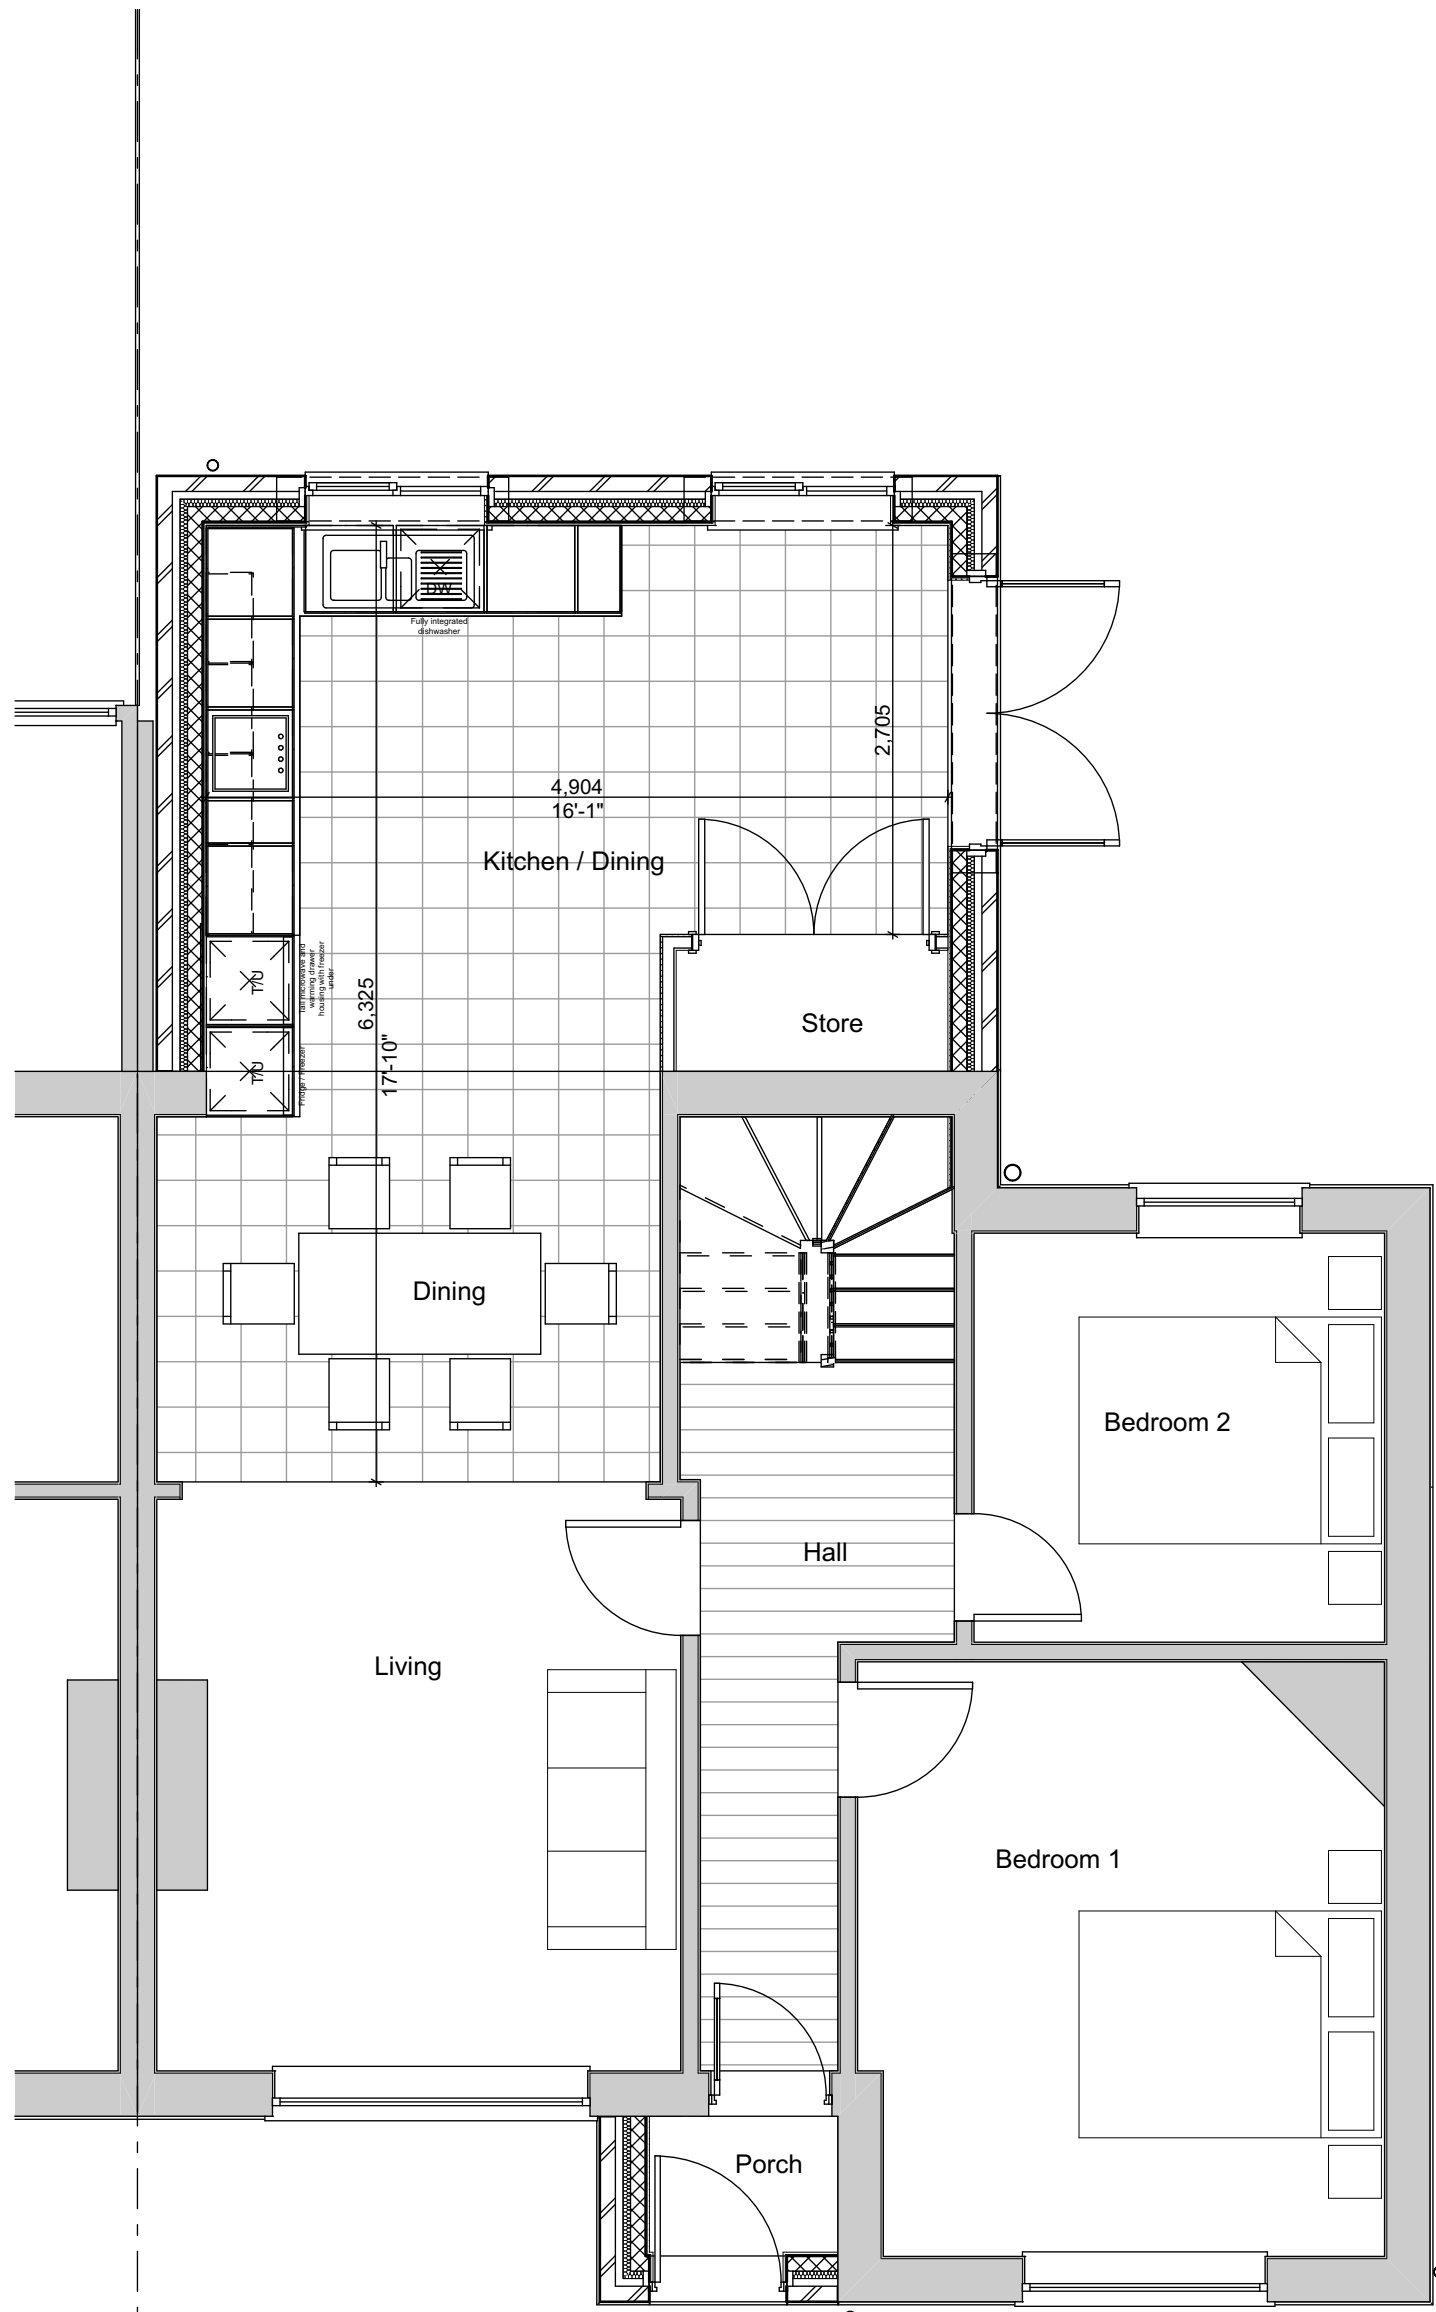


Existing Roof Plan 1:100

 


Proposed Ground Floor Plan

1:50

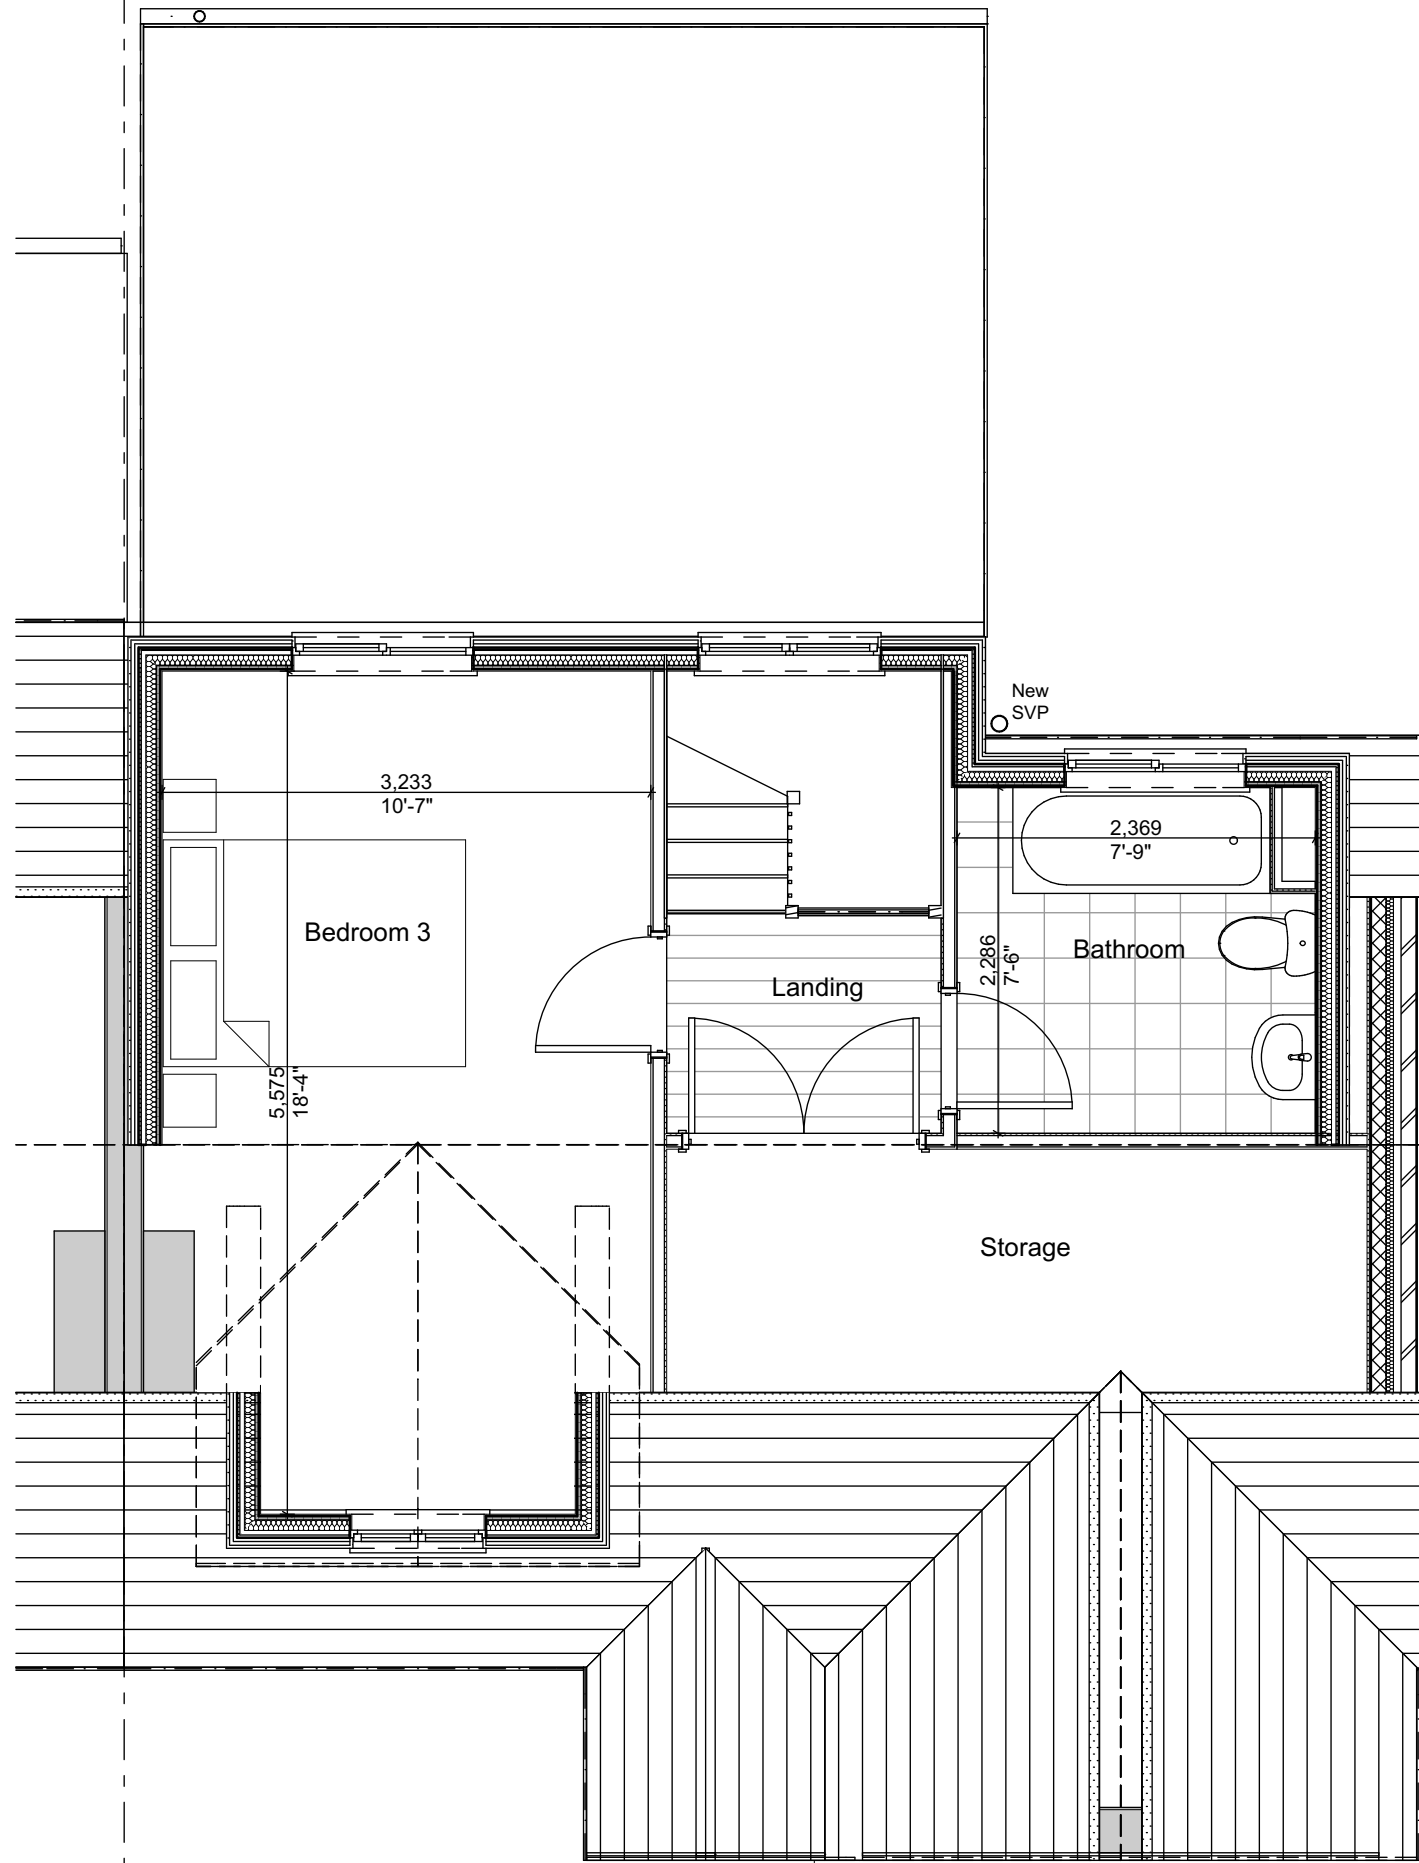

Proposed First Floor Plan

1:50

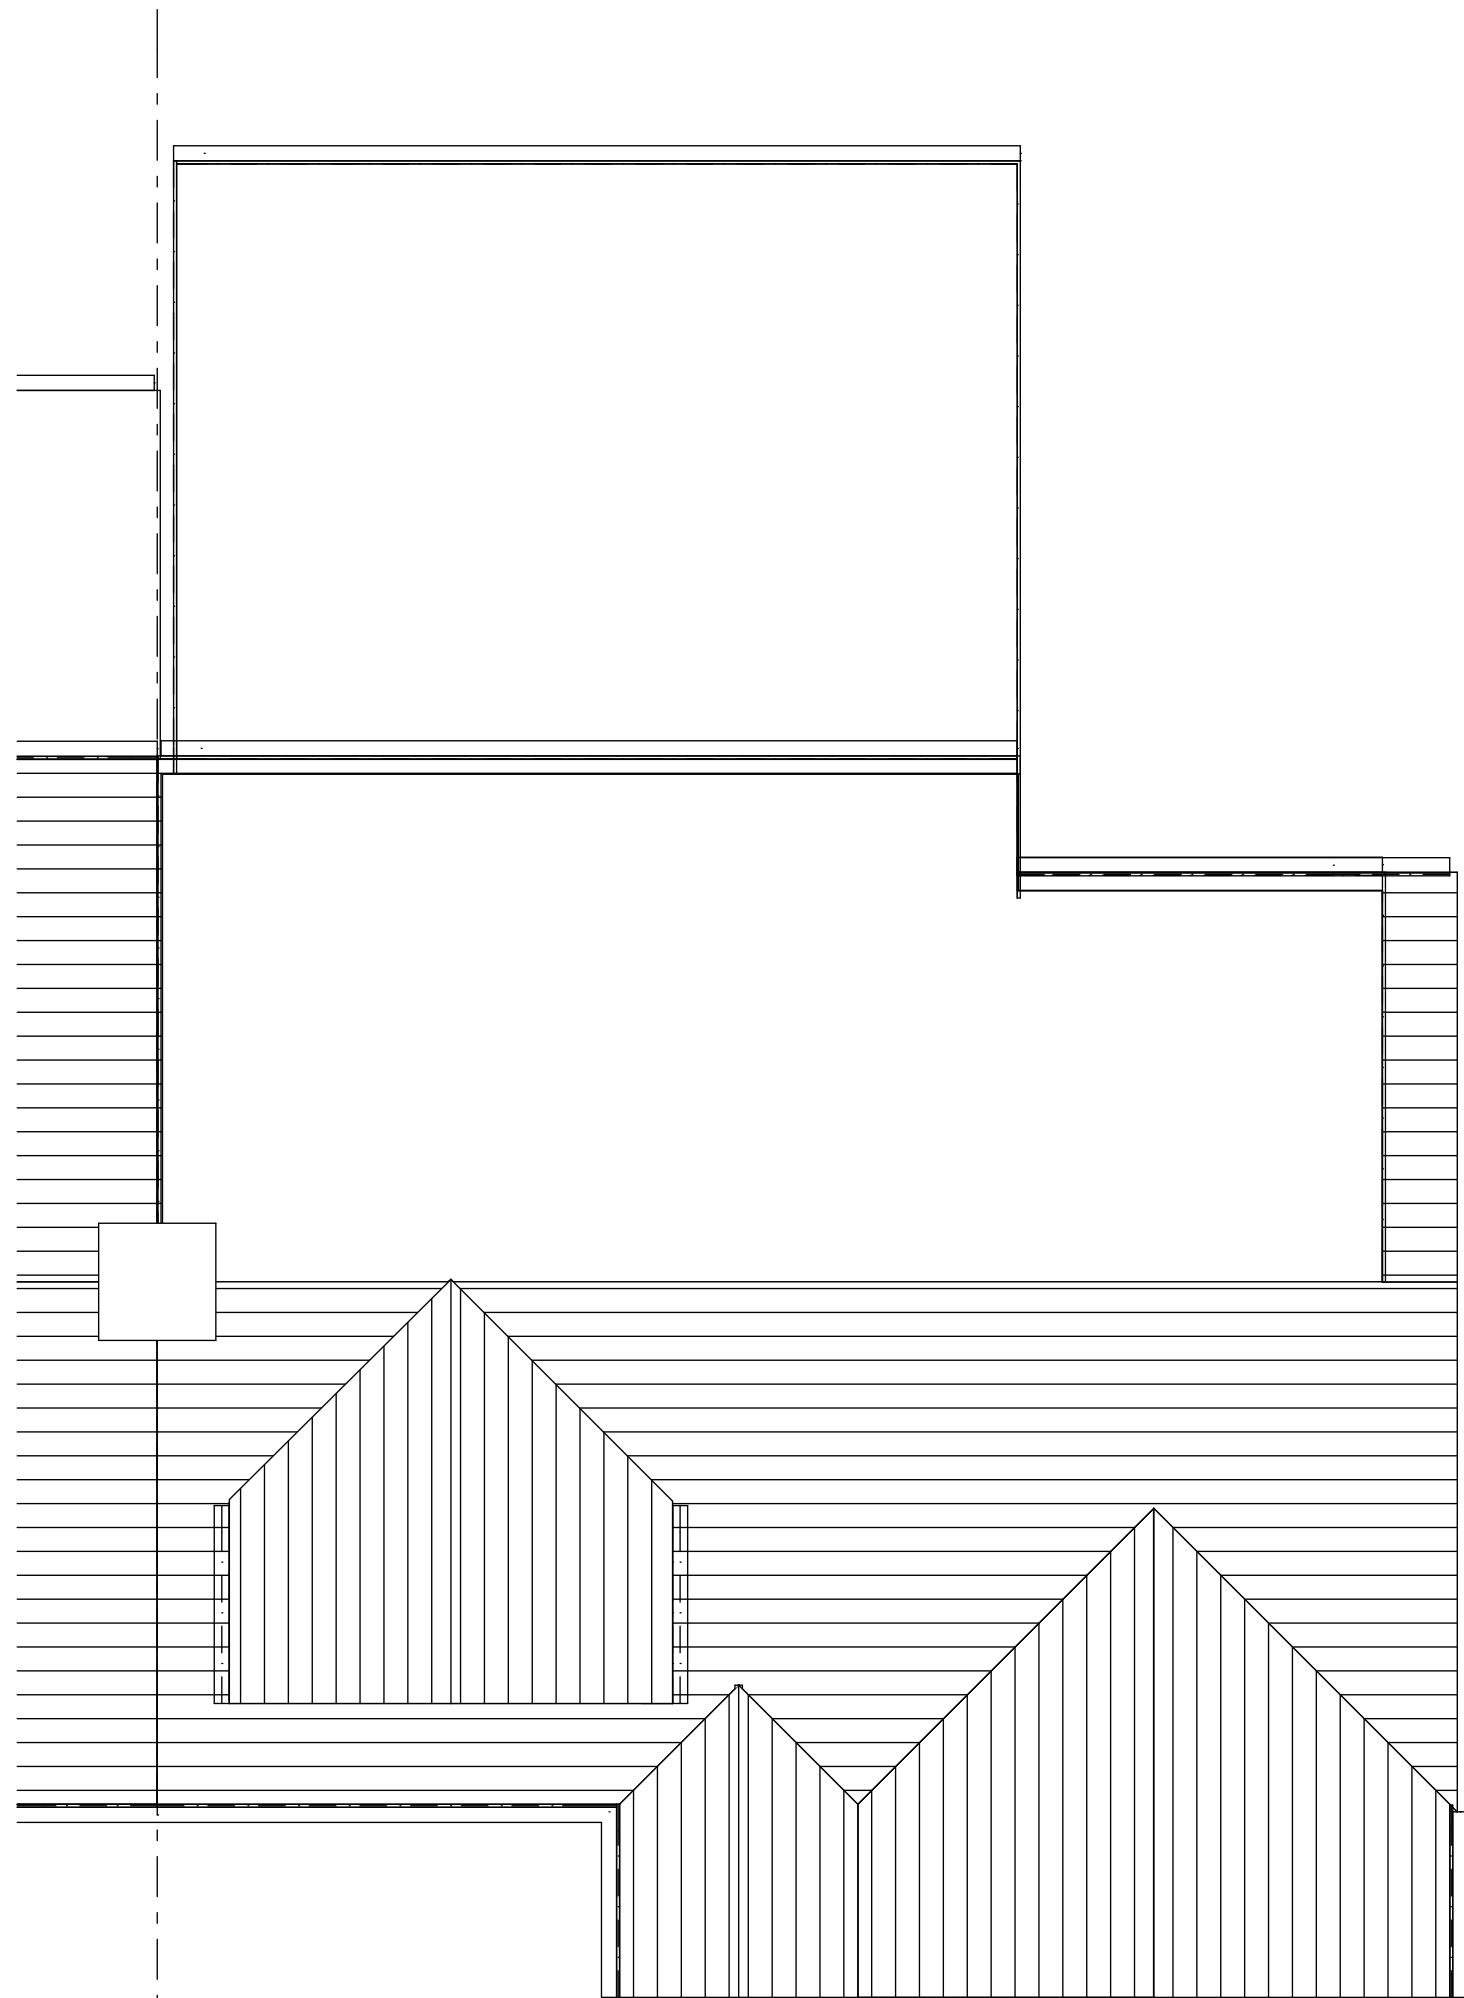


Proposed Roof Plan

1:50




- External materials**
- Rear Extension & Front Porch**
1. Brickwork to match existing
 2. White upvc double glazed doors to match existing
 3. UPVC fascia and soffits to match existing
 4. UPVC rainwater goods to match existing
 5. Single ply flat roof membrane
 6. Glazed roof lantern
- Rear Dormer**
1. Horizontal timber effect cladding
 2. White UPVC double glazed windows to match existing
 3. Obscured glazed window
 4. UPVC fascia and soffits to match existing
 5. UPVC rainwater goods to match existing
 6. Single ply flat roof membrane

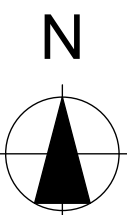

Ordnance Survey (c) Crown Copyright 2018. All rights reserved. Licence number 100022432

NOT TO BE SCALED. DIMENSIONS TO BE CHECKED ON SITE
SCALING FOR LOCAL AUTHORITY PURPOSES ONLY

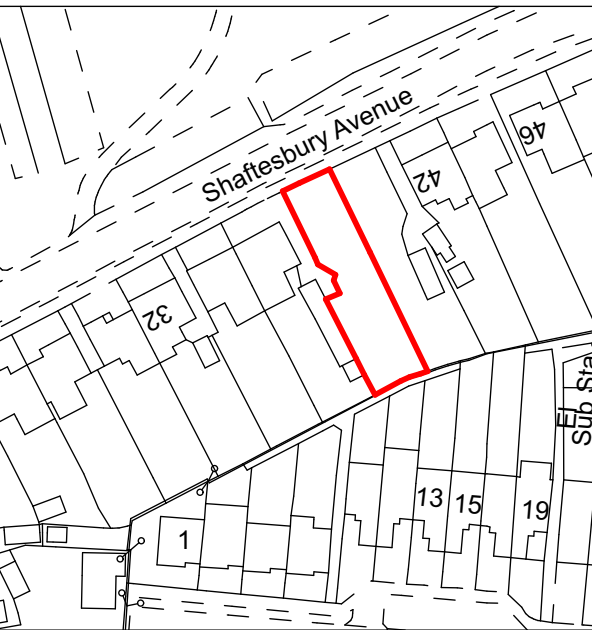


Location Plan (Scale 1:1250)



Existing South Elevation

1:100

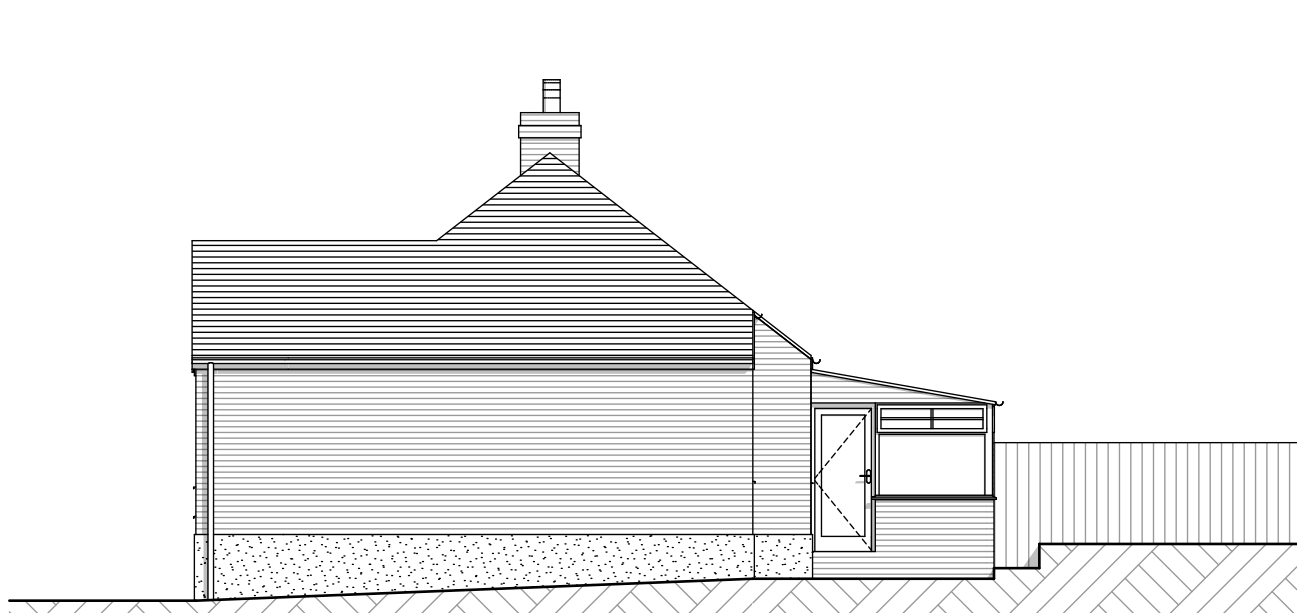

Existing East Elevation

1:100




Existing North Elevation

1:100



Existing West Elevation

1:100

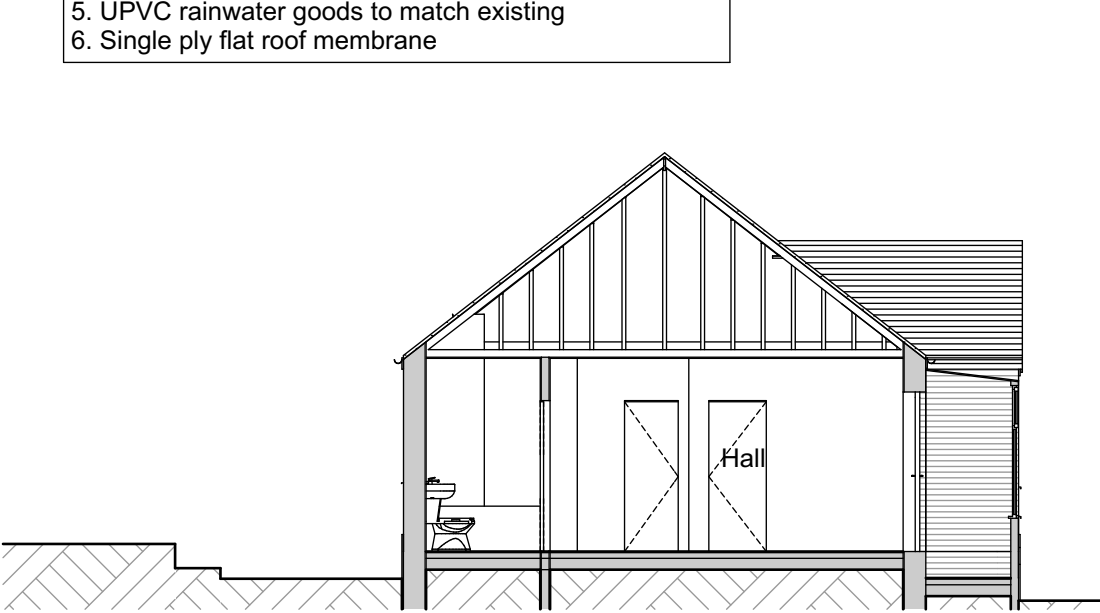

Existing Section A - A

1:100



Proposed South Elevation

1:100




Proposed East Elevation

1:100




Proposed North Elevation

1:100

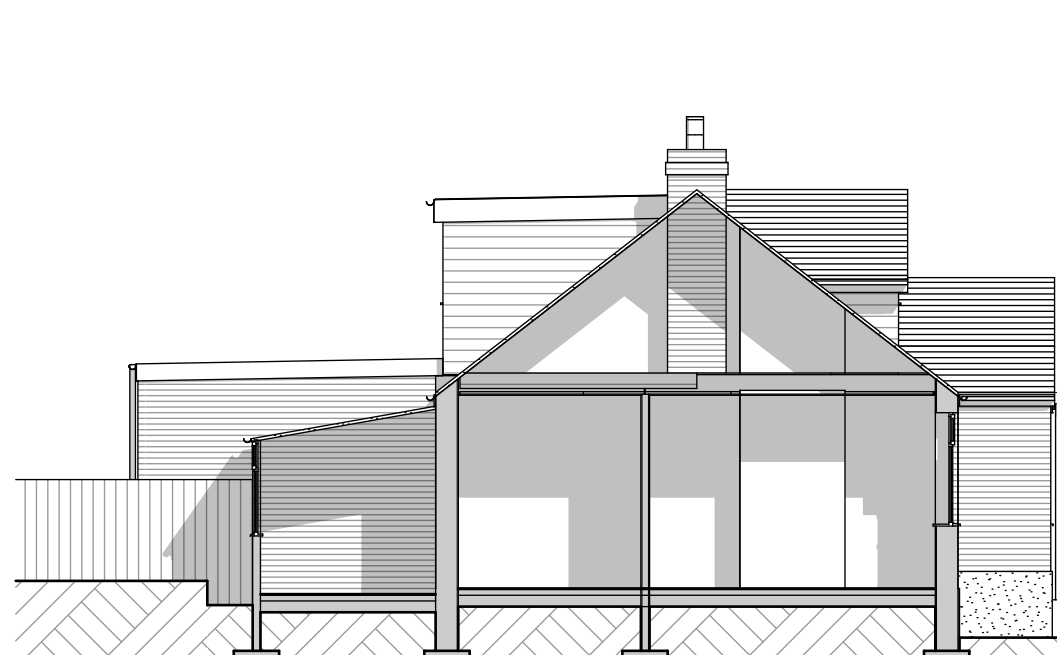

Proposed West Elevation

1:100

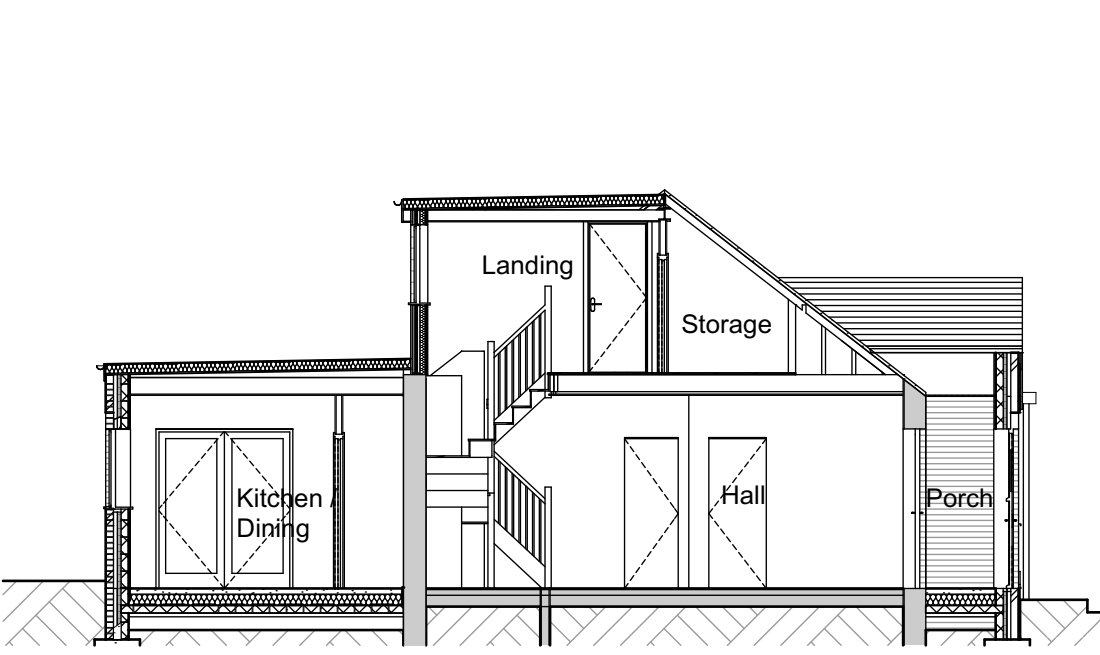

Proposed Section A - A

1:100

Project :
Proposed Rear extension, Loft conversion and new entrance porch
38 Shaftesbury Avenue, Waterlooville

Drawing Title :
Existing & Proposed Plans & Elevations

PLANNING

Drawn By	Date	Checked By	Date	Approved By	Date
PR	Jan 18				

Drawing No.	Revision:	Scale:
17 / 173 / 100	P1	As Shown @ A1

APPROVAL	INFORMATION	TENDER	CONSTRUCTION
☐	☐	☐	☐