




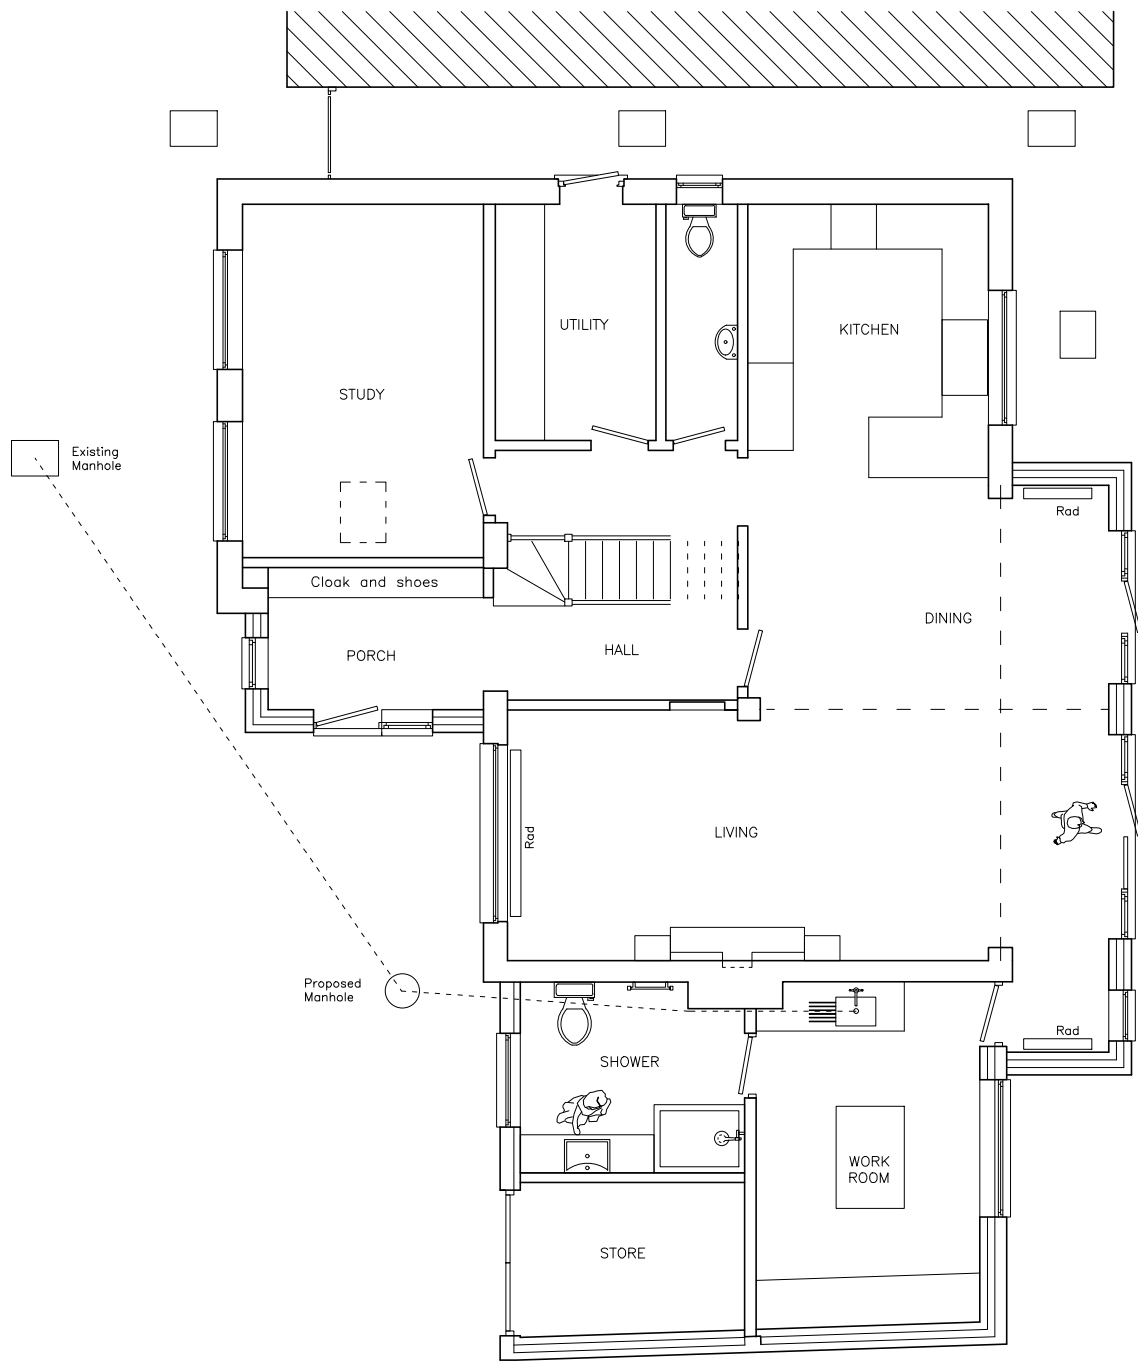

PROPOSED GROUND FLOOR
REF. NO.: BD597 PP-0

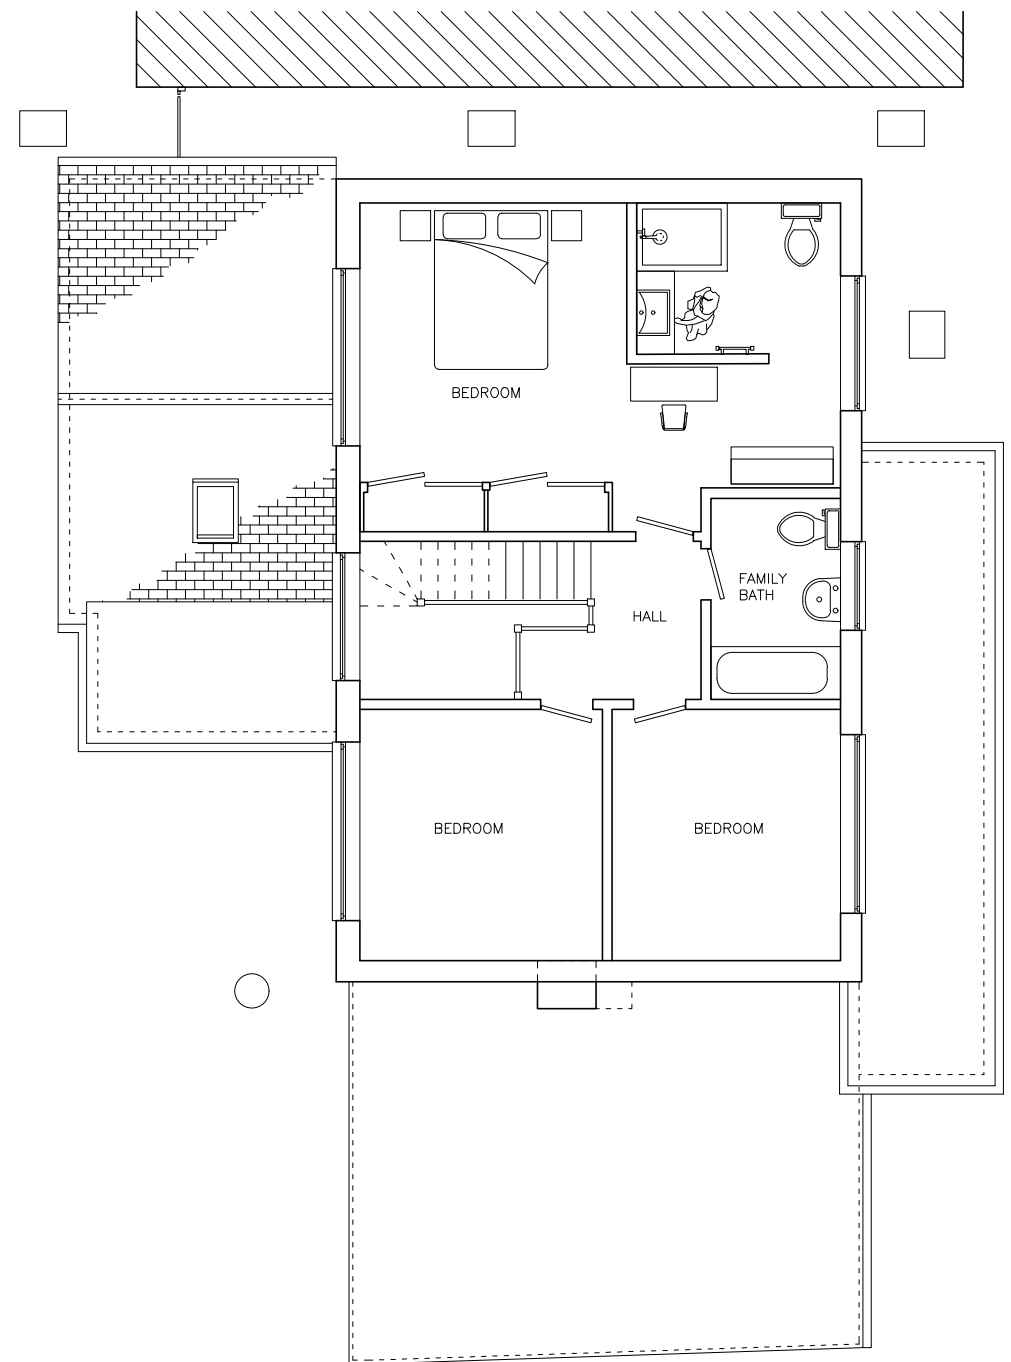

PROPOSED FIRST FLOOR
REF. NO.: BD597 PP-1

 

Living Space www.livingspacedesign.com Cedar Field, Five Acres, Funtington, Chichester, West Sussex, PO18 9LX tel: 01243 572604 fax: 01243 575139 Copyright of this drawing is reserved by Living Space. This drawing is not to be scaled for construction except for planning purposes only. All dimensions are to be checked on site prior to construction or manufacture. If there are any discrepancies the designer is to be informed immediately.	PROJECT: 11 CHRISTOPHER WAY, EMSWORTH, HAMPSHIRE, PO10 7QZ.		TITLE: PROPOSED FLOOR PLANS	
	CLIENT: LINDEN DAVY		JOB NO.: BD597	
			DWG. NO.: PP01-0,1	
			SCALE: 1:100 @ A3	
		DATE: 15 03 2018	REV.: B	DRAWN BY: J.L.