




Plots	110
Floor Area :	
GF:	45.81 sqm 493.09 sq ft
FF:	45.81 sqm 493.09 sq ft
TOTAL:	91.62 sqm 986.19 sq ft

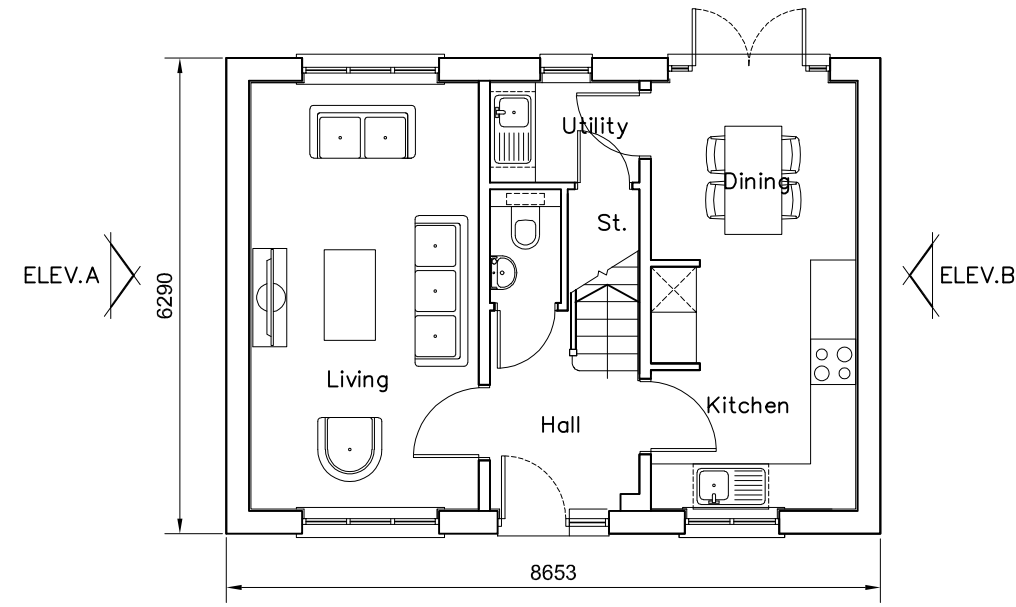

Ground Floor Plan

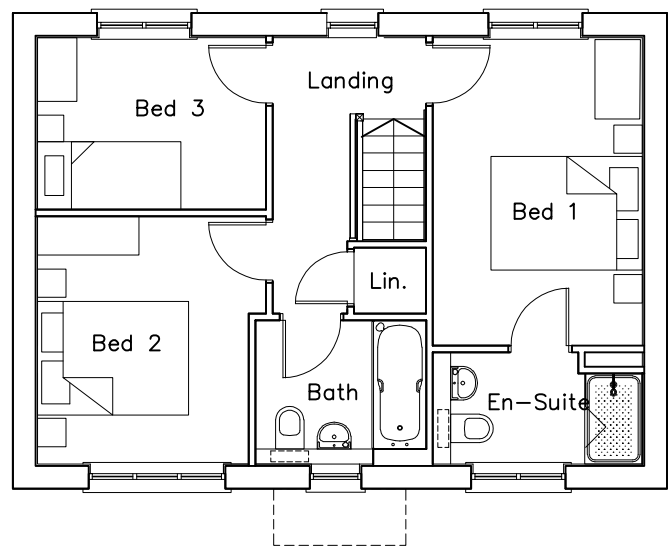

First Floor Plan

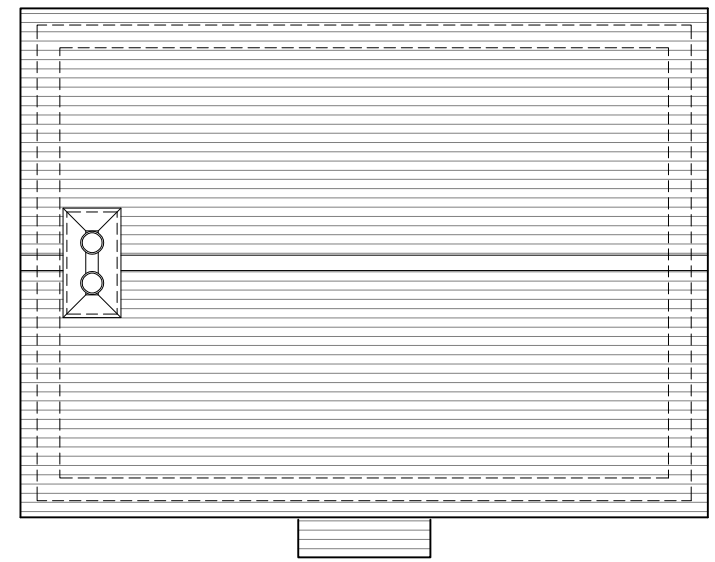

Roof Plan

REV. DATE		REVISIONS:		By		Planning		CLIENT: Bellway Homes LTD (Wessex)		PROJECT: Land West of Horndean Road Emsworth		Broadmede House Farnham Business Park Weydon Lane Farnham Surrey GU9 8QT Tel. 01252 267878 info@osparchitecture.com www.osparchitecture.com  O'KEEFE SCANLON LIMITED	
x	xx/xx/xx	xxxxx	xx	SCALE: 1:100 (A3 ORIGINAL)				DRAWING: Japonica — 3 Bedroom House Plans					
				DRAWN: KLH 16386				P221 —					
DATE: 16-03-17													
© COPYRIGHT EXISTS ON THE DESIGNS AND INFORMATION SHOWN ON THIS DRAWING													
This drawing may be scaled or cross referenced to the scale bar for planning application purposes only. Do not scale for any other purpose, use figured dimensions only. Subject to site survey and all necessary consents. All dimensions to be checked by user and any discrepancies, errors or omissions to be reported to the Architect before work commences. This drawing is to be read in conjunction with all other relevant materials.													