




6 Nile Street - Proposed

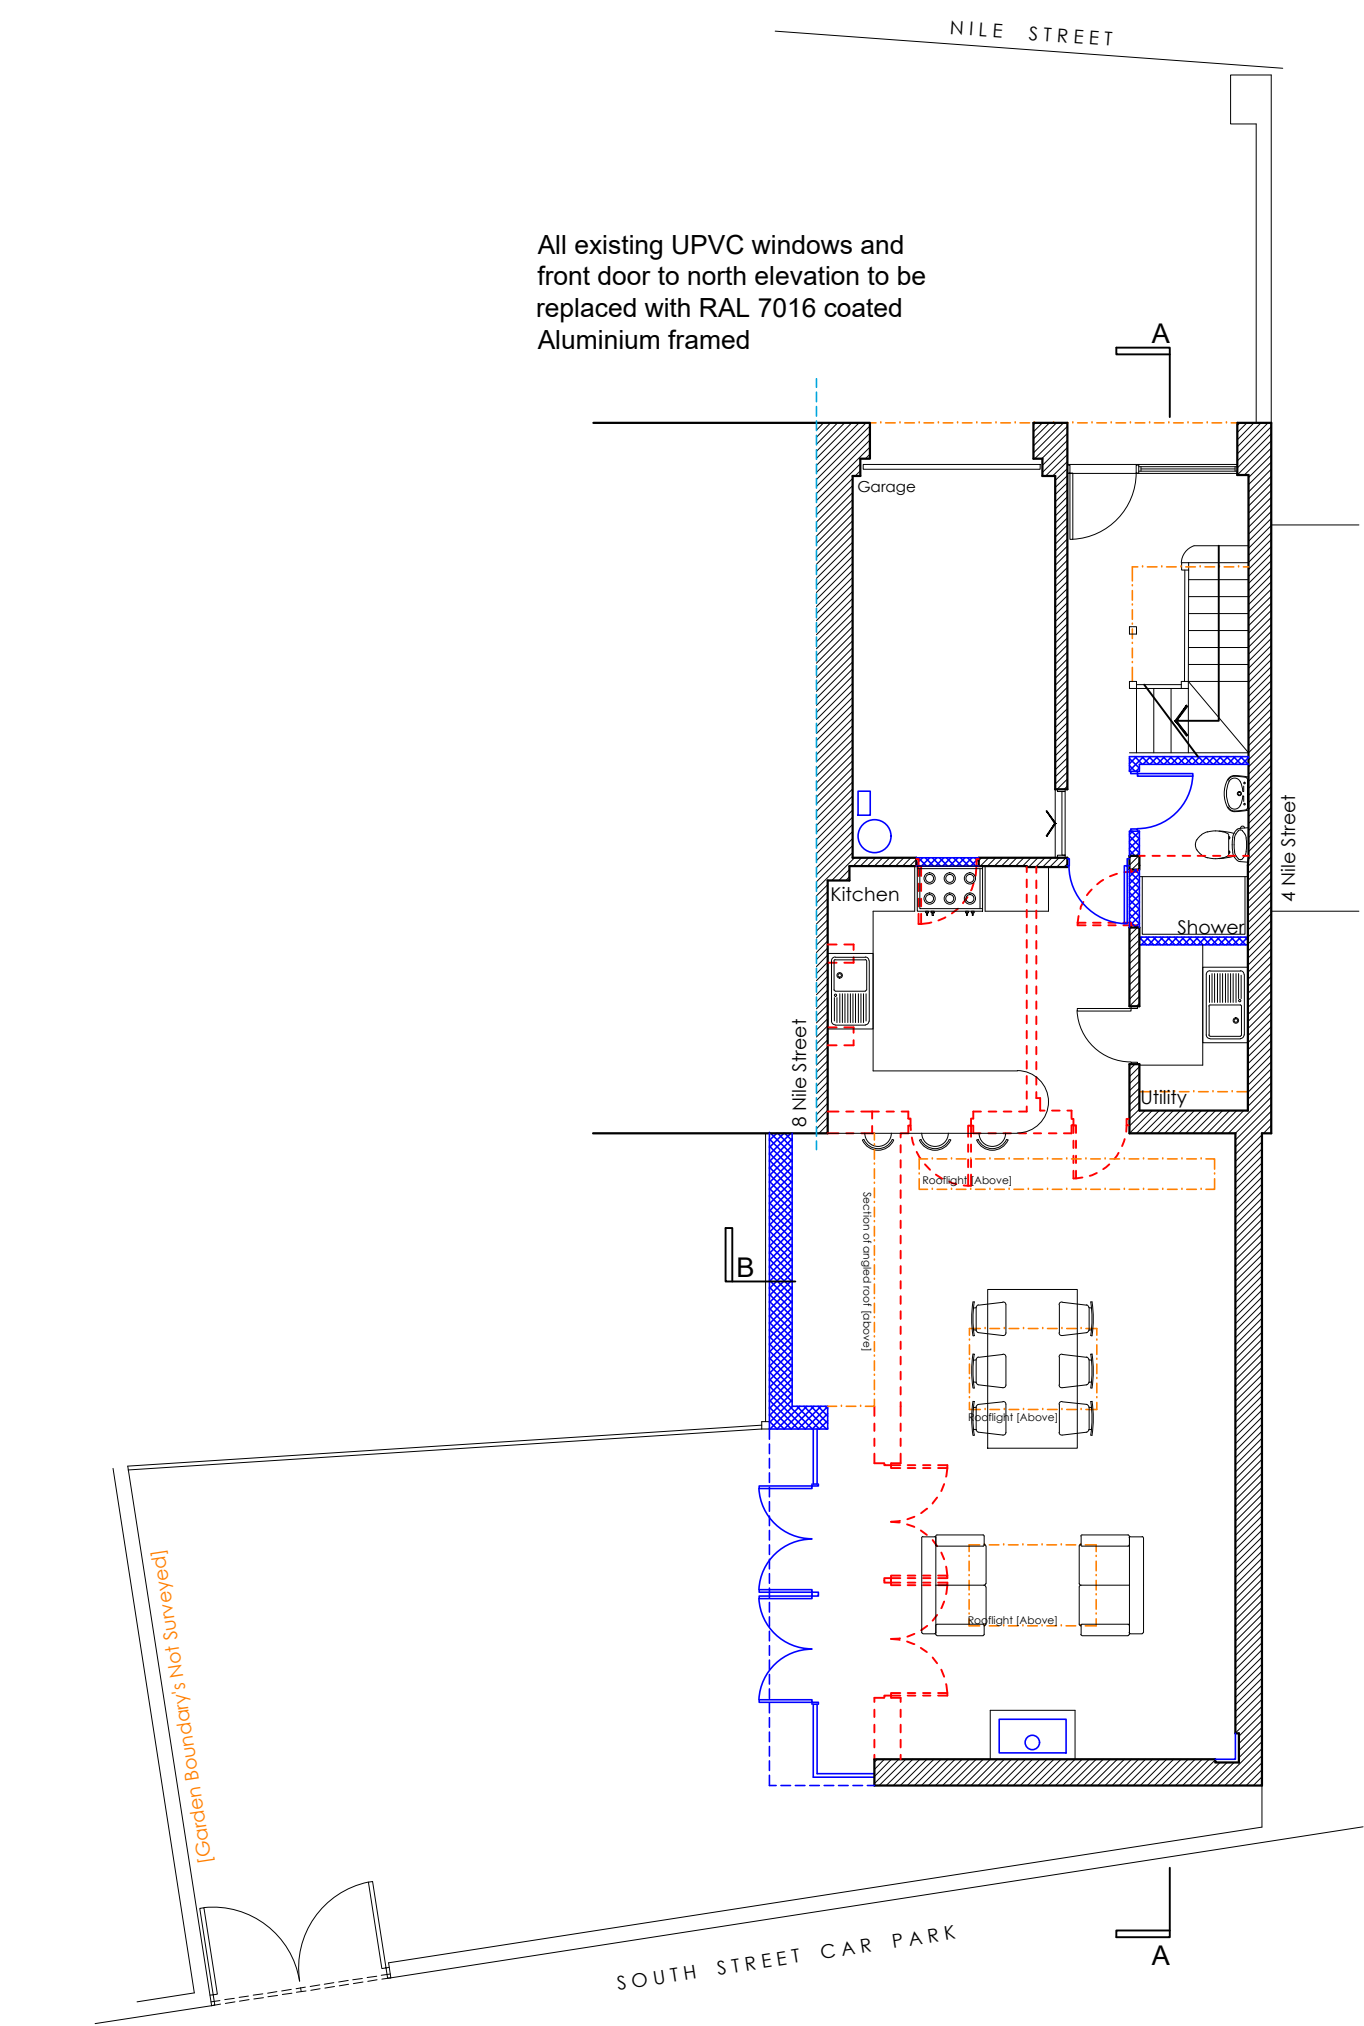



Ground Floor Plan @ 1:100

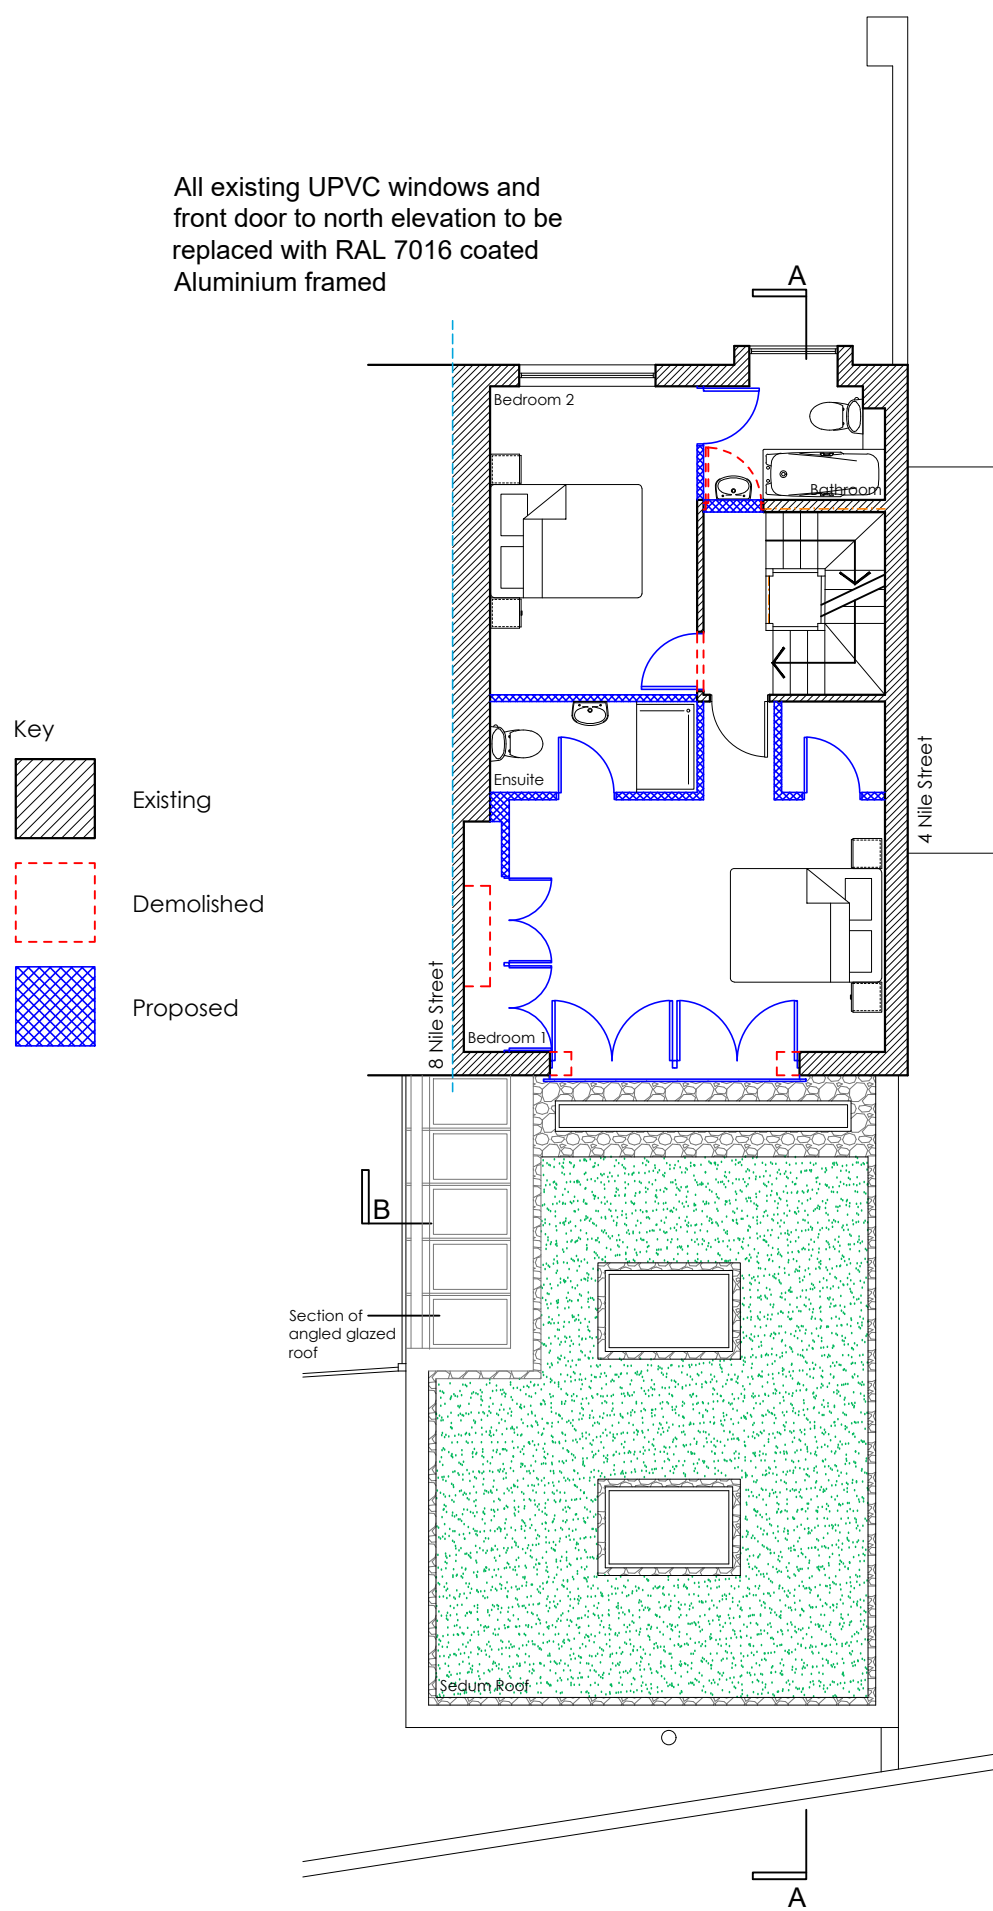

First Floor Plan @ 1:100

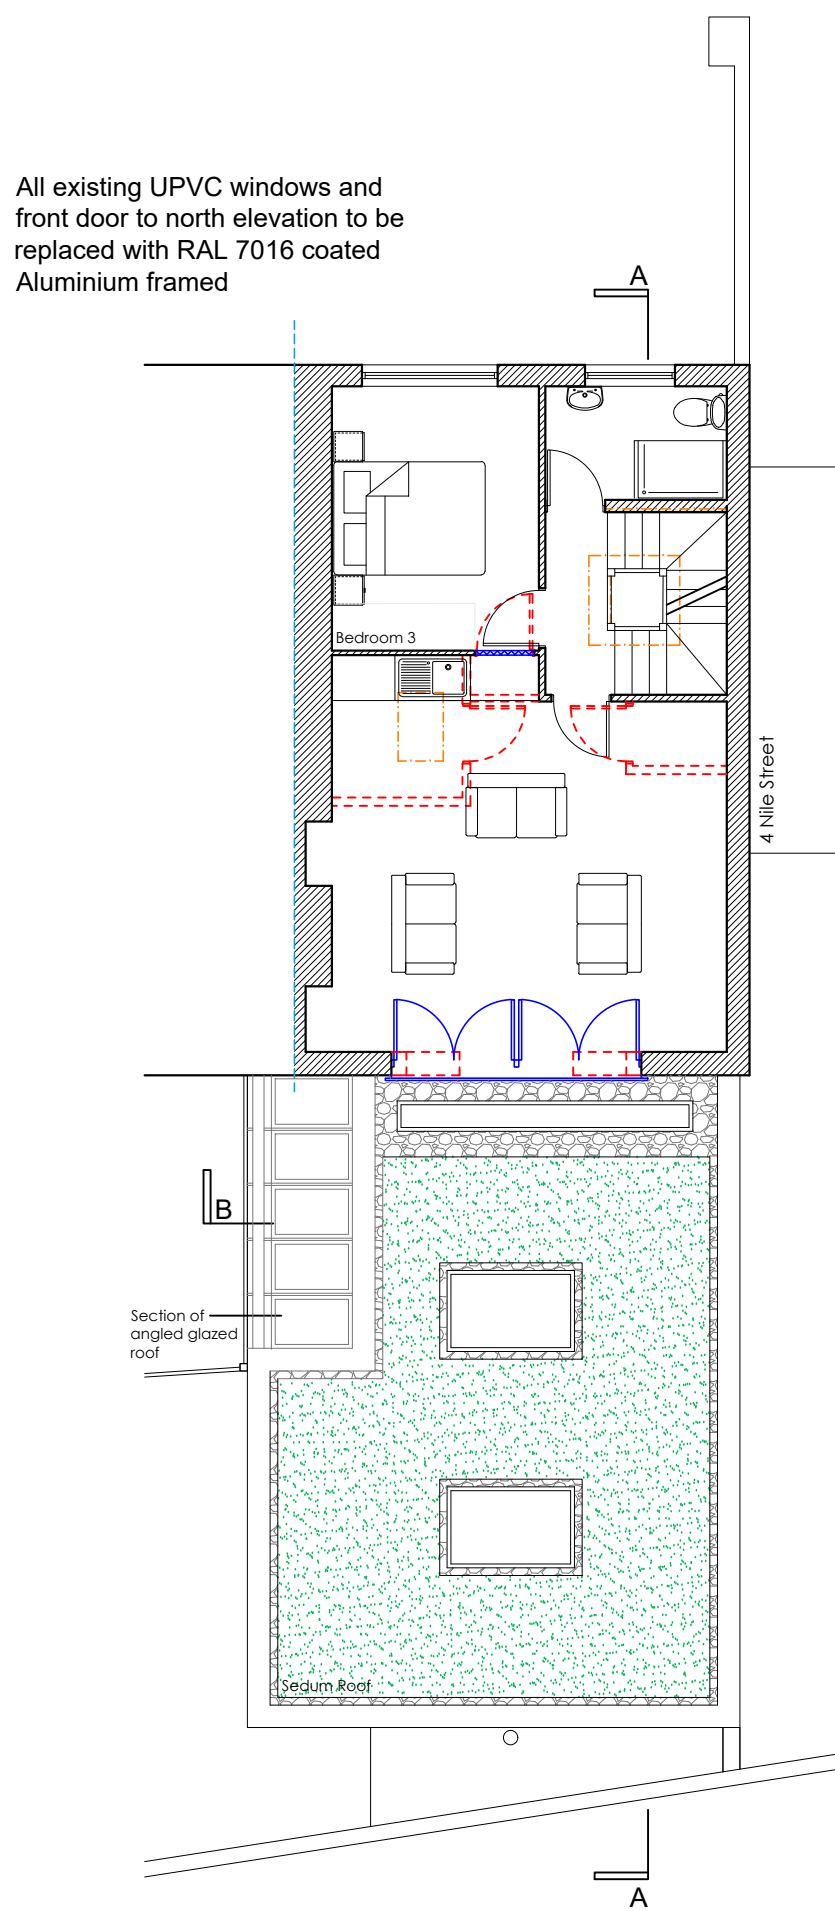


Second Floor Plan @ 1:100

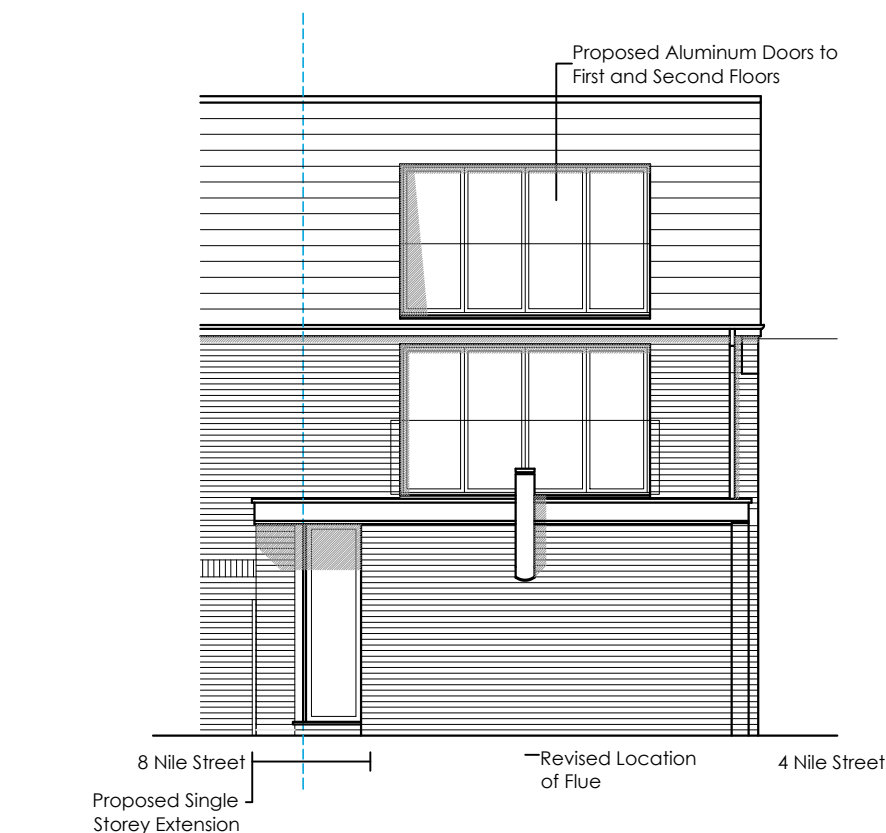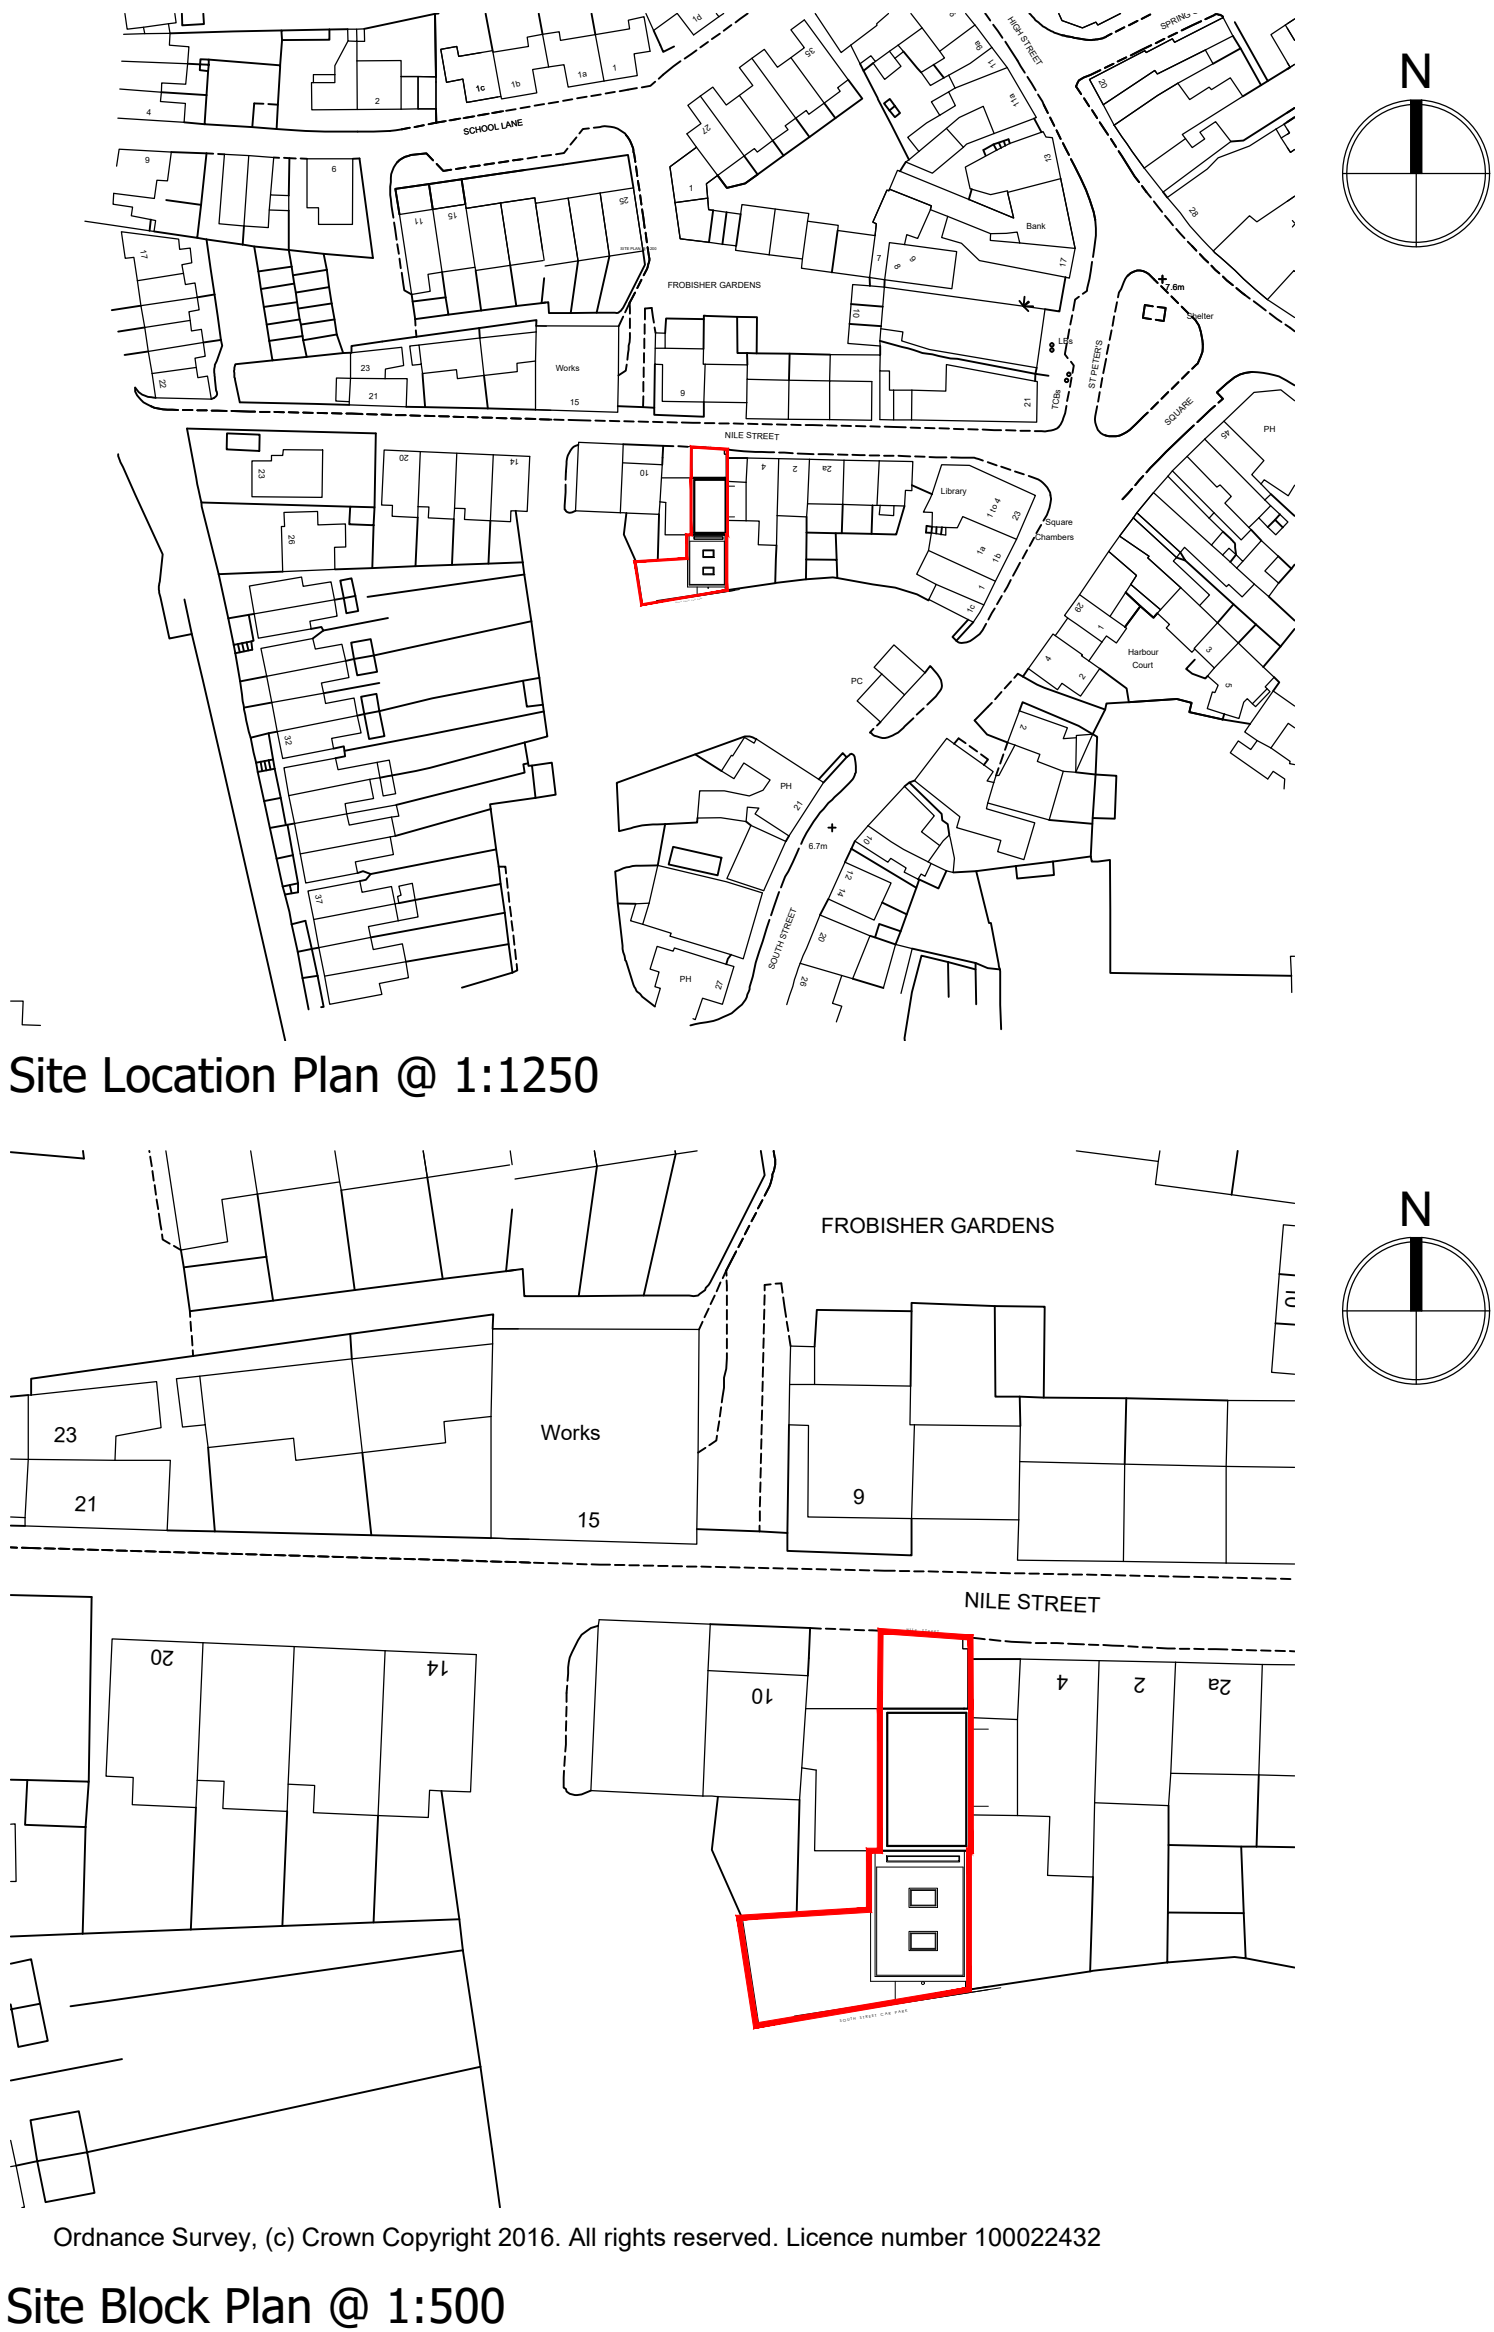


South Elevation @ 1:100



North Elevation @ 1:100

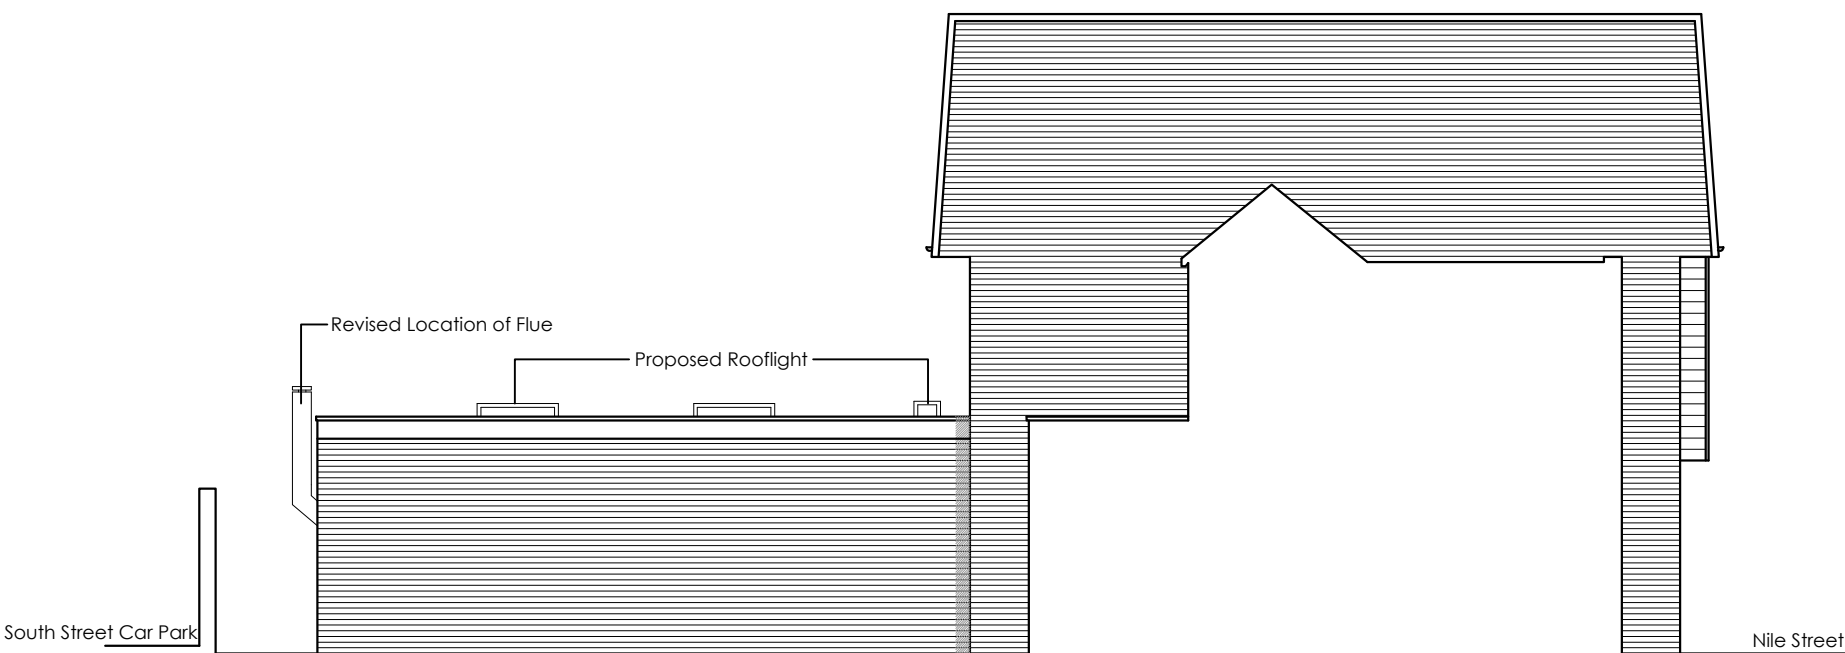


East Elevation @ 1:100

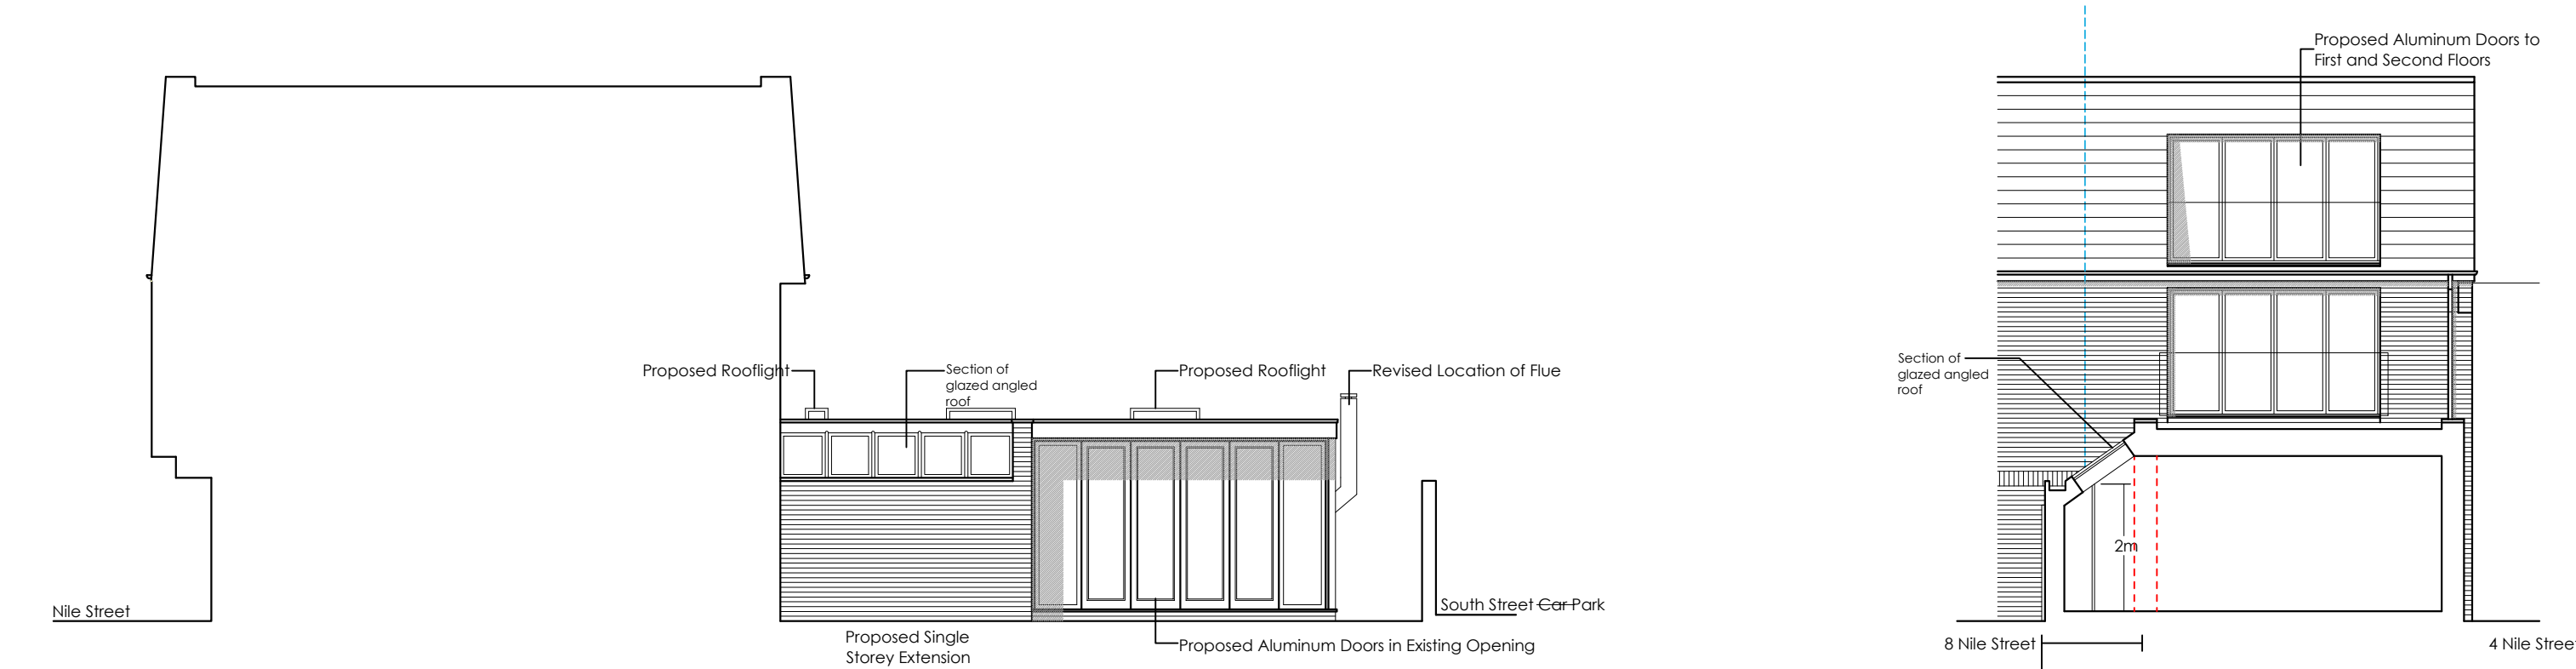

West Elevation @ 1:100

Section BB @ 1:100

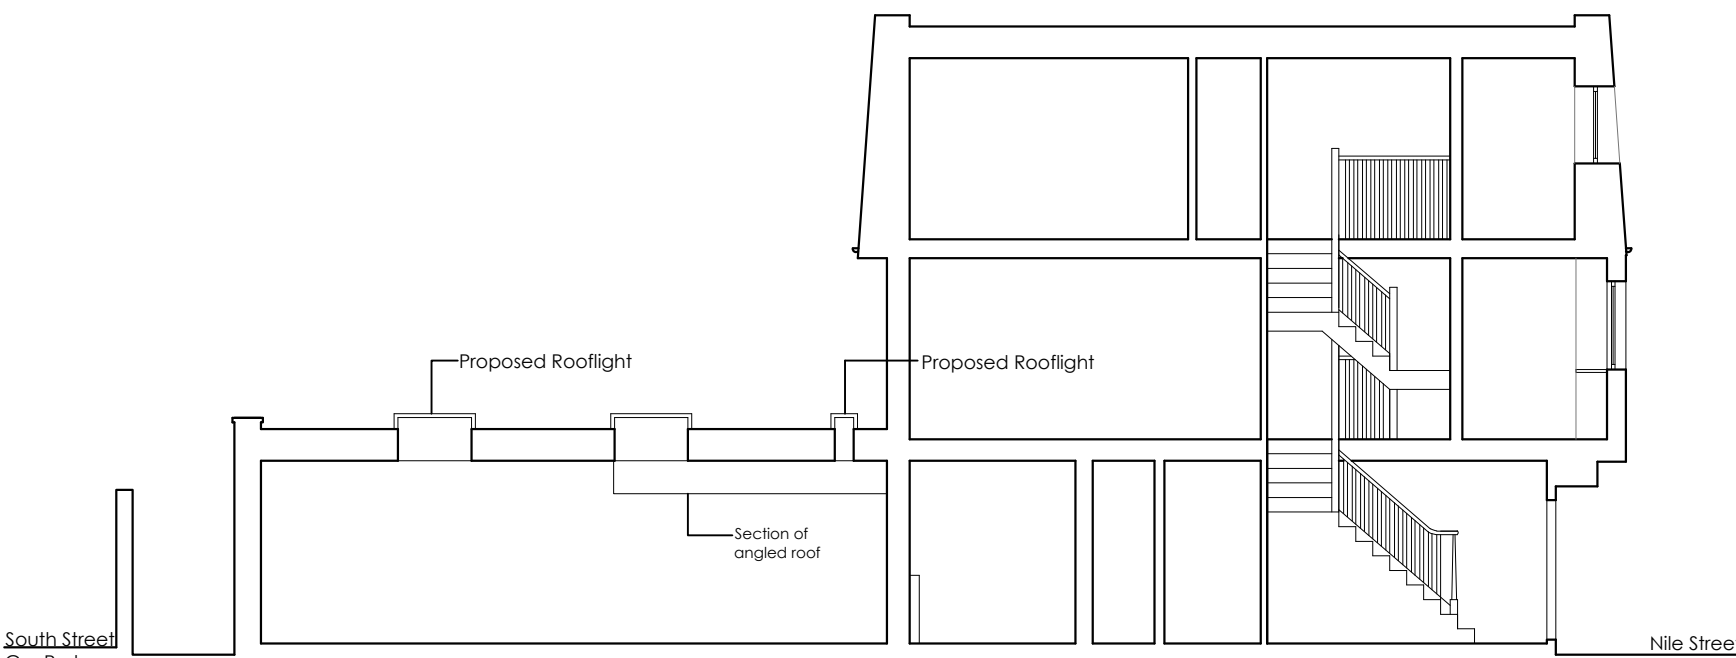

Section AA @ 1:100

NOTES:

Dimensions to be checked on site before commencing work. Any discrepancies shall be reported to the architect immediately.

Do not scale from these drawings except for planning purposes.

Use figured dimensions only.

Where applicable this drawing is to be read in conjunction with other consultants' drawings.

All drawings to be read in conjunction with specification and all other drawings including structural engineer and mechanical and electrical drawings / specification

B	12.4.17	Sloping roof to neighboring property	THGD
A	27.1.17	Revisions made following meeting with client	THGD/AH
REV	DATE	AMENDMENT	DRAWN

Helyer Davies Architects Ltd
1 The Old Flour Mill,
Emsworth, PO10 7BT
01243 370 715

www.hdarchitects.co.uk mail@hdarchitects.co.uk

CLIENT
Mr Michael Geary

PROJECT
Renovation to
6 Nile Street, Emsworth PO10 7EE

DRAWING	SCALE
Location Plan	1:1250
Site Plan	1:500
Existing Plans	1:100
Existing Elevations	1:100
Existing Sections	1:100

DATE	Jan 2016	DRAWN	AH
DRAWING NUMBER	16107/02	REVISION	B