



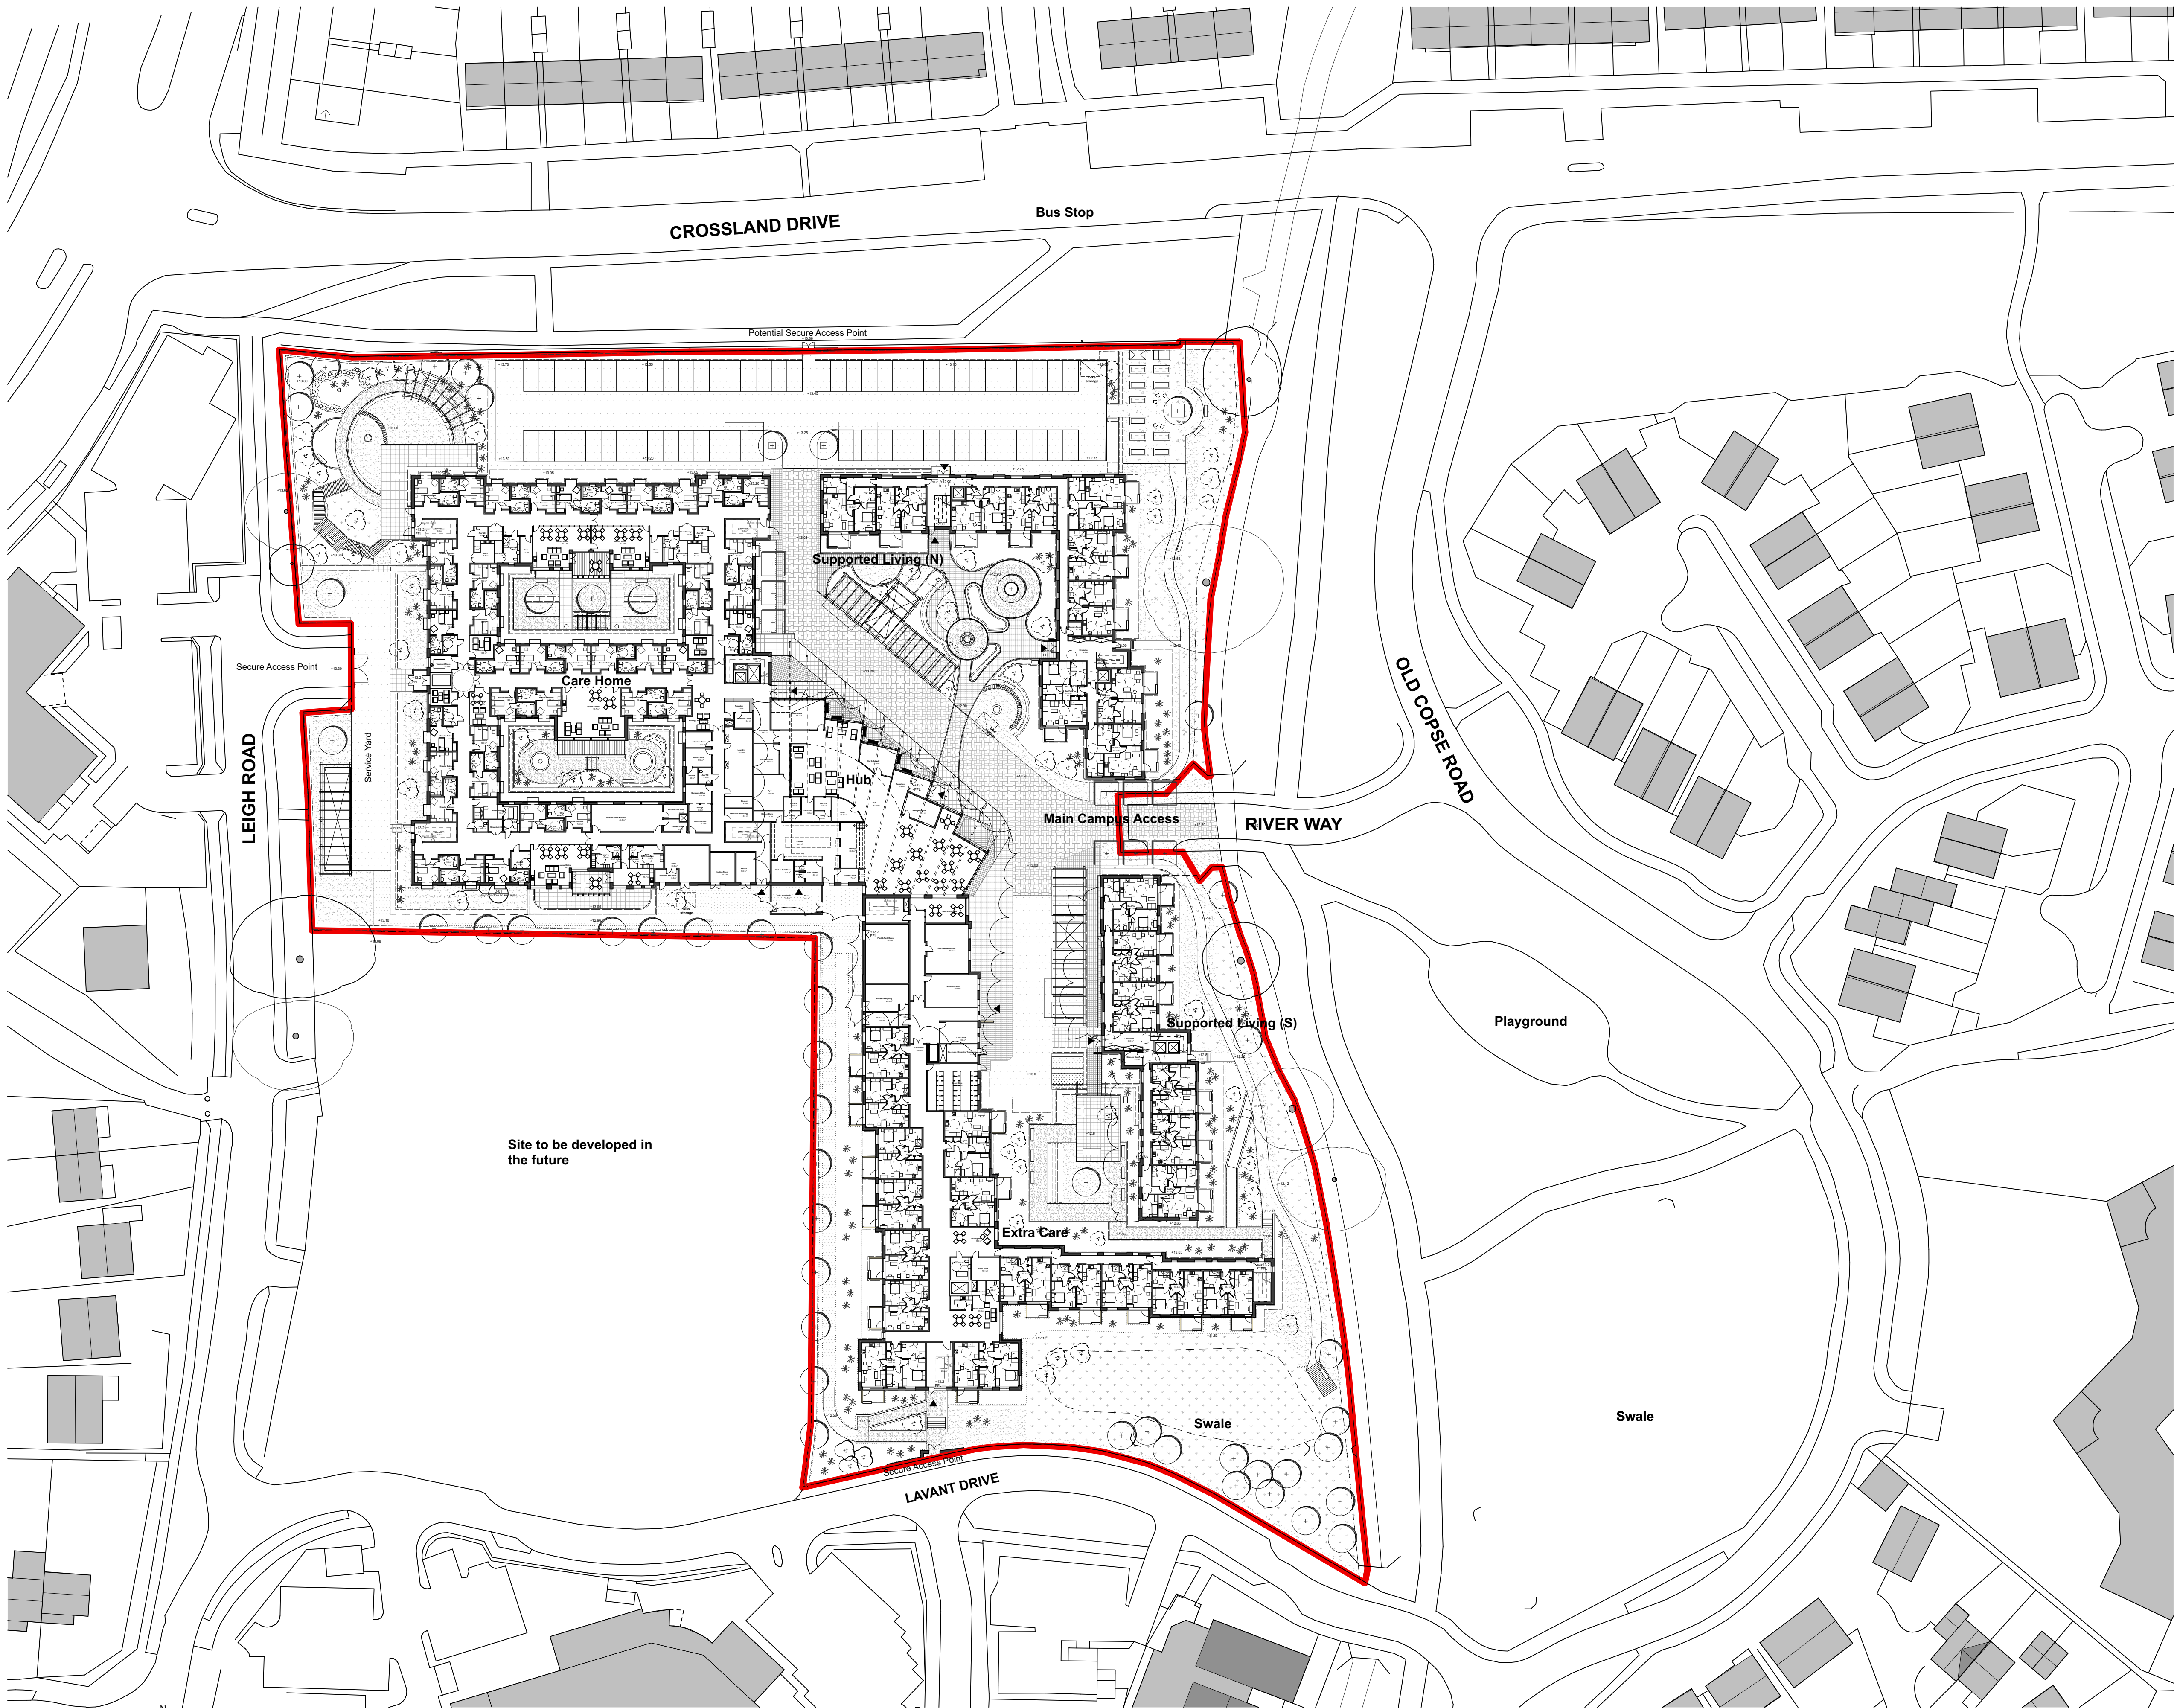

598-PL-101

Proposed Site Plan

1:500

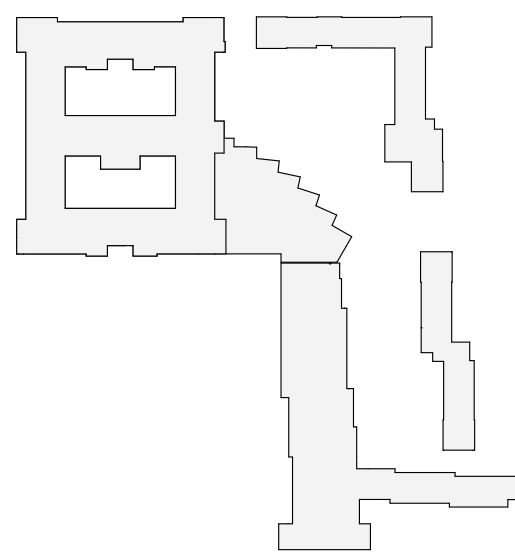

© Penoyre & Prasad LLP
Do not scale from this drawing.
Dimensions are to be verified on site prior to construction.
Ordnance Survey Data reproduced by permission of Ordnance Survey®, on behalf of Her Majesty's Stationery Office. © Crown Copyright. All rights reserved.

E	23/10/17	RS/GP	Changes to HUB, Extracare, Supported Living
D	18/01/16	RS/PL	Tender Stage 1
C	29/04/15	VW/RS	Planning
B	11/03/15	VW/RS	Planning
A	05/03/15	VW/RS	Information
Rev	Date	Prep/Check	Description

Penoyre & Prasad



28-42 Banner Street
London EC1Y 8QE
020 7250 3477
penoyretrasad.com

Client
Hampshire LivingSpace

Project
Oak Park Health & Wellbeing Campus

Drawing Title
Proposed Site Plan

Drawing Status Information	Scale
Date 05.03.2015	1:500@A1 / 1:000 @ A3
Drawing Number	Revision

598-PL-101

E