


NORTH ELEVATION SHOWING EXTERNAL PLANT

EXTERNAL PLANT

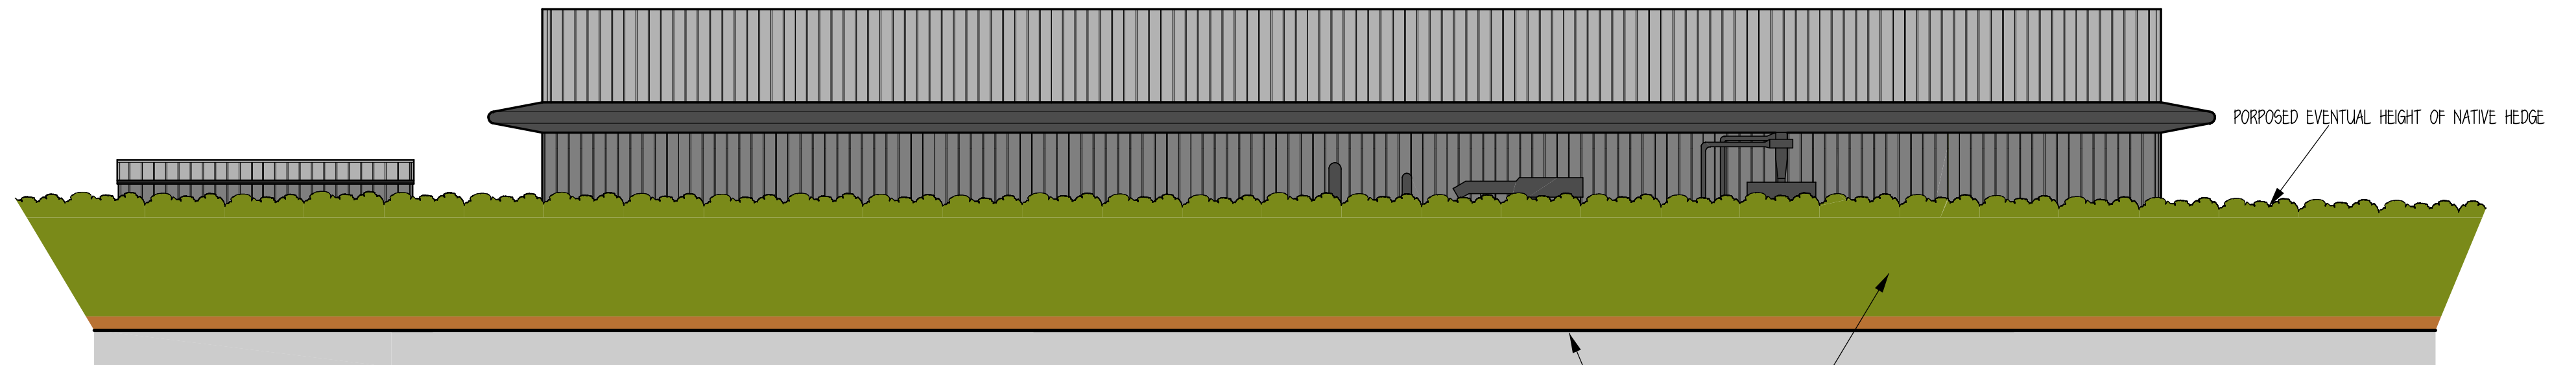

NORTH ELEVATION SHOWING SCREENING (eventual height of)


NATIVE HEDGE ON
EARTH BUND

PROPOSED EVENTUAL HEIGHT OF NATIVE HEDGE




NATIVE HEDGE ON
EARTH BUND

EAST

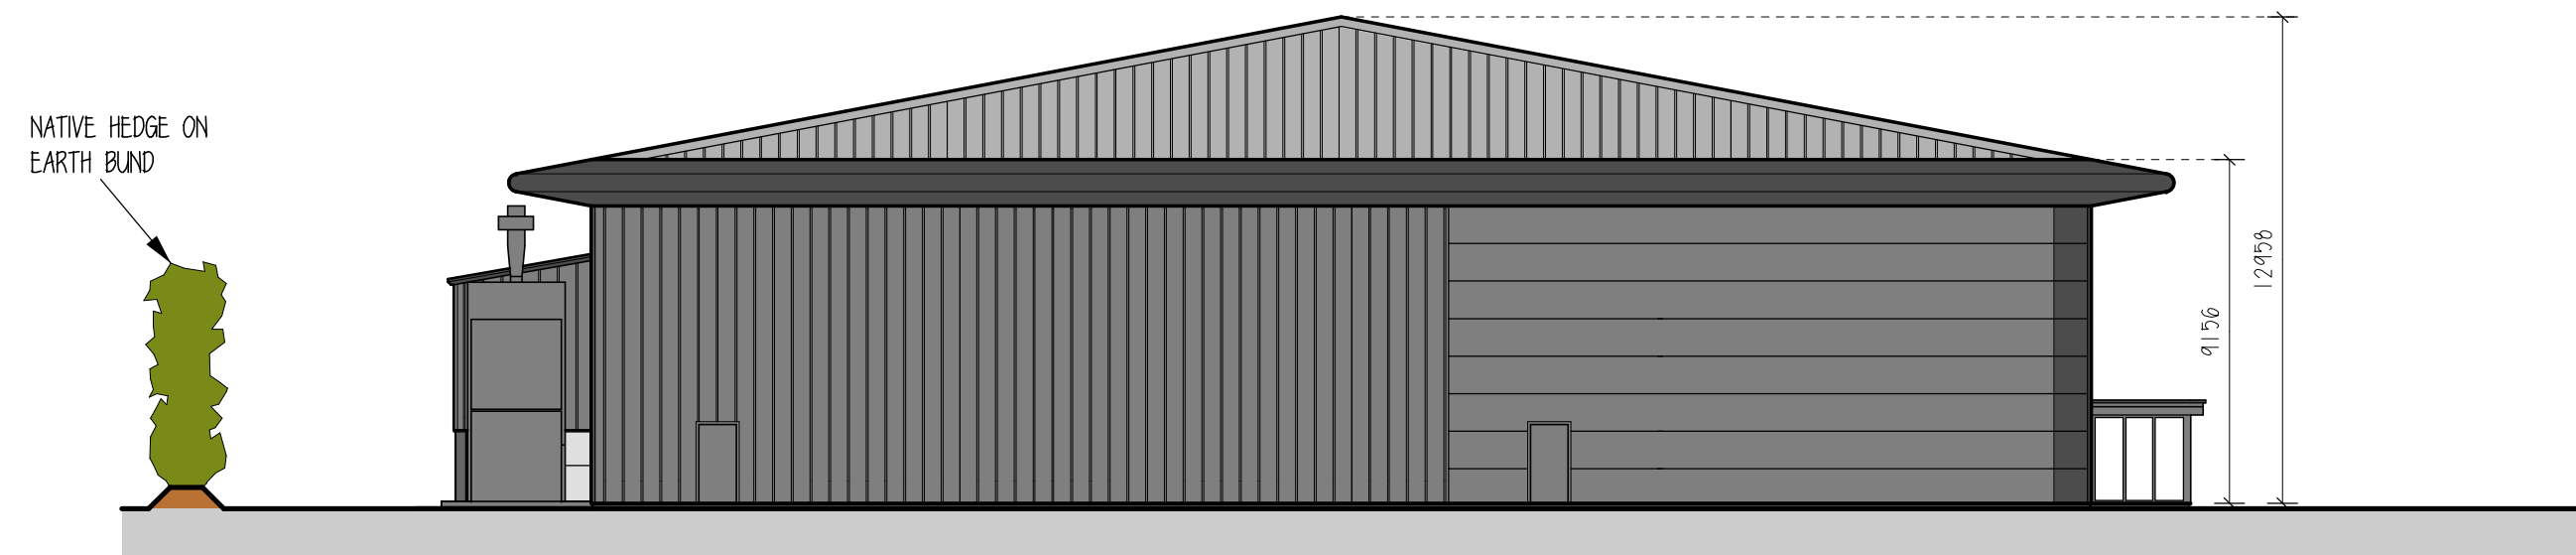

NATIVE HEDGE ON
EARTH BUND

WEST

 

1:200

PROPOSED NEW BUILDING FOR

AHMARRA

PLOT 2, HARTS FARM WAY,

HAVANT, PO9 1FA

PROPOSED ELEVATIONS
SHOWING PLANT & SCREENING

DATE JANUARY 2018

DRG NO.

SCALE 1:200

PAPER SIZE A2

DRN BY SP

1802.07