

EAST ELEVATION
SCALE 1:100



MATERIAL 01
LARCH SOFTWOOD TONGUE & GROOVE VERTICAL CLADDING - WHITE
(MATERIALS KEY REFERENCE A); NO CHANGE.




MATERIAL 02
GARAPA TROPICAL HARDWOOD TONGUE & GROOVE VERTICAL CLADDING -
CLEAR OILED (MATERIALS KEY REFERENCE I, N); NO CHANGE.



MATERIAL 03
GREY ALUMINIUM (MATERIALS KEY REFERENCE C, D, E, F, G, J, L, O); NO CHANGE.



MATERIAL 04
FACING BRICK EGERNSEN TEGL ROYAL NIGHT (DANISH FORMAT 228X108X54MM) WITH GREY MORTAR (MATERIALS KEY REFERENCE B); NO CHANGE.

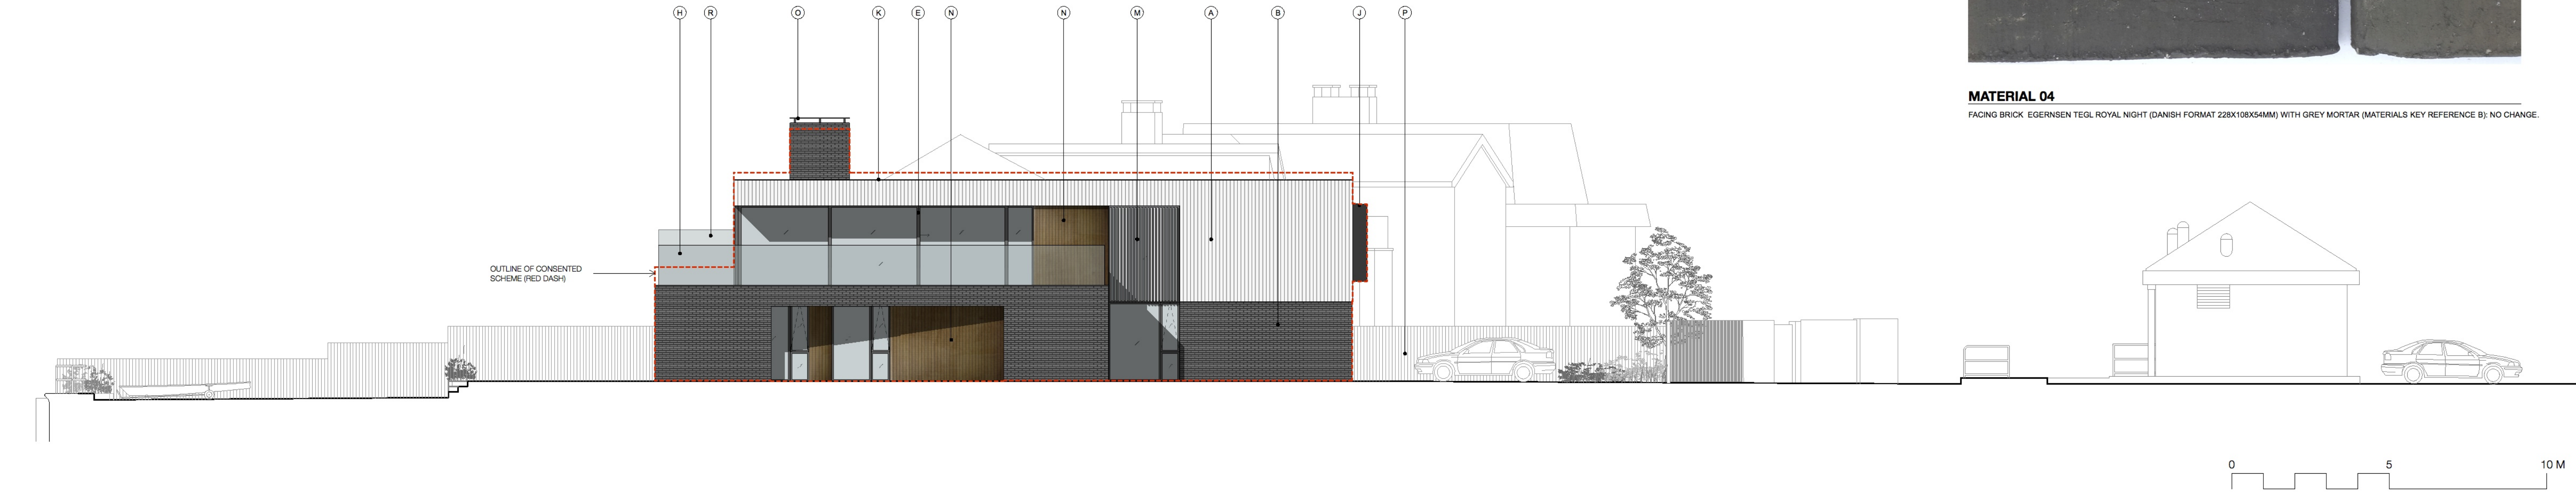

WEST ELEVATION
SCALE 1:100

KEY:			
A	WHITE-PAINTED TIMBER CLADDING	G	GREY SLIDING / FOLDING WINDOW
B	CHARCOAL GREY BRICK	H	GLASS BALUSTRADE
C	GREY FIXED WINDOW	I	GARAPA HARDWOOD VENTILATION PANEL
D	GREY OPEN WINDOW	J	GREY PANEL TO MATCH WINDOWS
E	GREY SLIDING WINDOW	K	WHITE PFC ALUMINIUM CORING
F	GREY OPENING WINDOW	L	GREY VERTICAL ROLLER DOOR
M	WHITE-PAINTED TIMBER LOUVRES	N	GARAPA HARDWOOD VERTICAL CLADDING
O	GREY METAL CHIMNEY COWL	P	TIMBER BOARDED BOUNDARY FENCE & GATES
Q	GREY PFC STEEL STAIR, PICKO TREADS & HANDRAIL	R	1.8M HIGH OBSCURE GLASS BALUSTRADE / PRIVACY SCREEN

NOTES:

- APPLICATION REF: APP/15/01355, DECISION DATE 4 MAY 2016 - REFUSED.
- APPEAL REF: APP/X1735/W/16/3158213, DECISION DATE 17 JAN 2017 - APPROVED.
- DISCHARGE OF CONDITION APPLICATION (DRAWING 1505/SK01, DECISION DATE 9 AUGUST 2017 - APPROVED (MATERIALS 01, 02, 03 & 04: NO CHANGE PROPOSED)).
- LEVELS ARE GIVEN IN RELATION TO ORDNANCE SURVEY DATUM
- RED DASHED LINE INDICATES OUTLINE OF CONSENTED SCHEME

STATUS: PLANNING
SCALE: 1:100 @ A1

DATE: MARCH 2018

DRAWING NO: 1505-PP-400-RevC
TITLE: EAST & WEST ELEVATIONS

PROJECT: TAMARISK, FERRY ROAD, HAYLING ISLAND PO11 0DG

jpa john pardey architects
beck farm studio . st leonards road . east end
lymington . hampshire . SO41 5SR
t 01590 626 465 mail@johnpardeyarchitects.com
f 01590 626 547 www.johnpardeyarchitects.com