


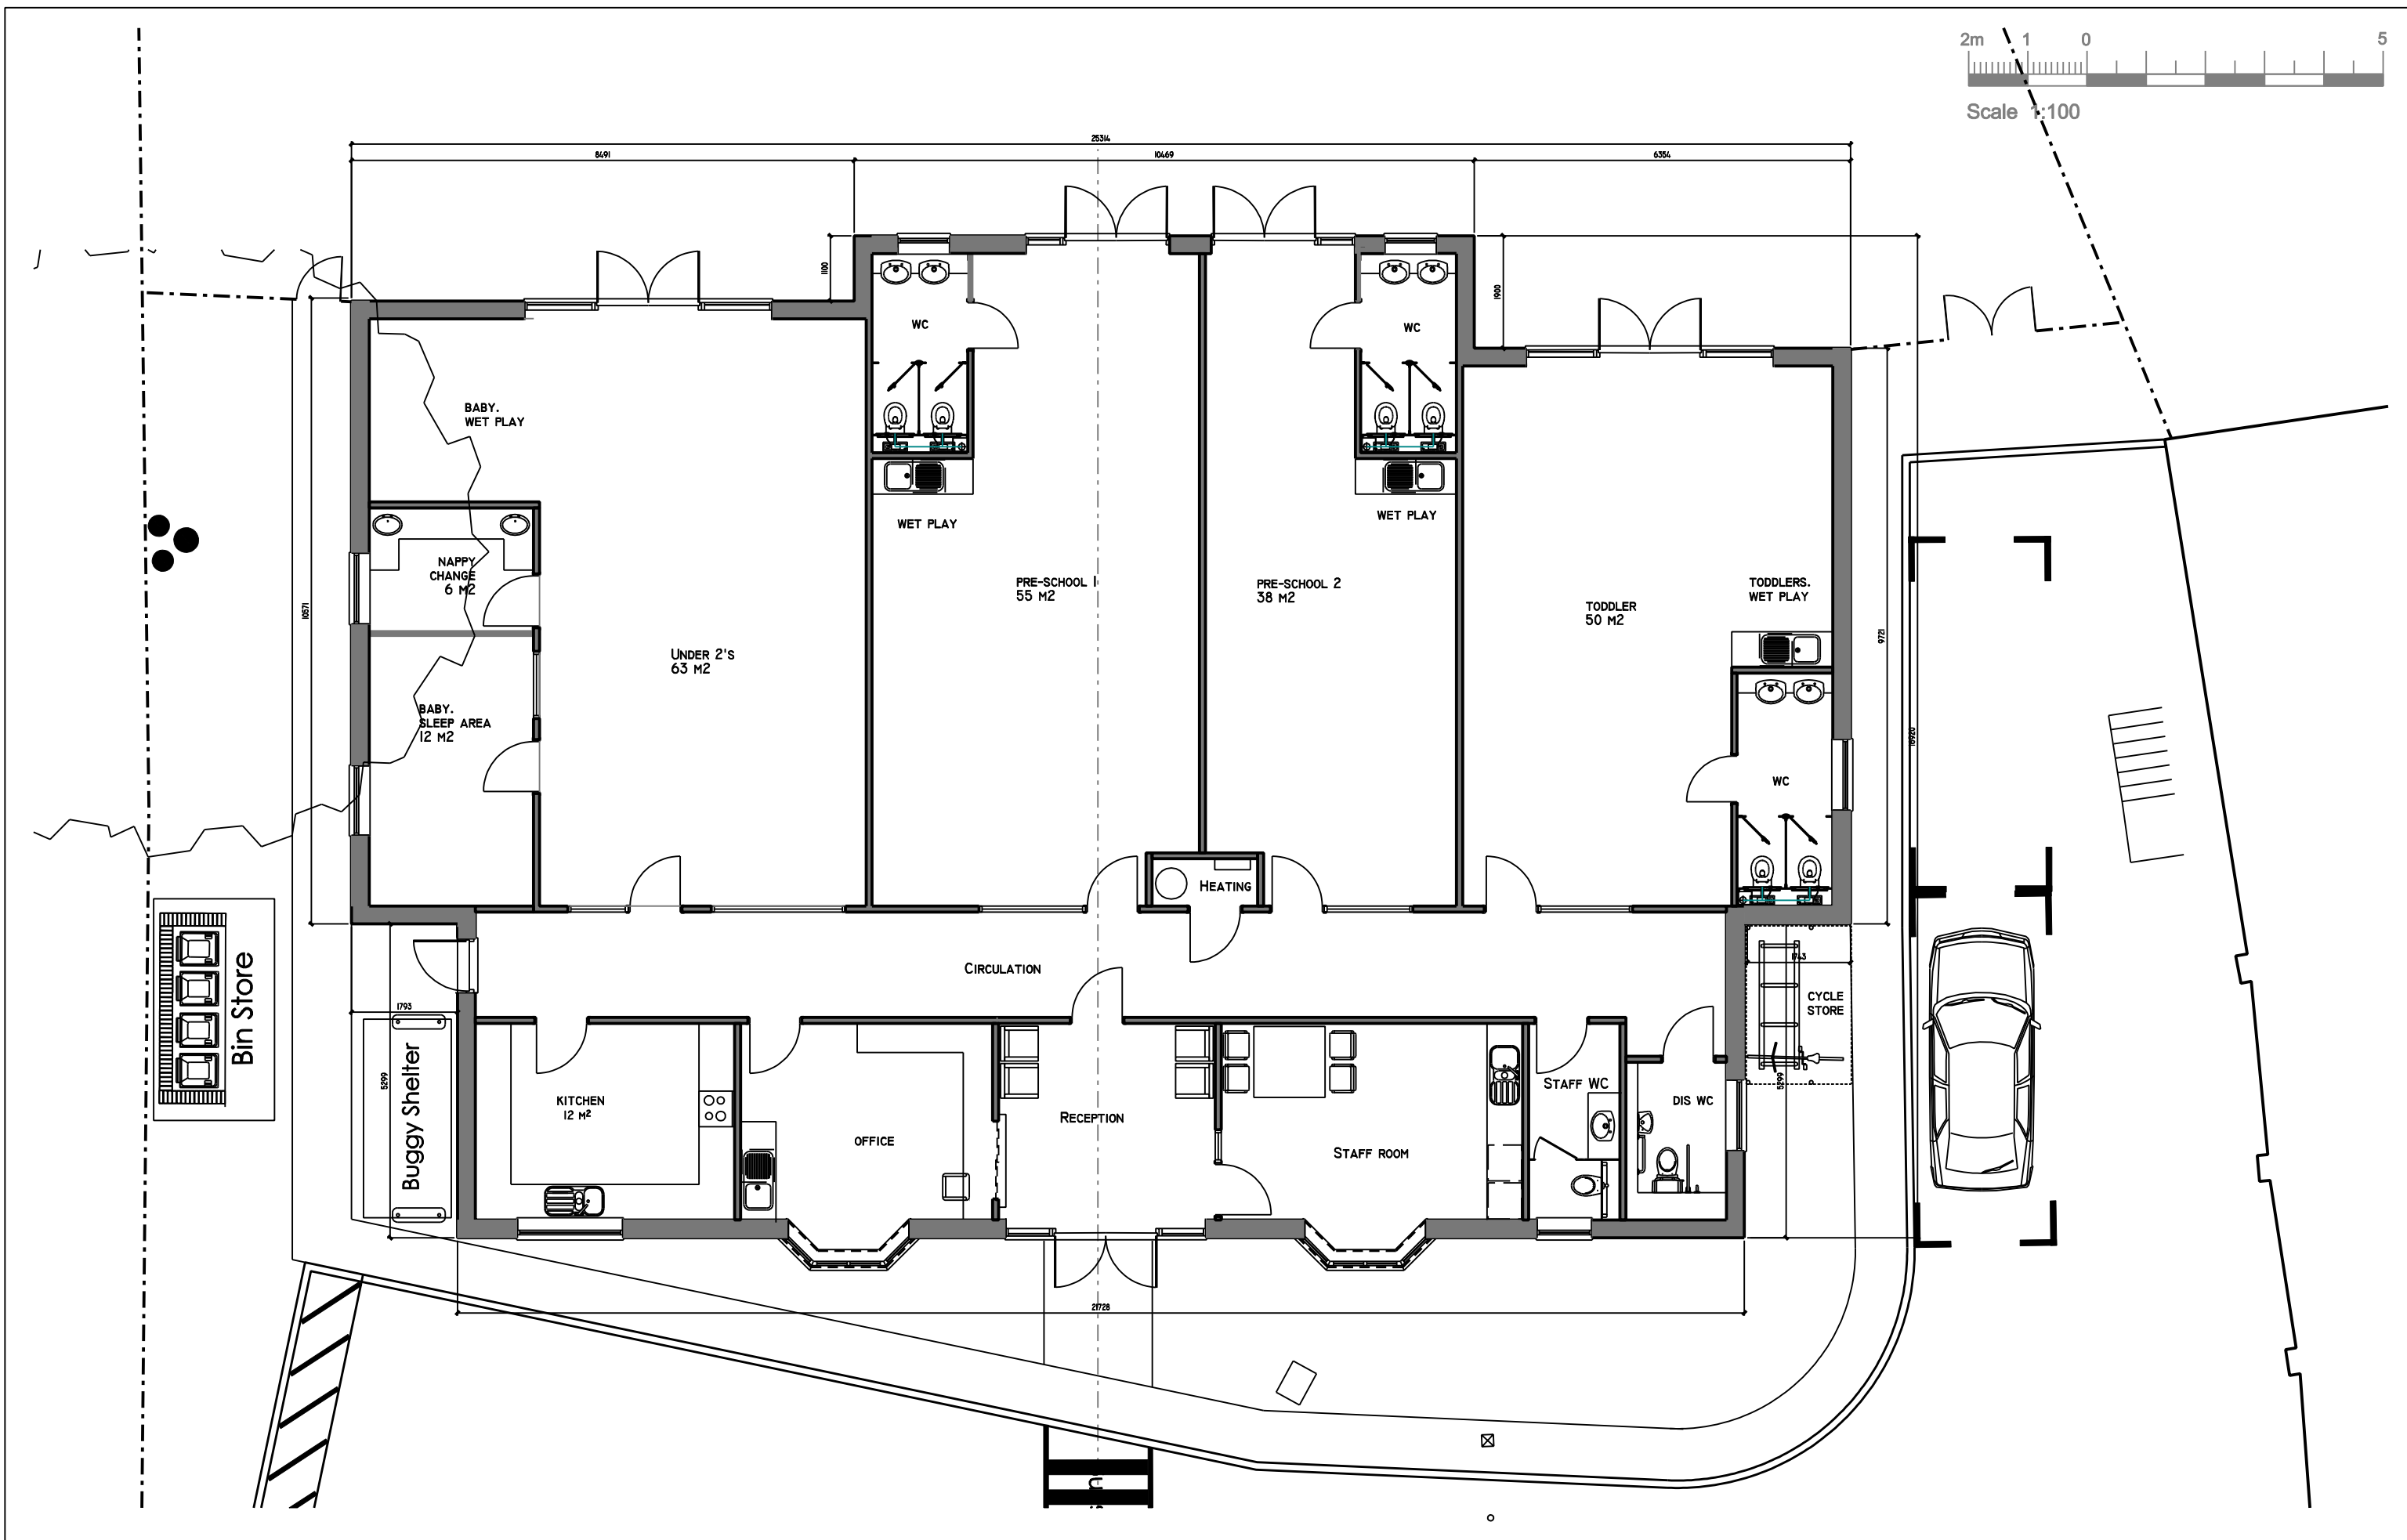

Unit D1, Pimley Barns Pimley Manor Sundome Road Shrewsbury SY4 4SD Tel: 01743 361211	 info@planning-group.co.uk	Project Proposed Day Nursery at: 208 London Road, WATERLOOVILLE, PO7 7AN	Drawing Proposed Floor Plan	scale	paper size	drawing no.	date
				1:100	A3	208LR/PP/11	July 17