




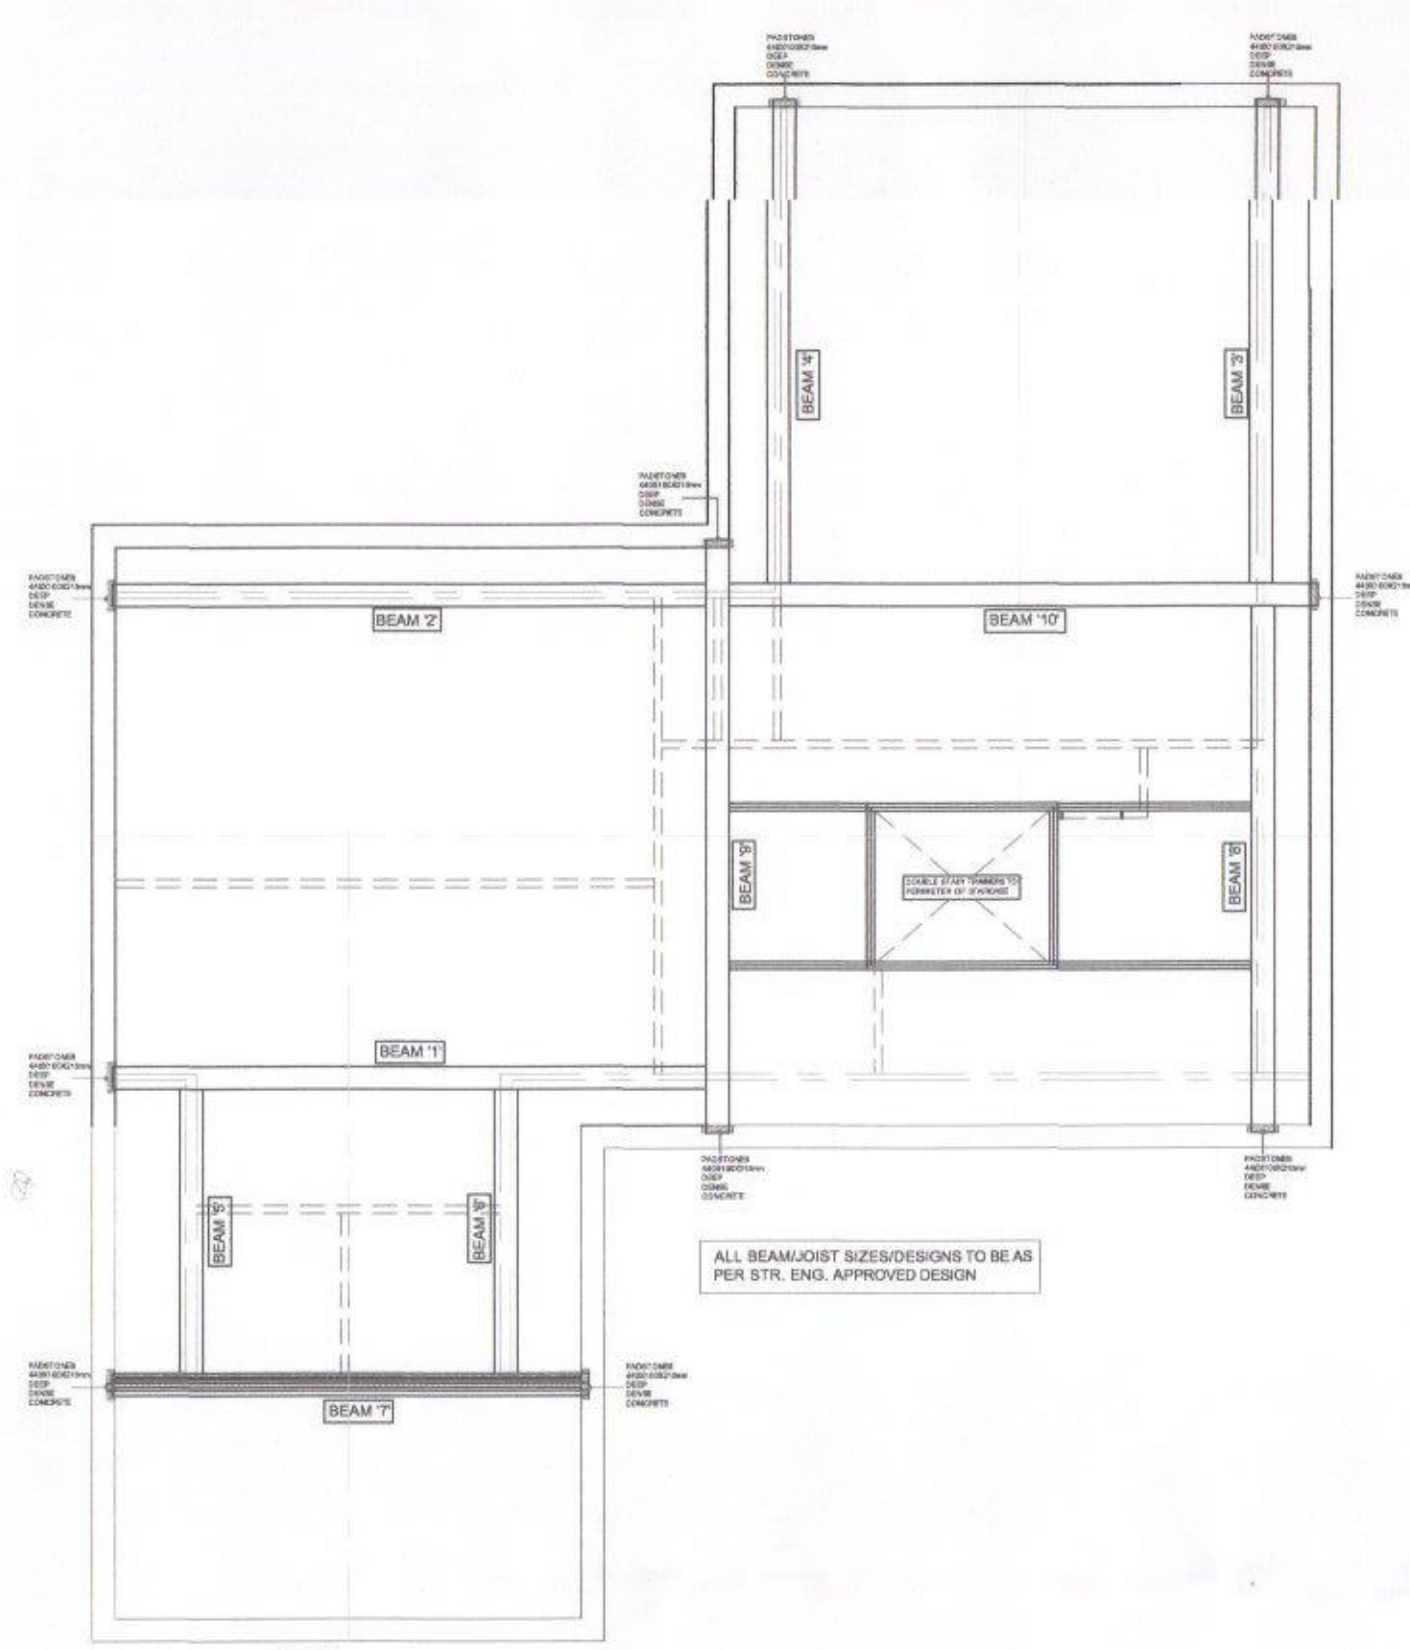


12 PROPOSED JOIST PLAN
1:100

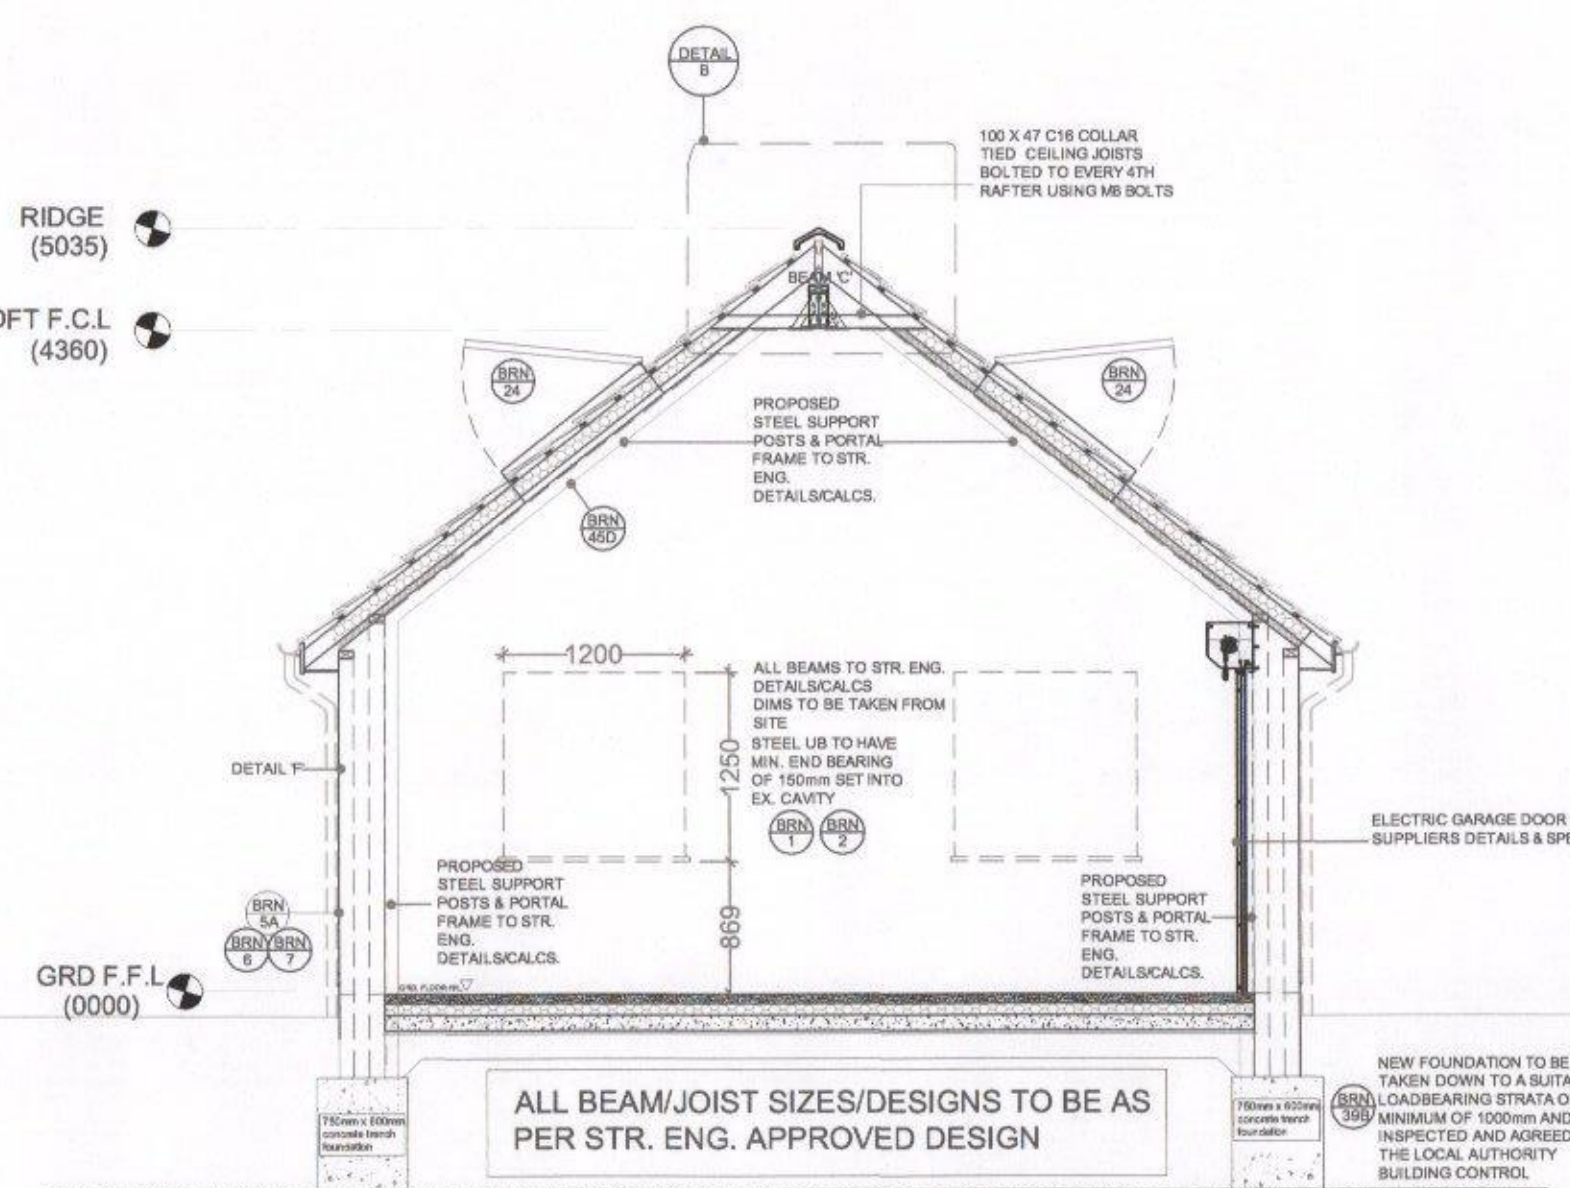


13 PROPOSED SECTION 'A' - 'A'
1:50

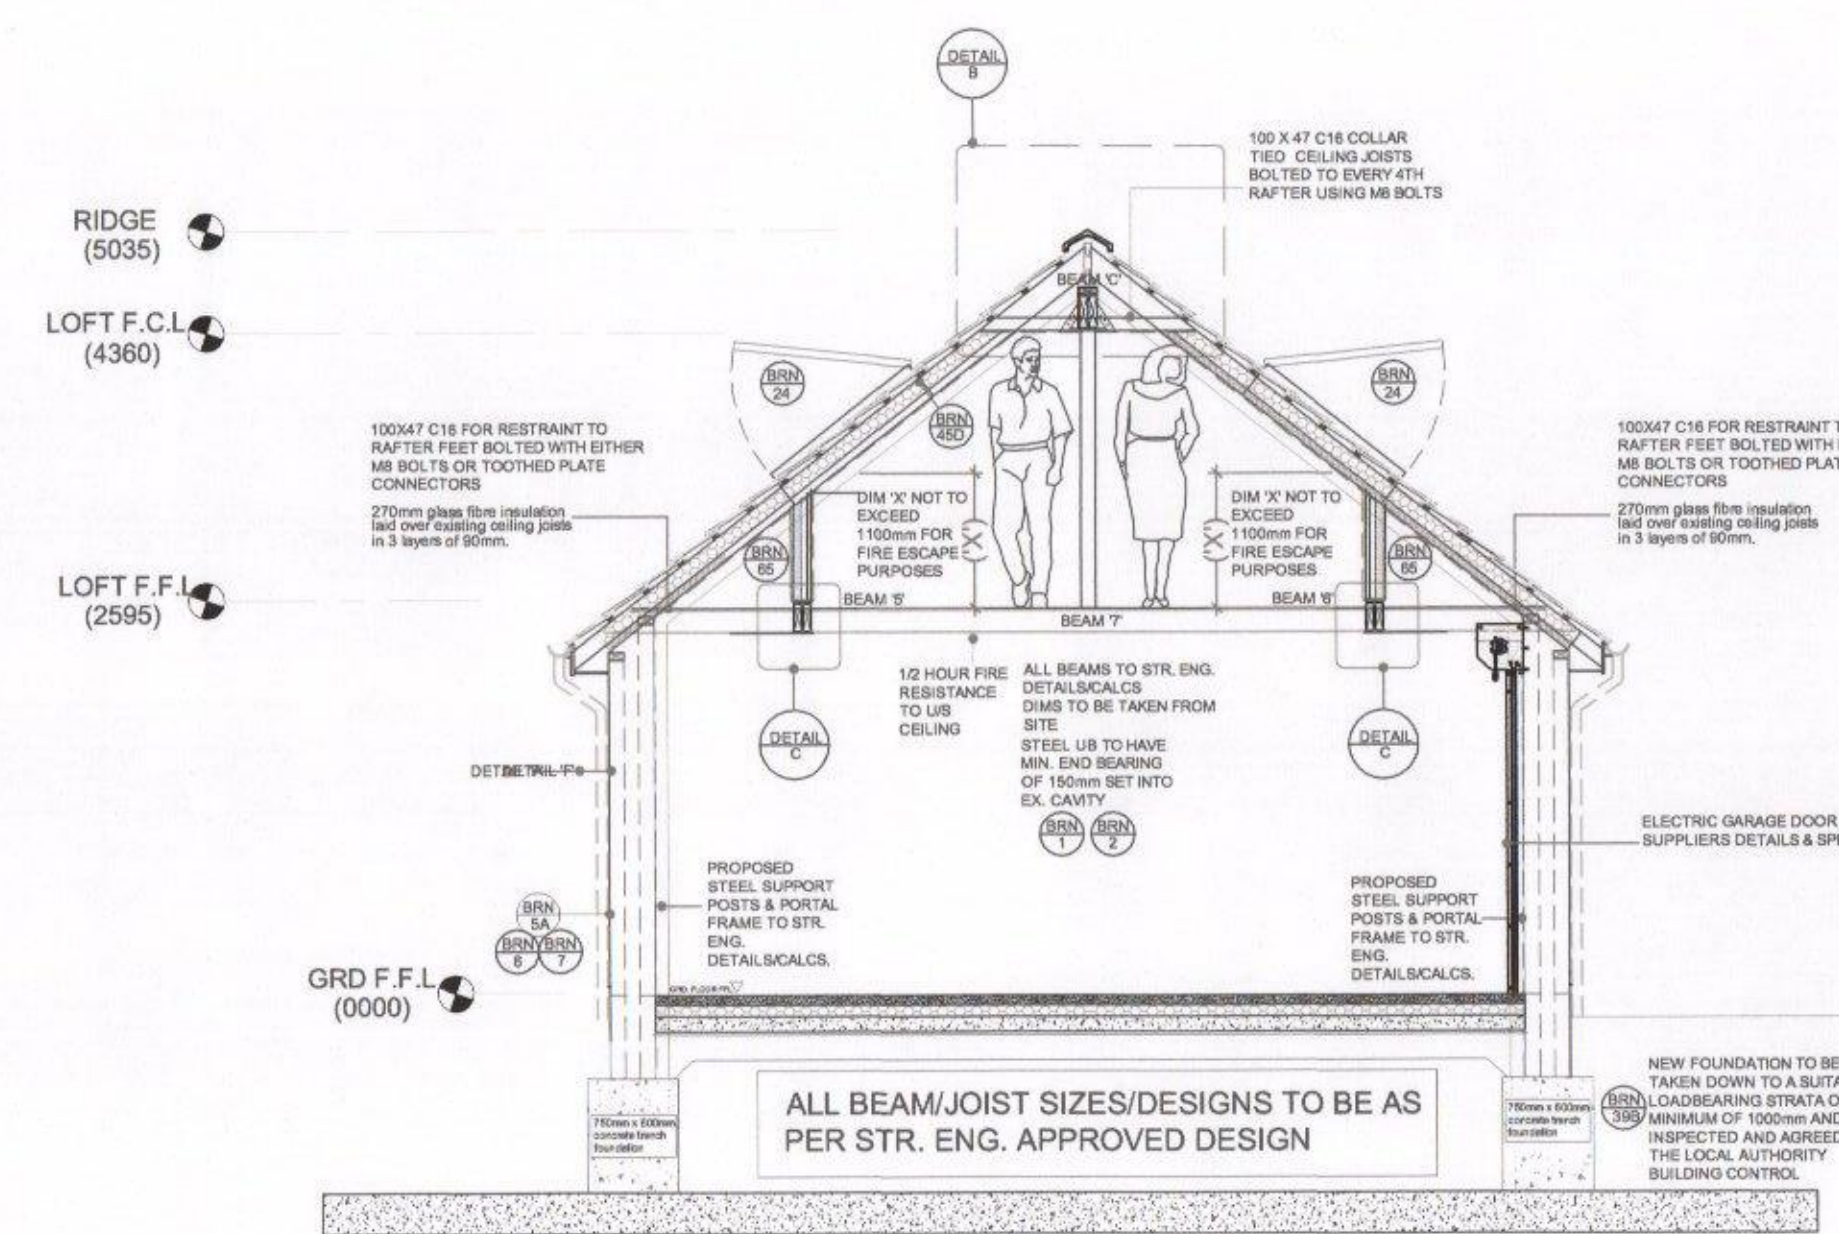


16 PROPOSED SECTION 'B' - 'B'
1:50

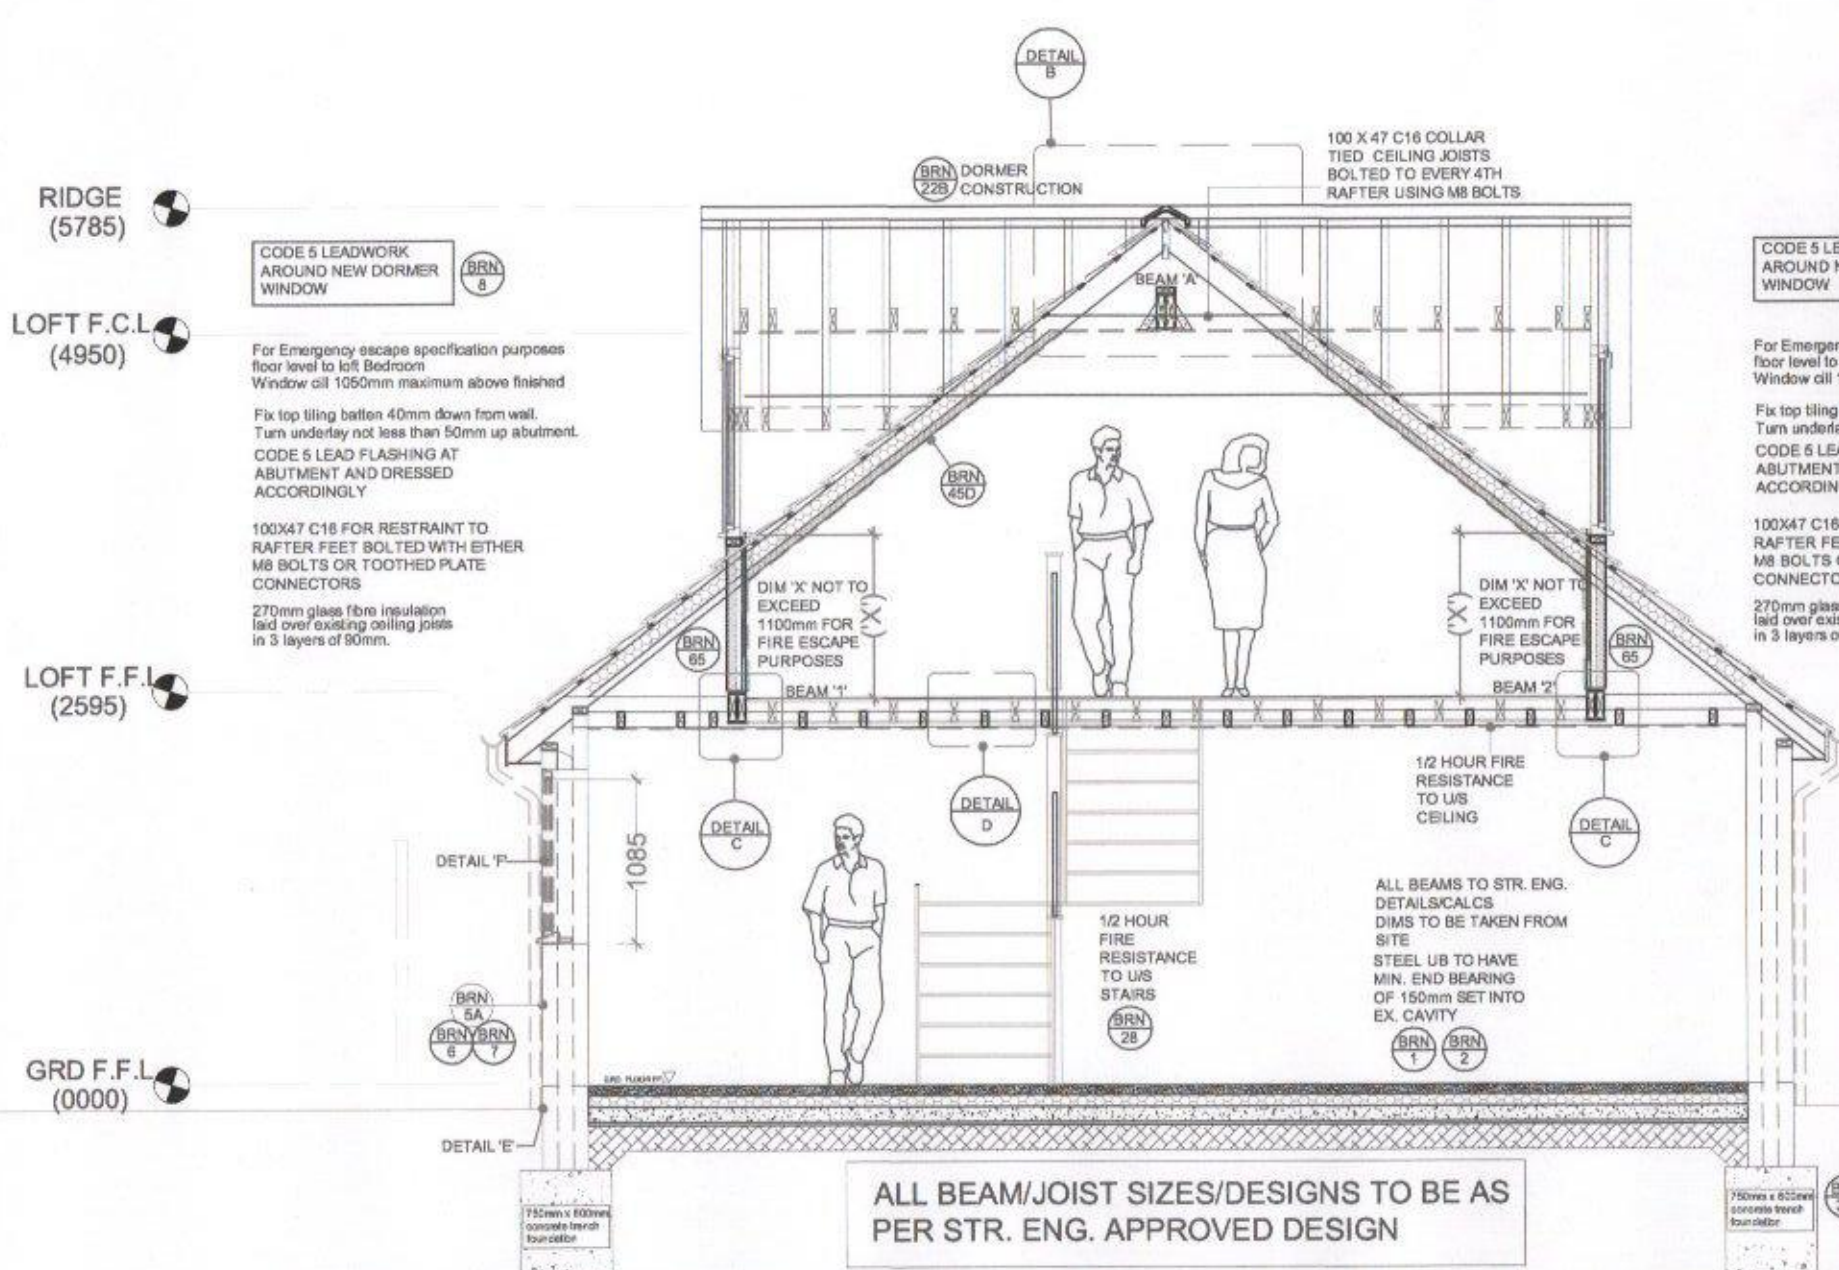


24 PROPOSED SECTION 'C' - 'C'
1:50

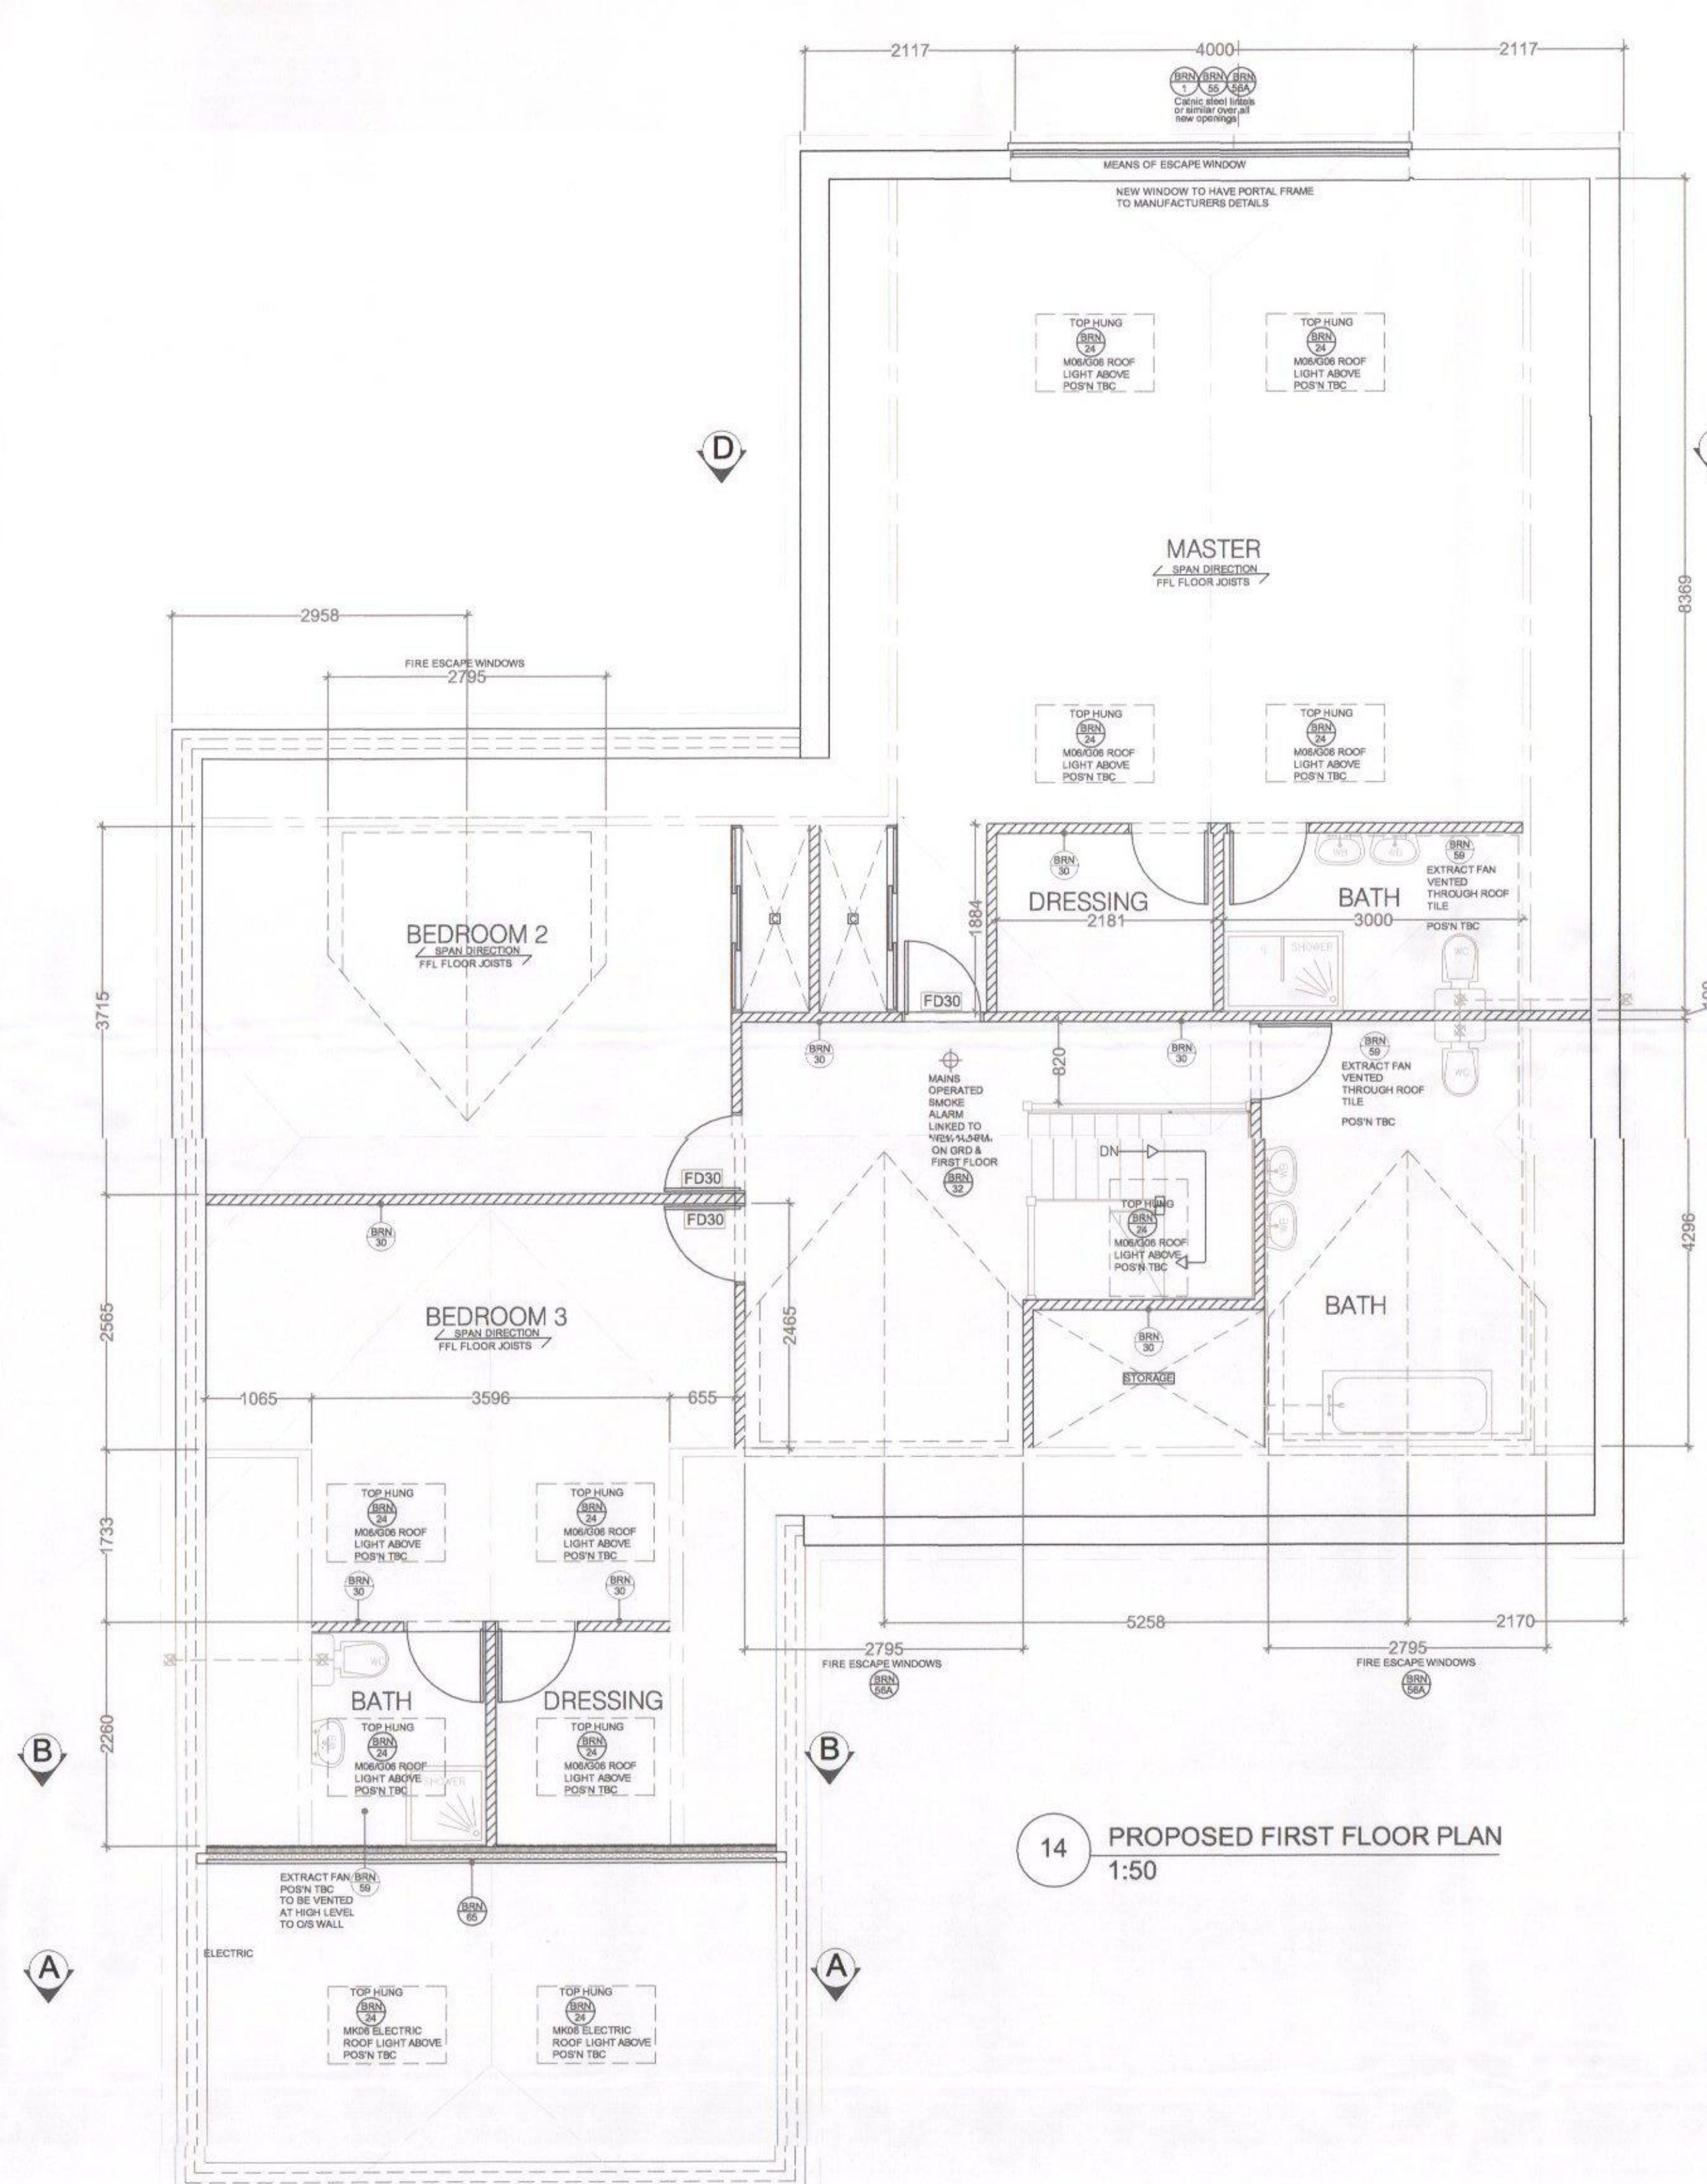


14 PROPOSED FIRST FLOOR PLAN
1:50

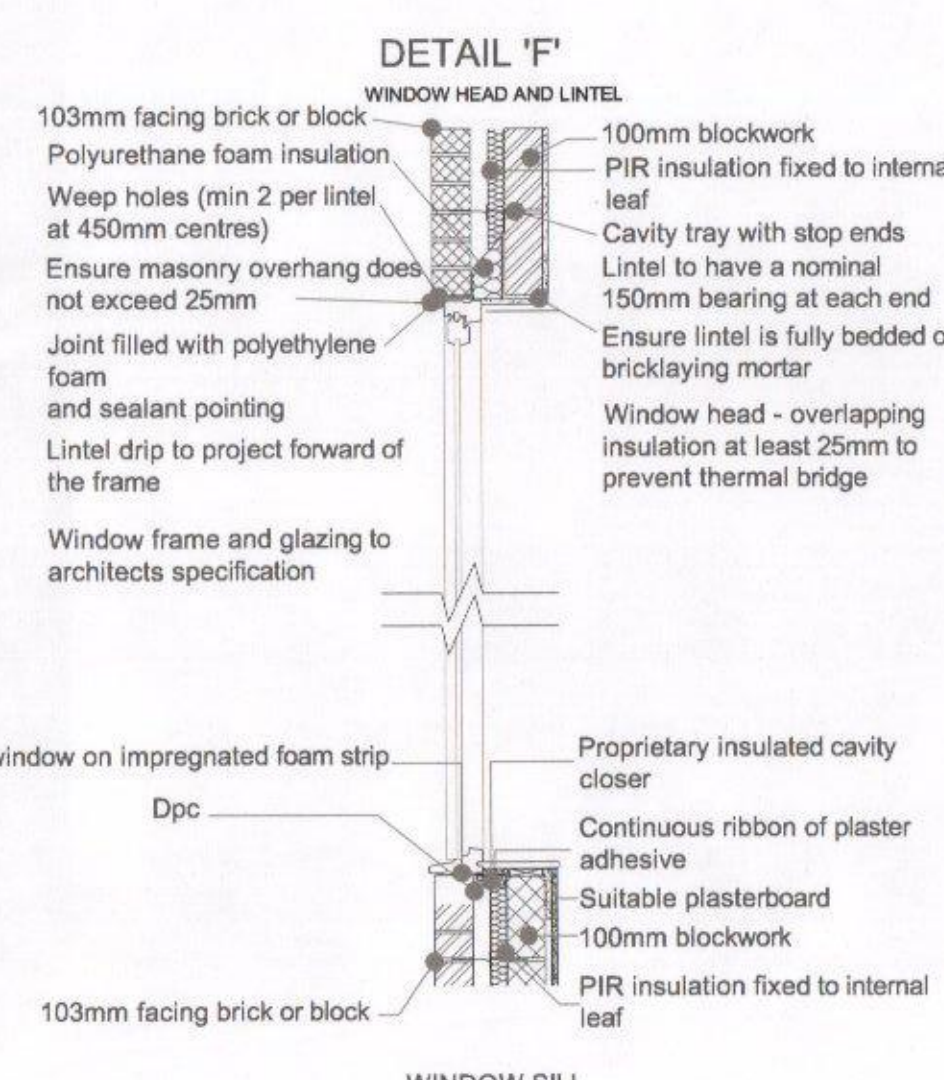


17 PROPOSED DETAIL 'F'
1:20

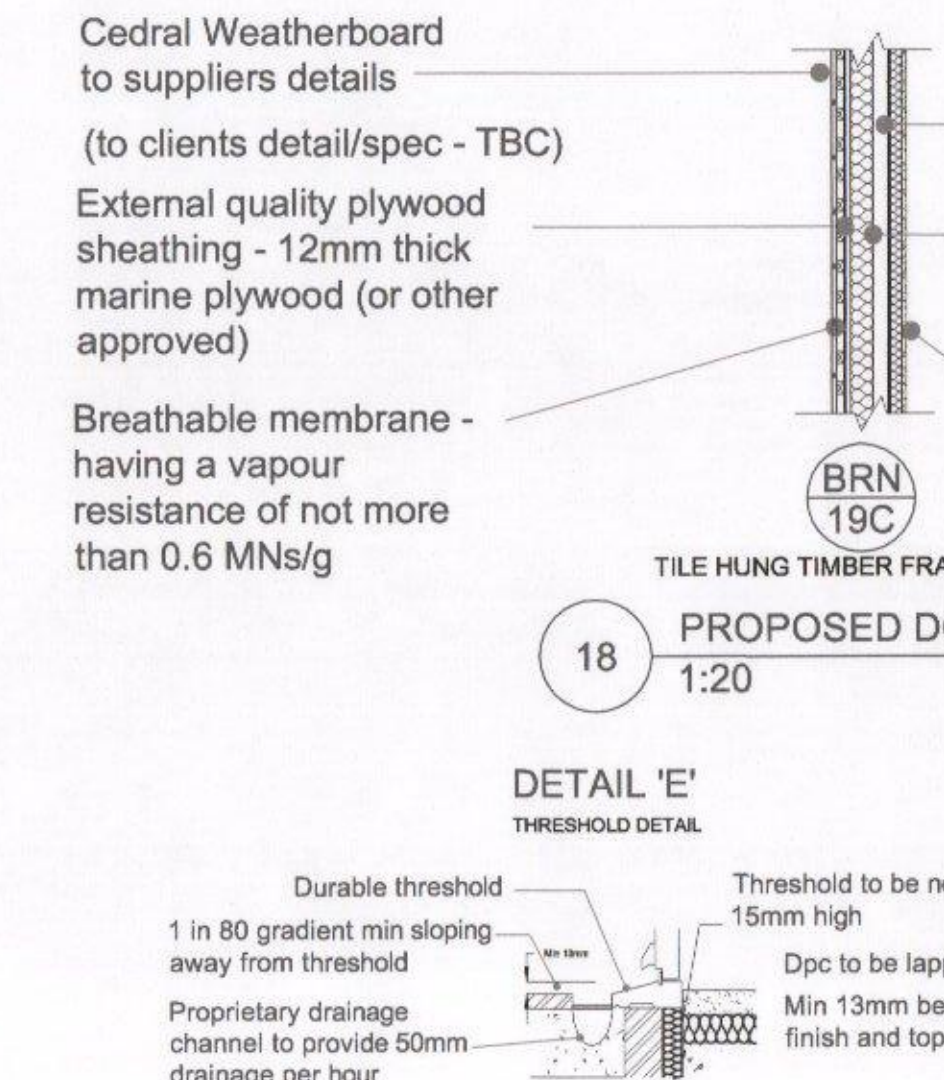


19 PROPOSED DETAIL 'E'
1:20

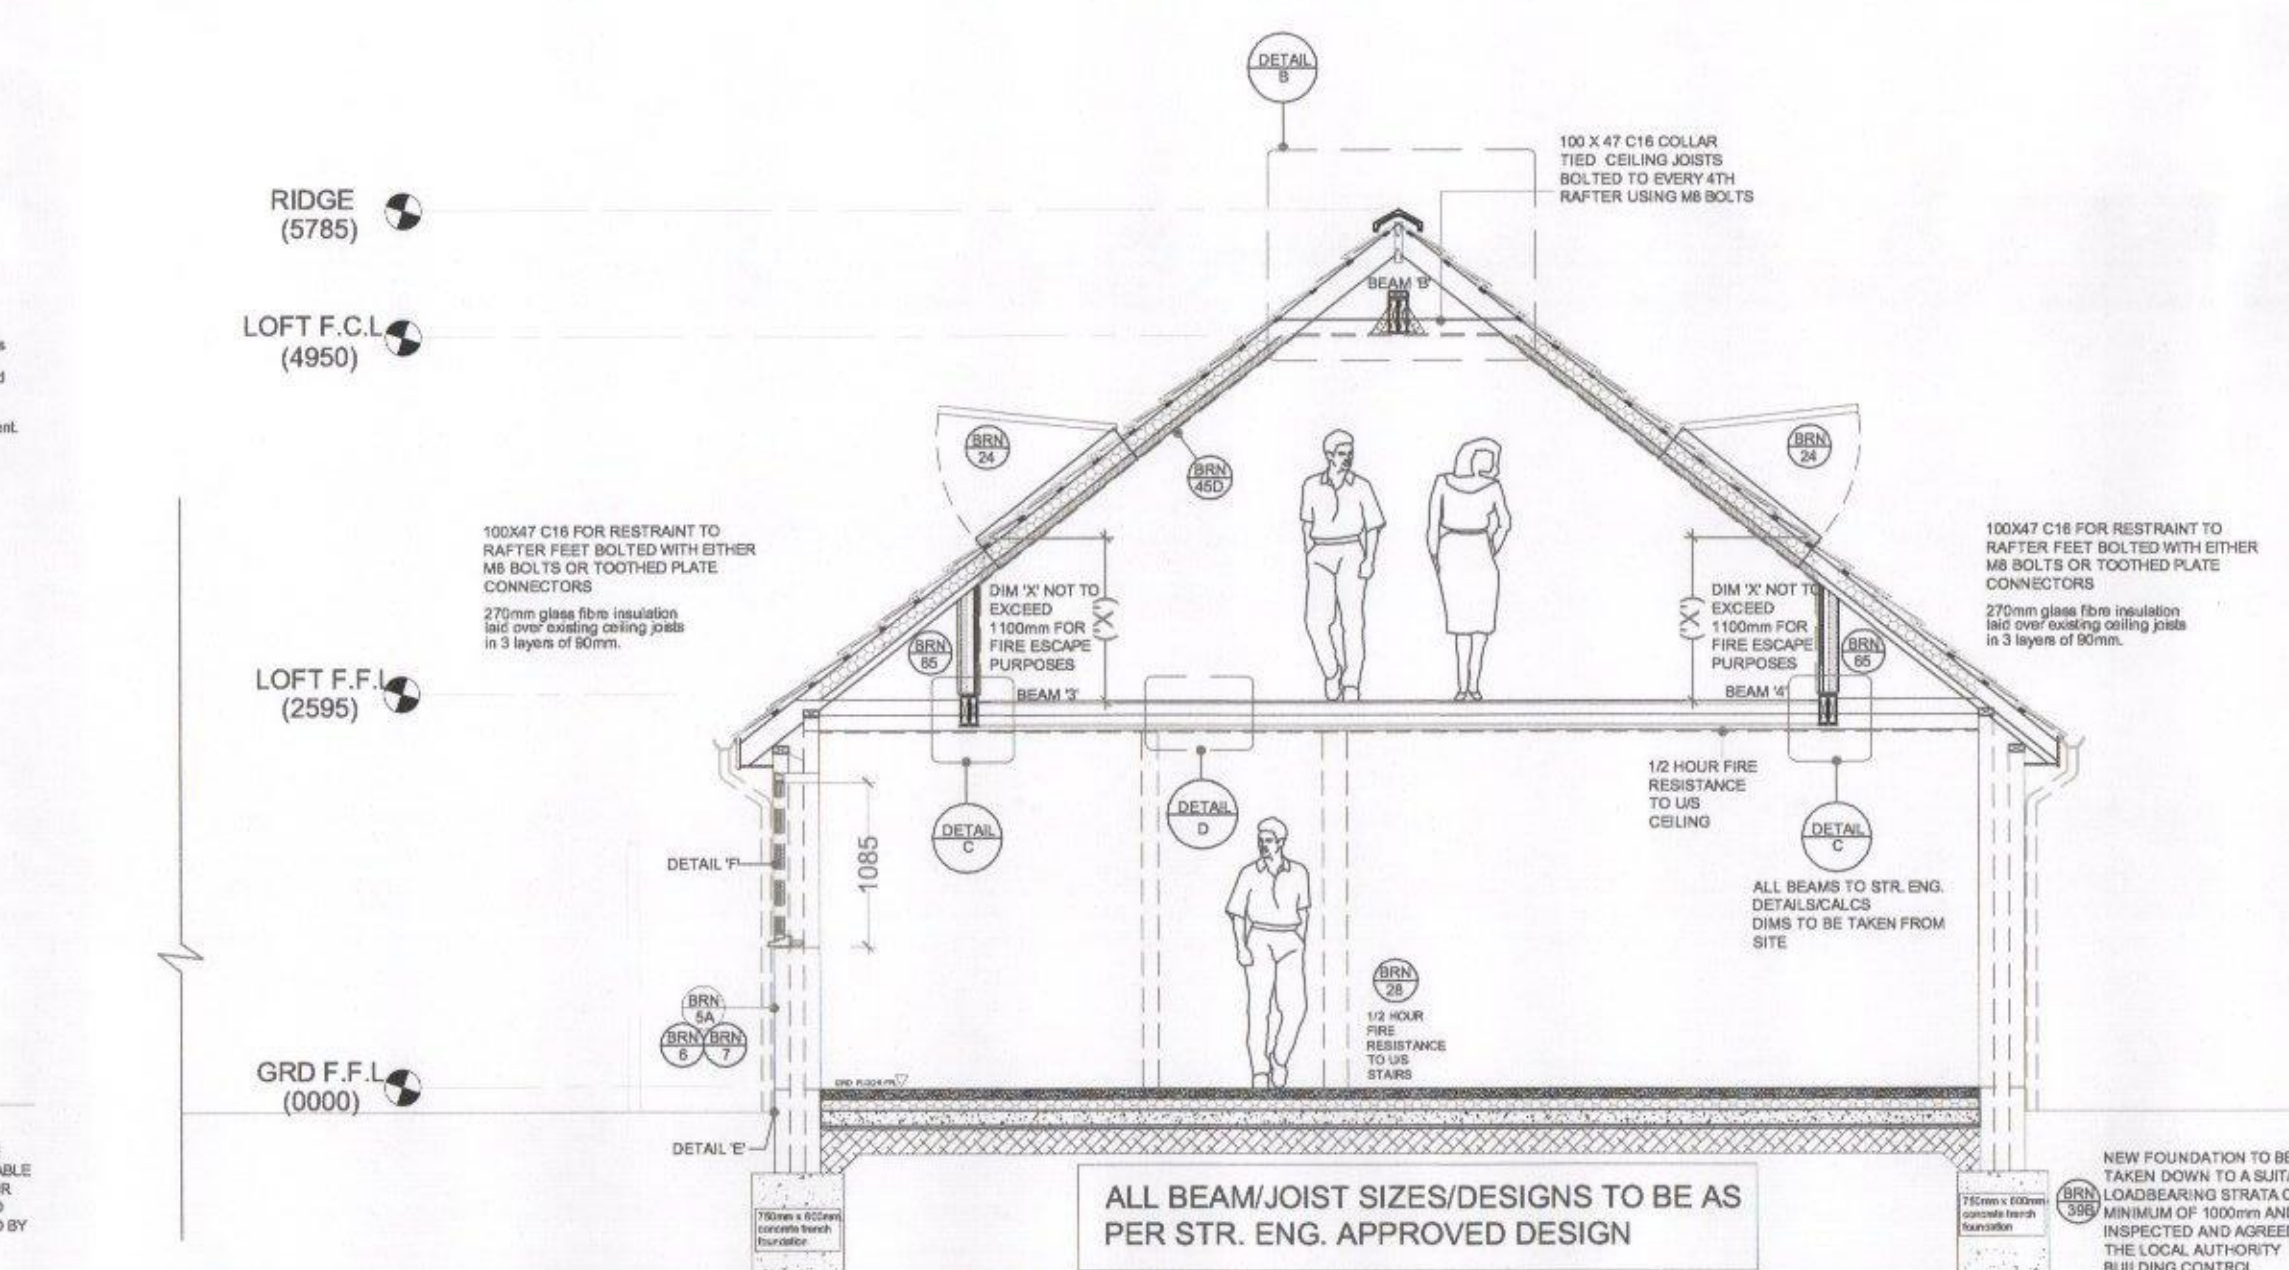


25 PROPOSED SECTION 'D' - 'D'
1:50

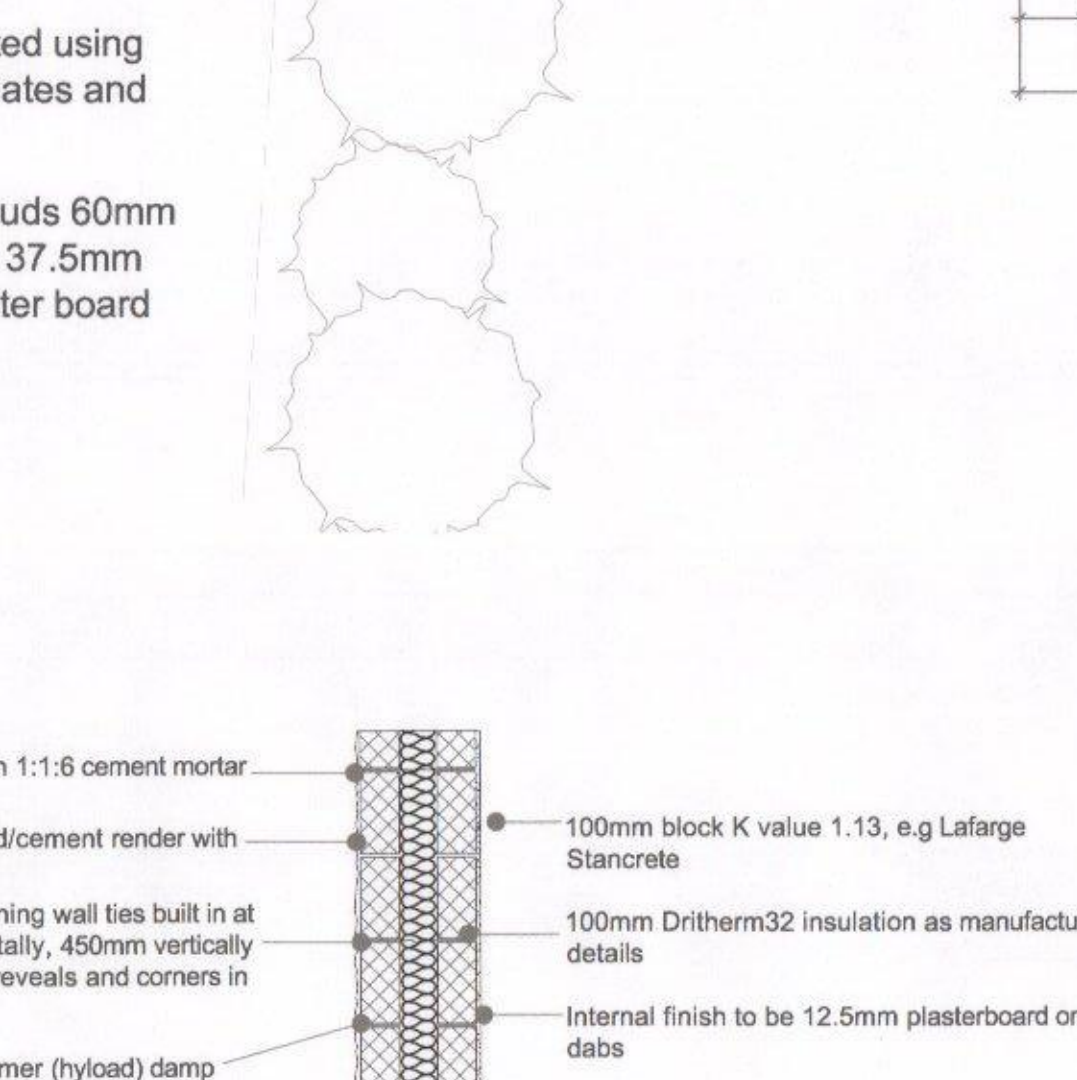


20 PROPOSED WALL SECTION
1:20

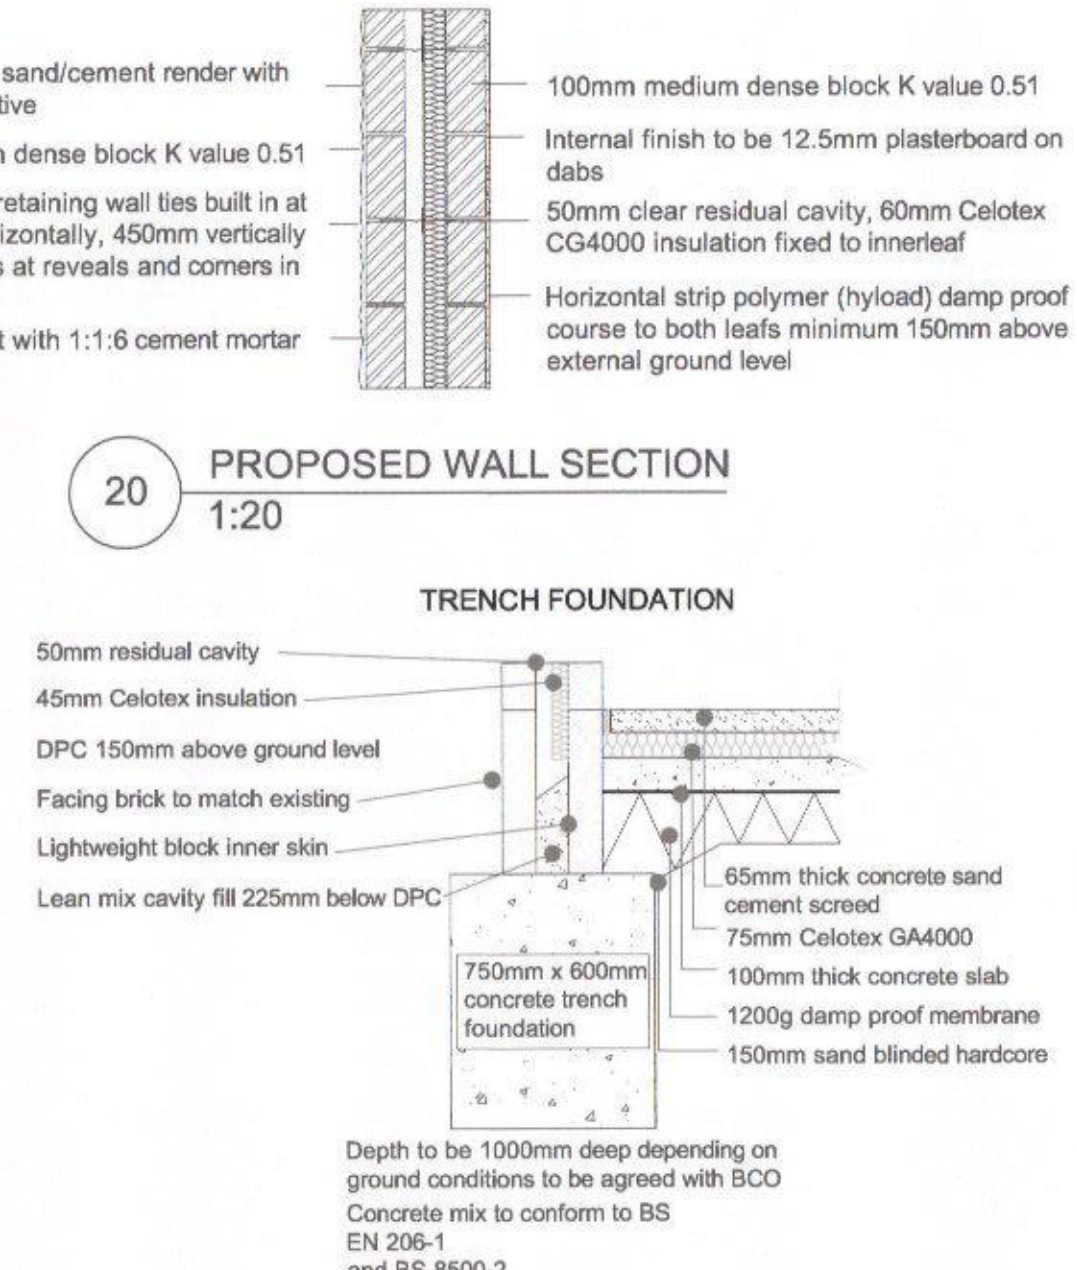


26 PROPOSED FOUNDATION AND FLOOR SECTION
1:20

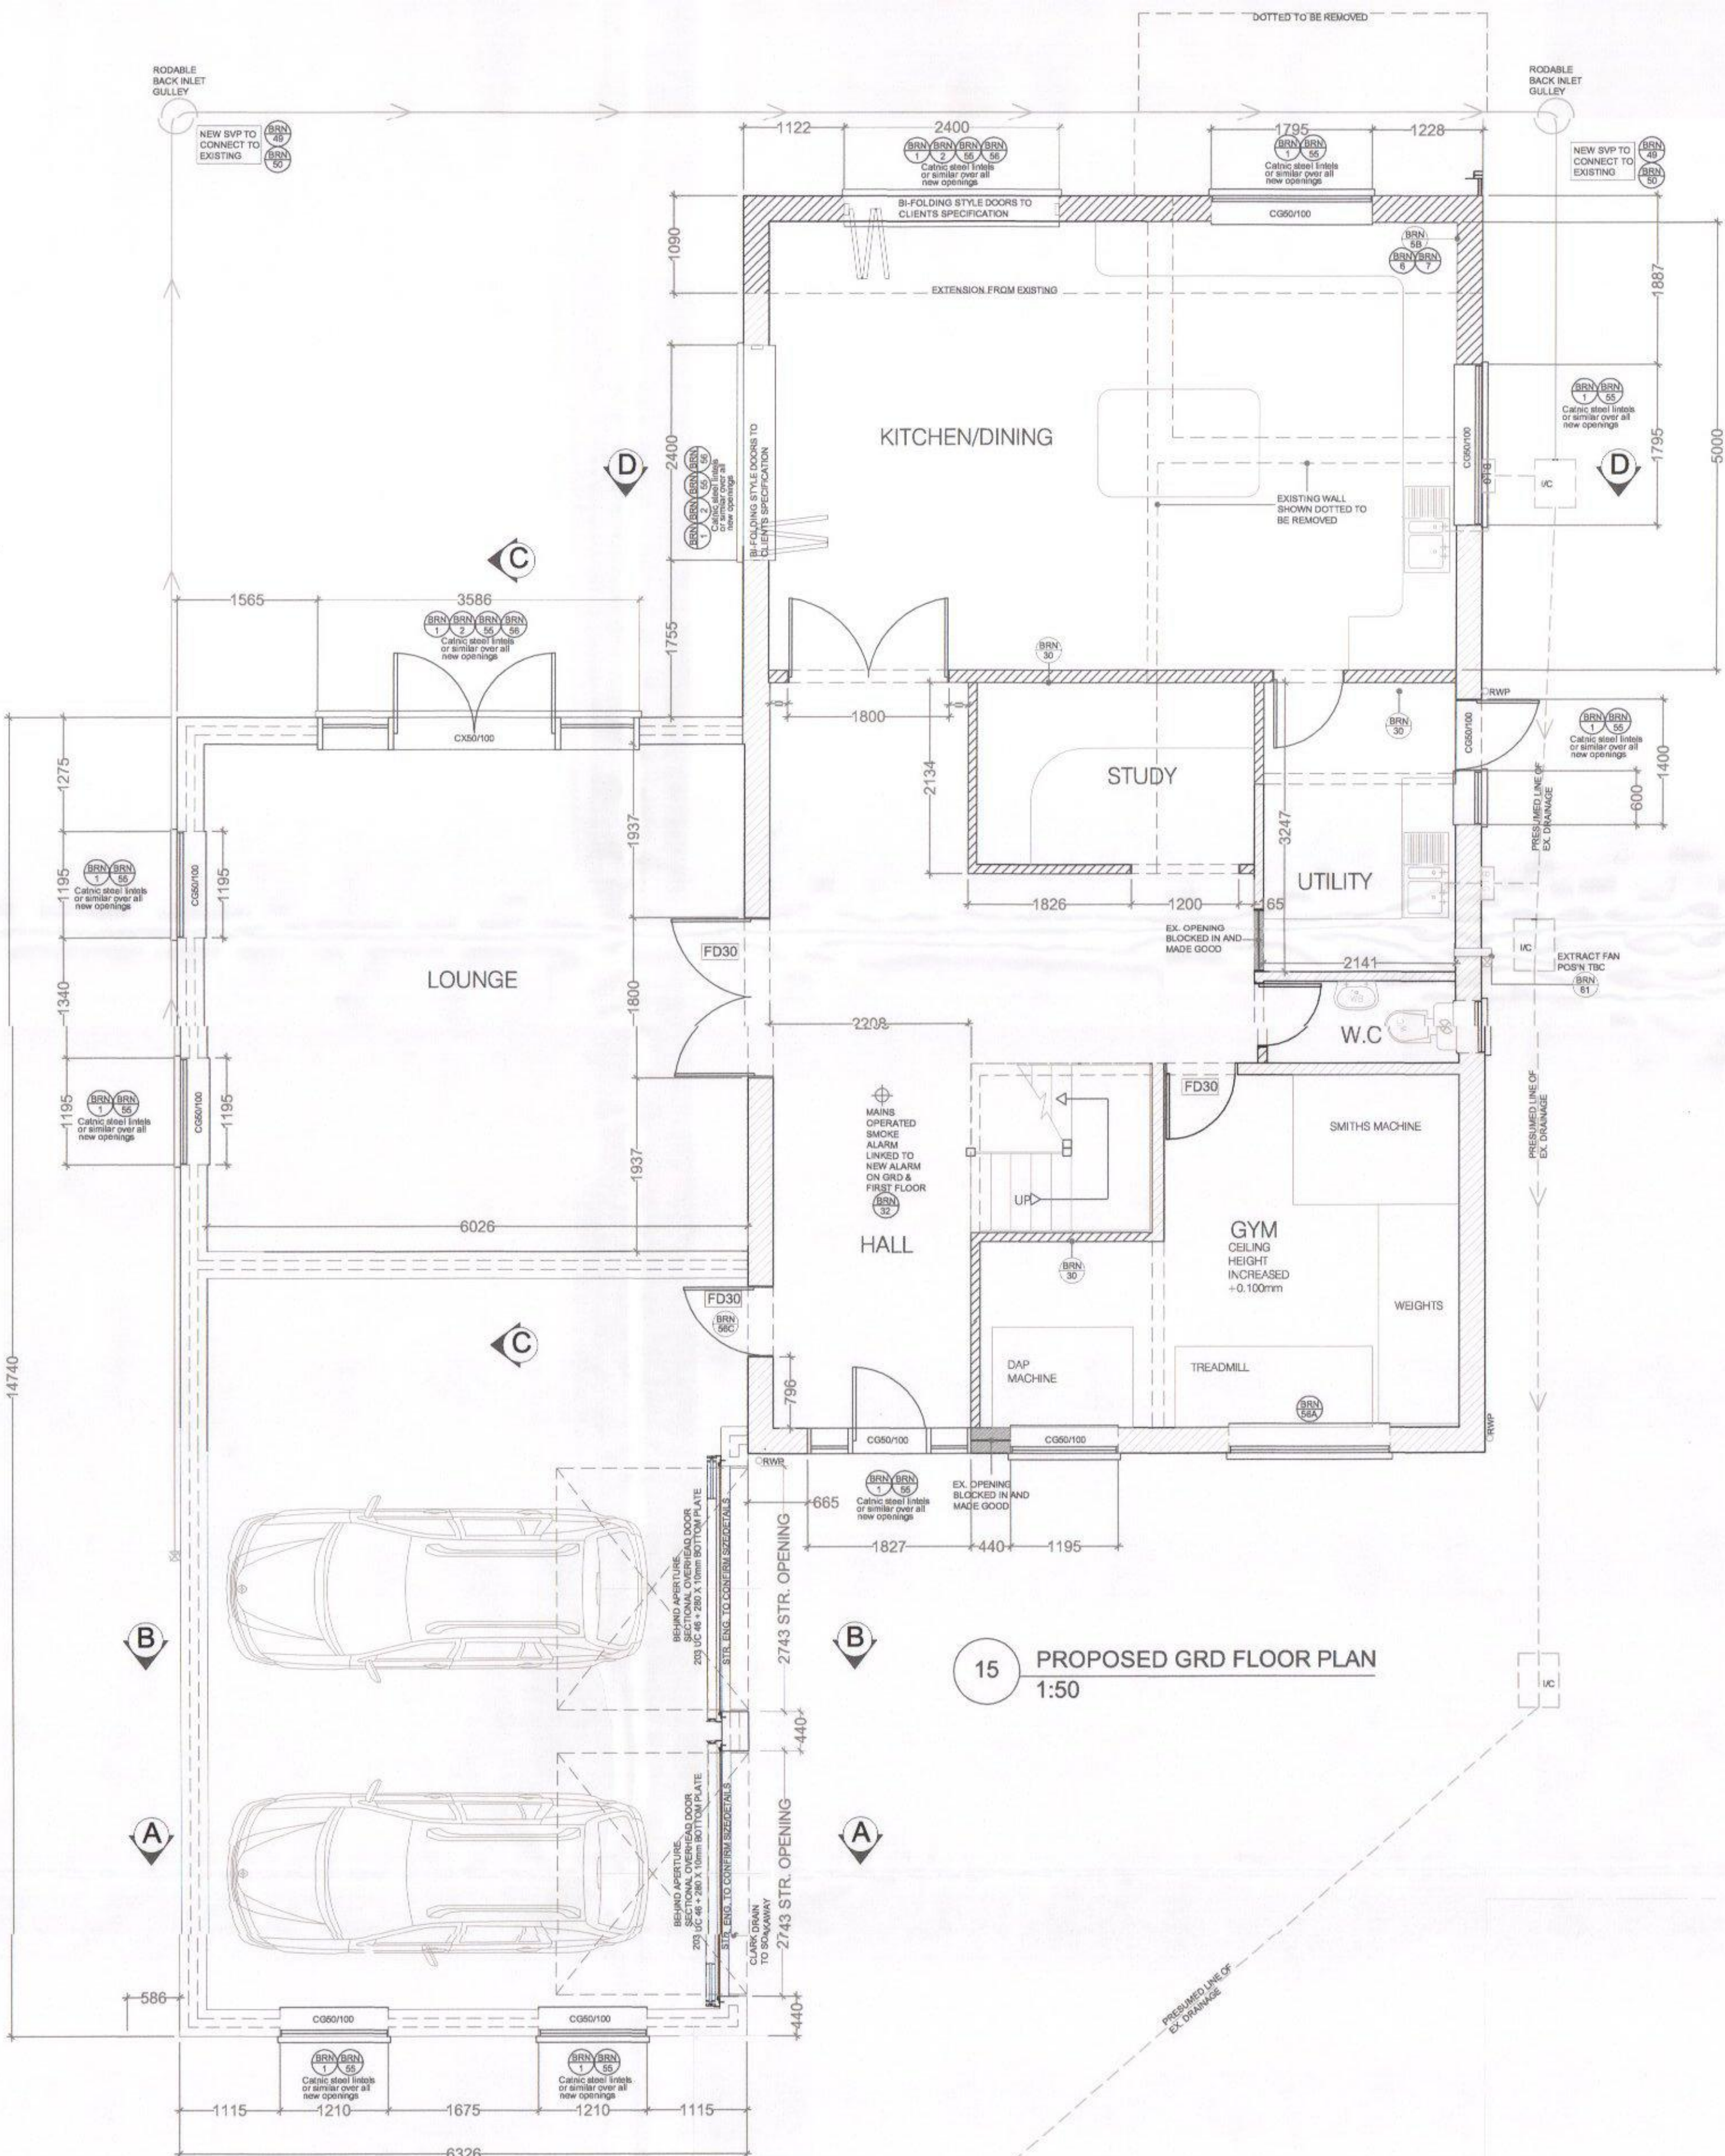


15 PROPOSED GRD FLOOR PLAN
1:50

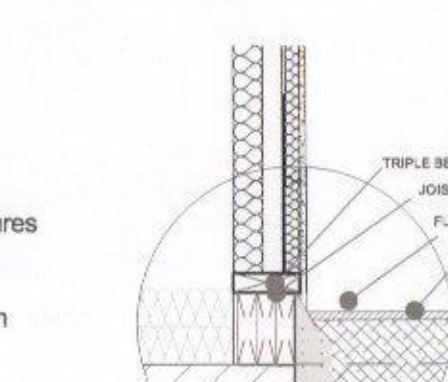


21 PROPOSED - DETAIL 'C'
1:20

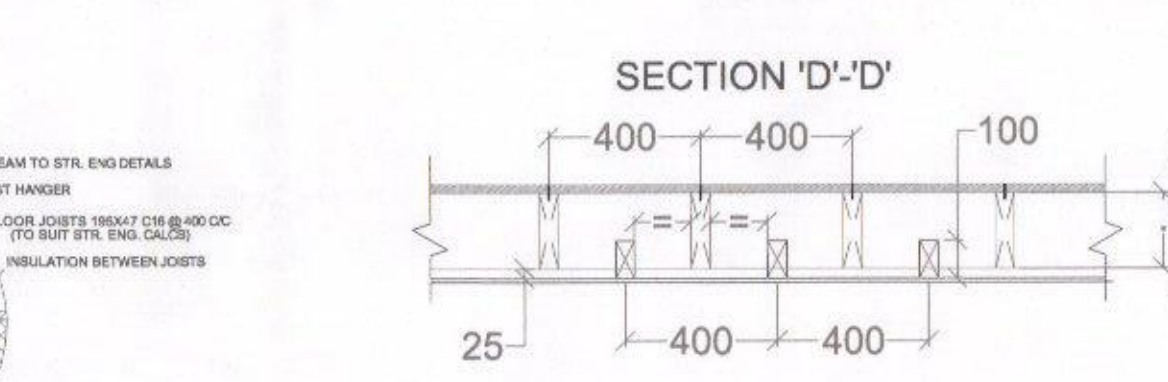


22 PROPOSED FLOOR SECTION - DETAIL 'D'
1:20

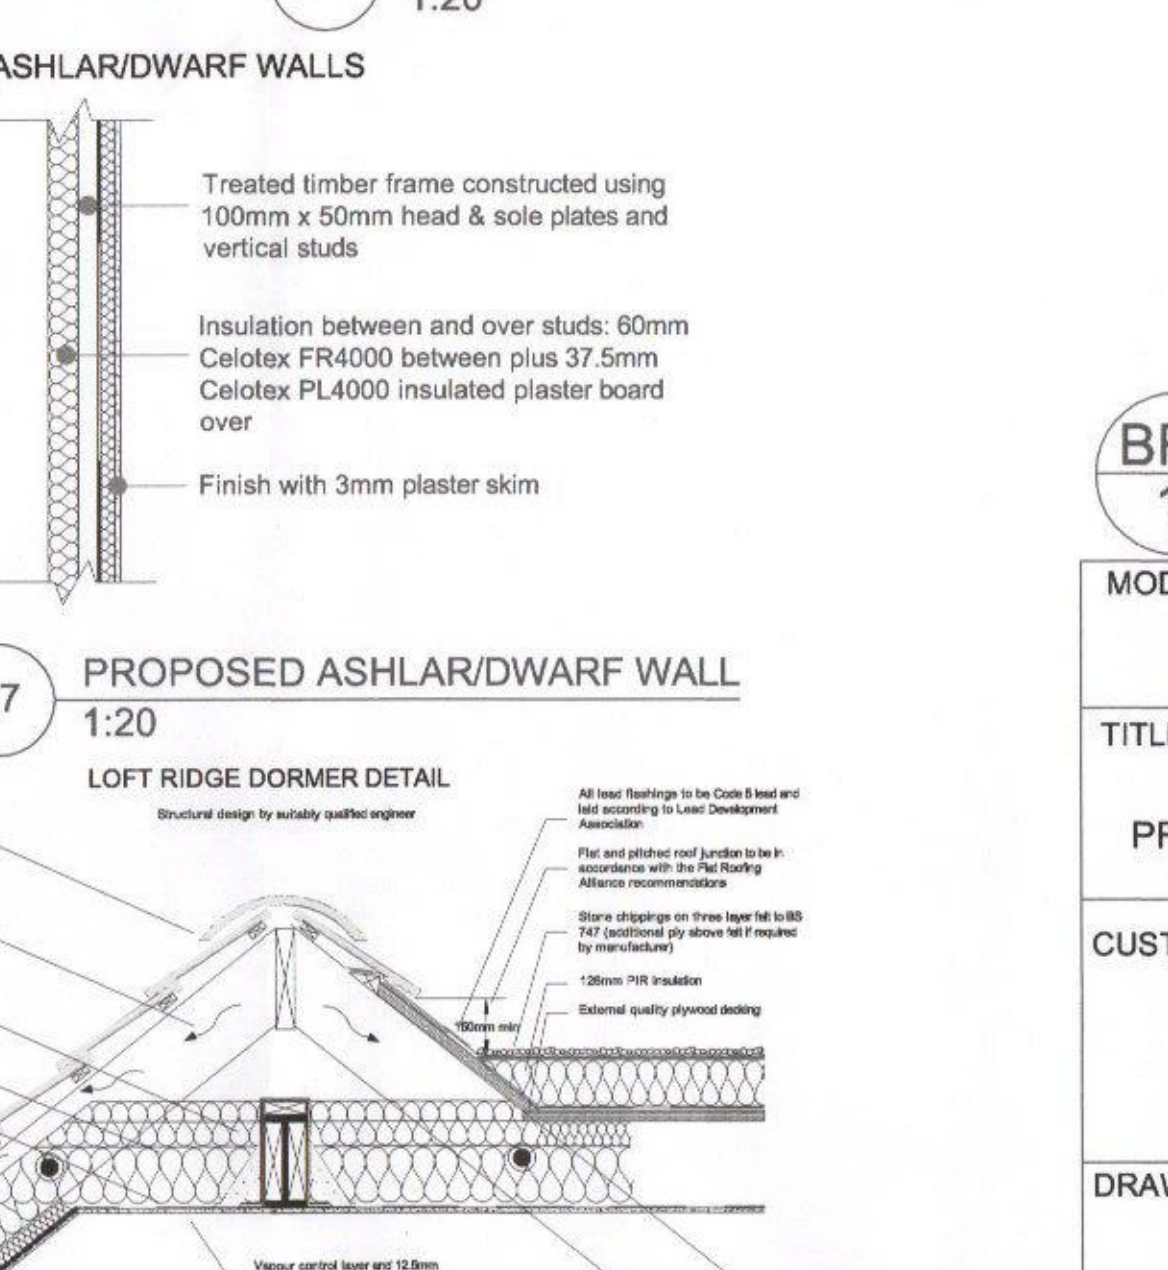

27 PROPOSED ASHLAR/DWARF WALL
1:20

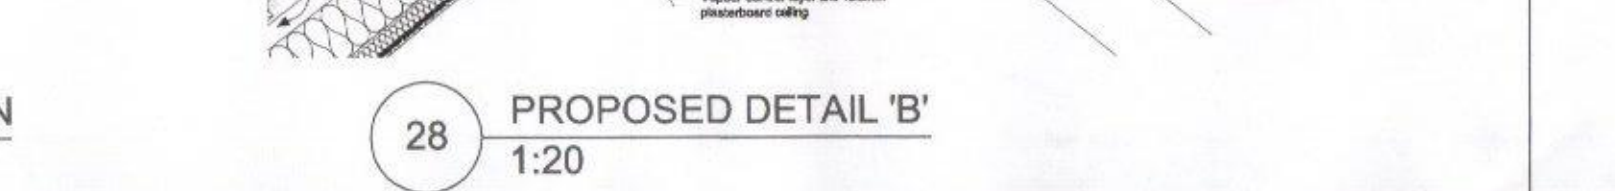

28 PROPOSED DETAIL 'B'
1:20

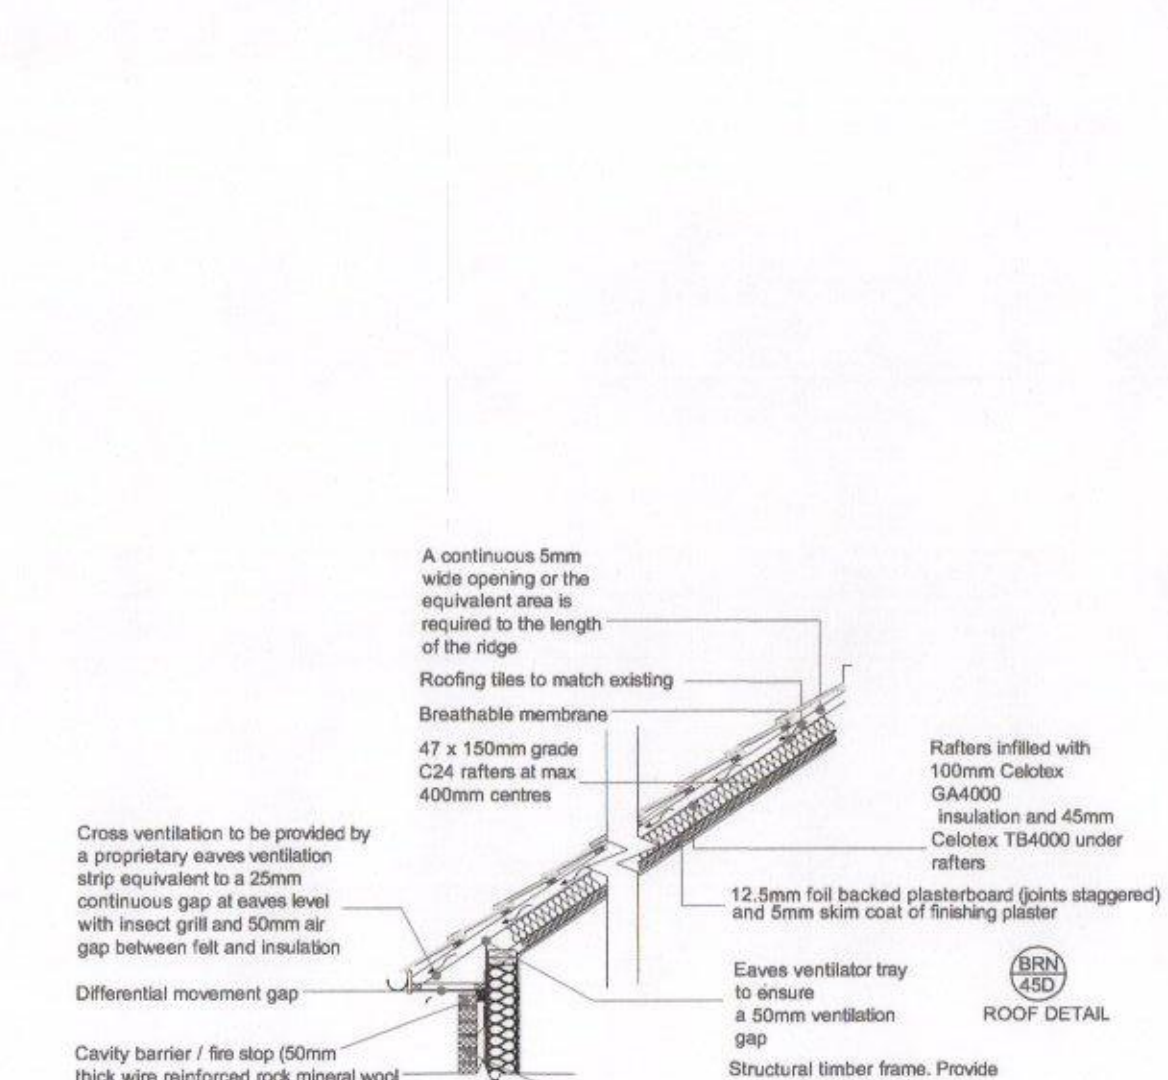

23 PROPOSED ROOF SECTION FRONT DORMER
1:40

DETAILS AND DIMENSIONS OF ALL LEVELS OF PROPOSED PLANS TO BE CHECKED ON SITE BY APPOINTED CONTRACTOR PRIOR TO ANY COMMENCEMENT/ORDERING OF MATERIALS OF WORK, ANY QUERIES, VARIATIONS OR DISCREPANCIES DIRECTED TO CLIENT - DM DESIGNS ACCEPTS NO RESPONSIBILITY IN ANY PART ON DRAWINGS UNLESS OTHERWISE AGREED PRIOR.

DM DESIGNS

MODIFICATIONS

TITLE

CUSTOMER

COLEMAN
101 LOVEDEAN LANE,
WATERLOOVILLE,
PO8 9RW

DRAWN BY:

HAVANT BOROUGH COUNCIL
16 OCT 2017
RECEIVED
COLEMAN 01A
2 OF 2
SCALE: VARIES
DATE: 22.09.20
REVISION: A