





West Elevation

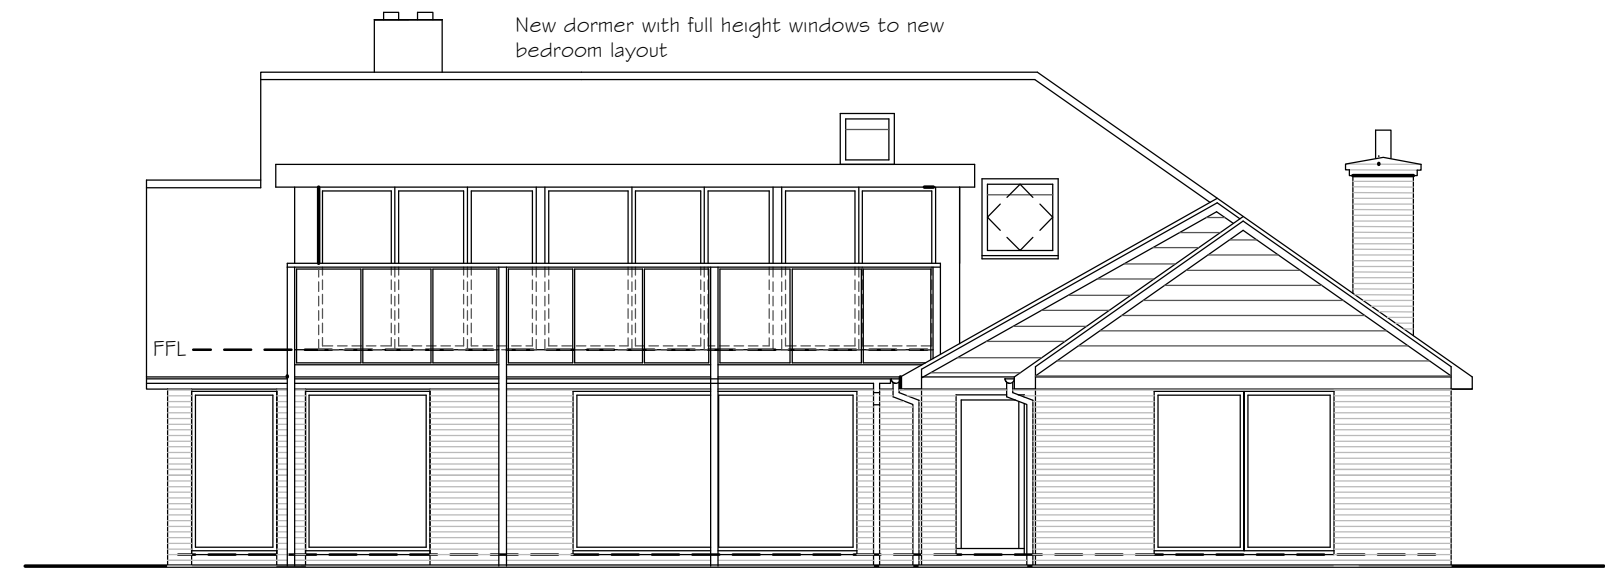

South Elevation

 

1:100 @ A3

NOTES:

Dimensions to be checked on site before commencing work. Any discrepancies shall be reported to the architect immediately.

Do not scale from these drawings except for planning purposes. Use figured dimensions only.

Where applicable this drawing is to be read in conjunction with other consultants' drawings.

This drawing is the copyright of Harrington Design + Bloomfield

A 19.01.18 Balcony Added CJB
Twin velux changed to single CJB

Rev	Date	Amendment	Checked
-----	------	-----------	---------

harrington design + bloomfield
ARCHITECTS

7 The Old Flour Mill, Queen Street, Emsworth, Hants, PO10 7BT
Tel: 44 (0) 1243 373855
Fax: 44 (0) 1243 373245
e-mail: info@harringtonbloomfield.co.uk

For
Mr & Mrs Walton

Project
41 St. Catherines Road
Hayling Island

Title
PROPOSED
ELEVATIONS
South & West

Date	Drawn	Scale	Checked
21/07/17	A.L.B	1:100	C.J.Bloomfiel
Job Number	Prefix	Drawing Number	Revision
17.100		009	A