


NOTES:


Dimensions to be checked on site before commencing work. Any discrepancies shall be reported to the architect immediately.

Do not scale from these drawings except for planning purposes. Use figured dimensions only.


Where applicable this drawing is to be read in conjunction with other consultants' drawings.

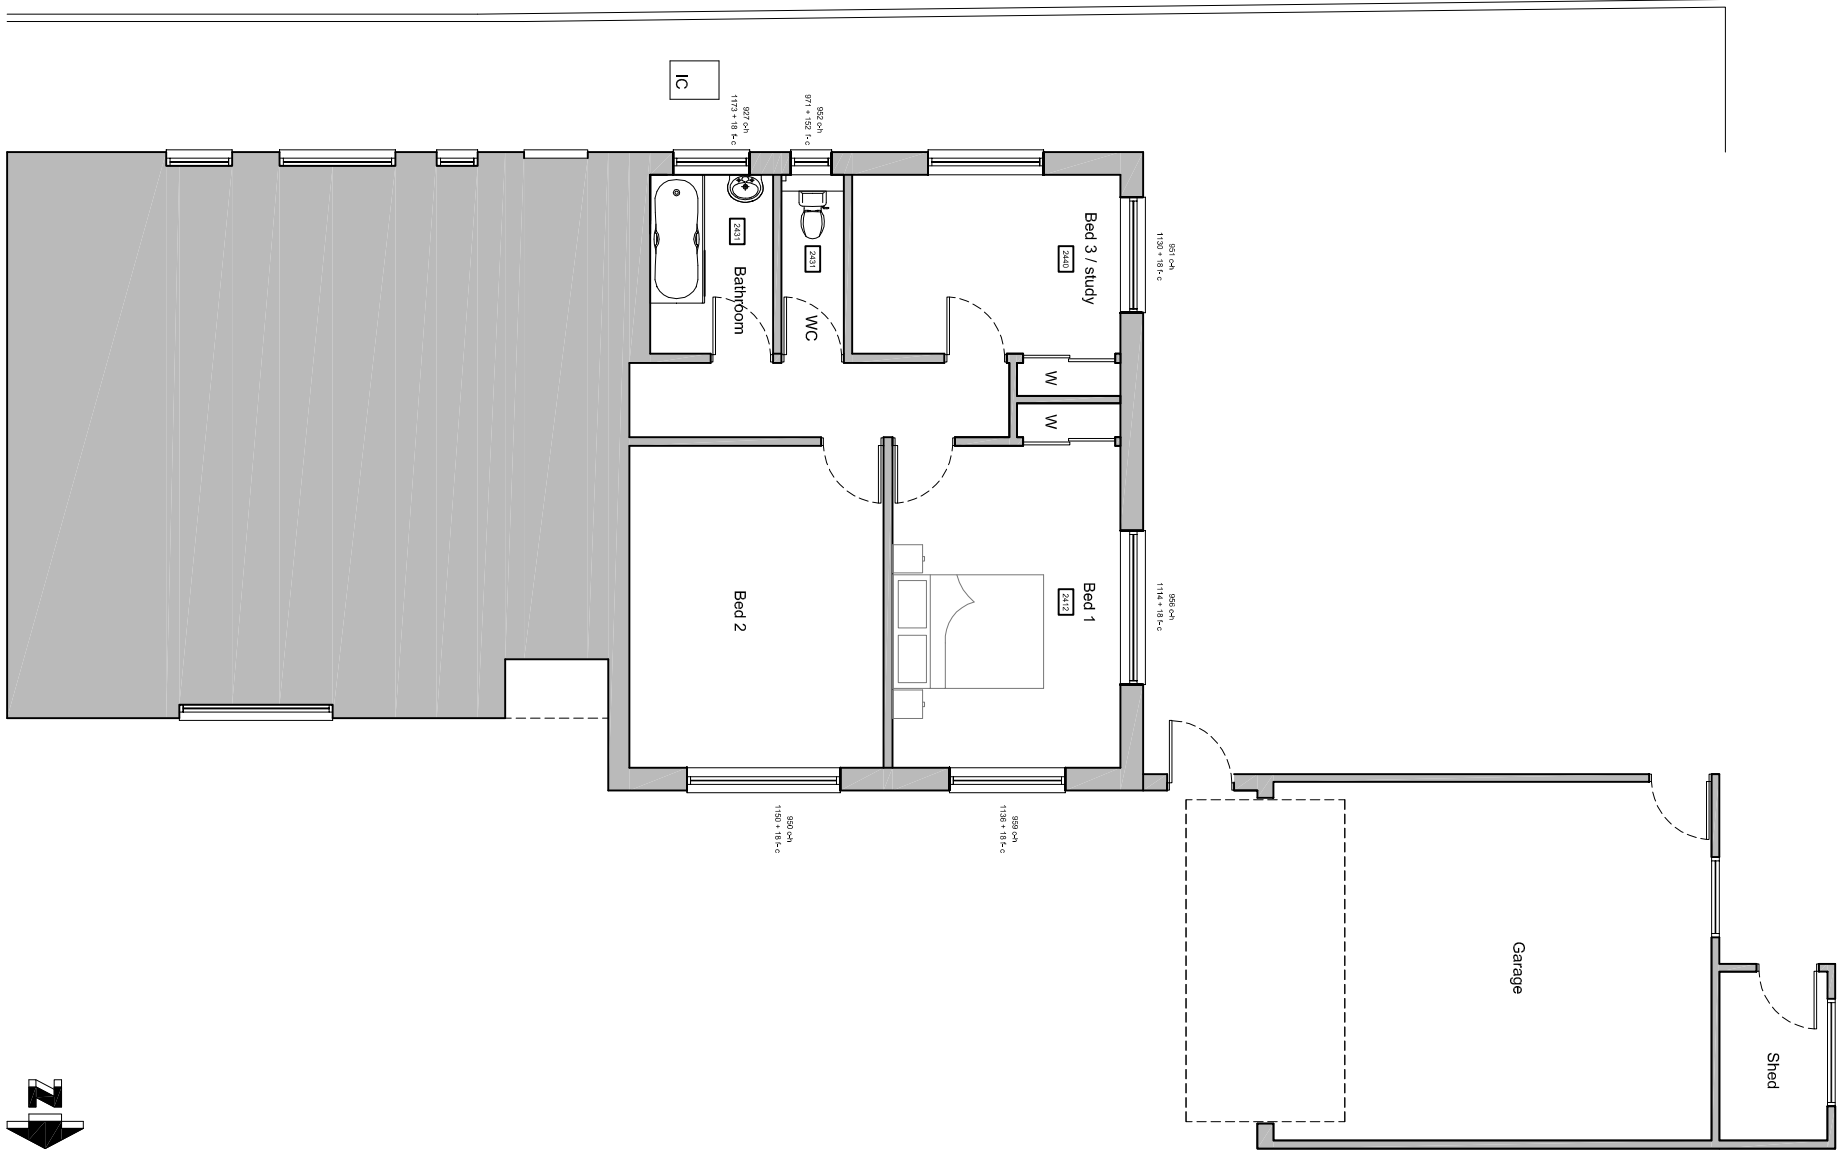

Existing ground floor scale 1:100

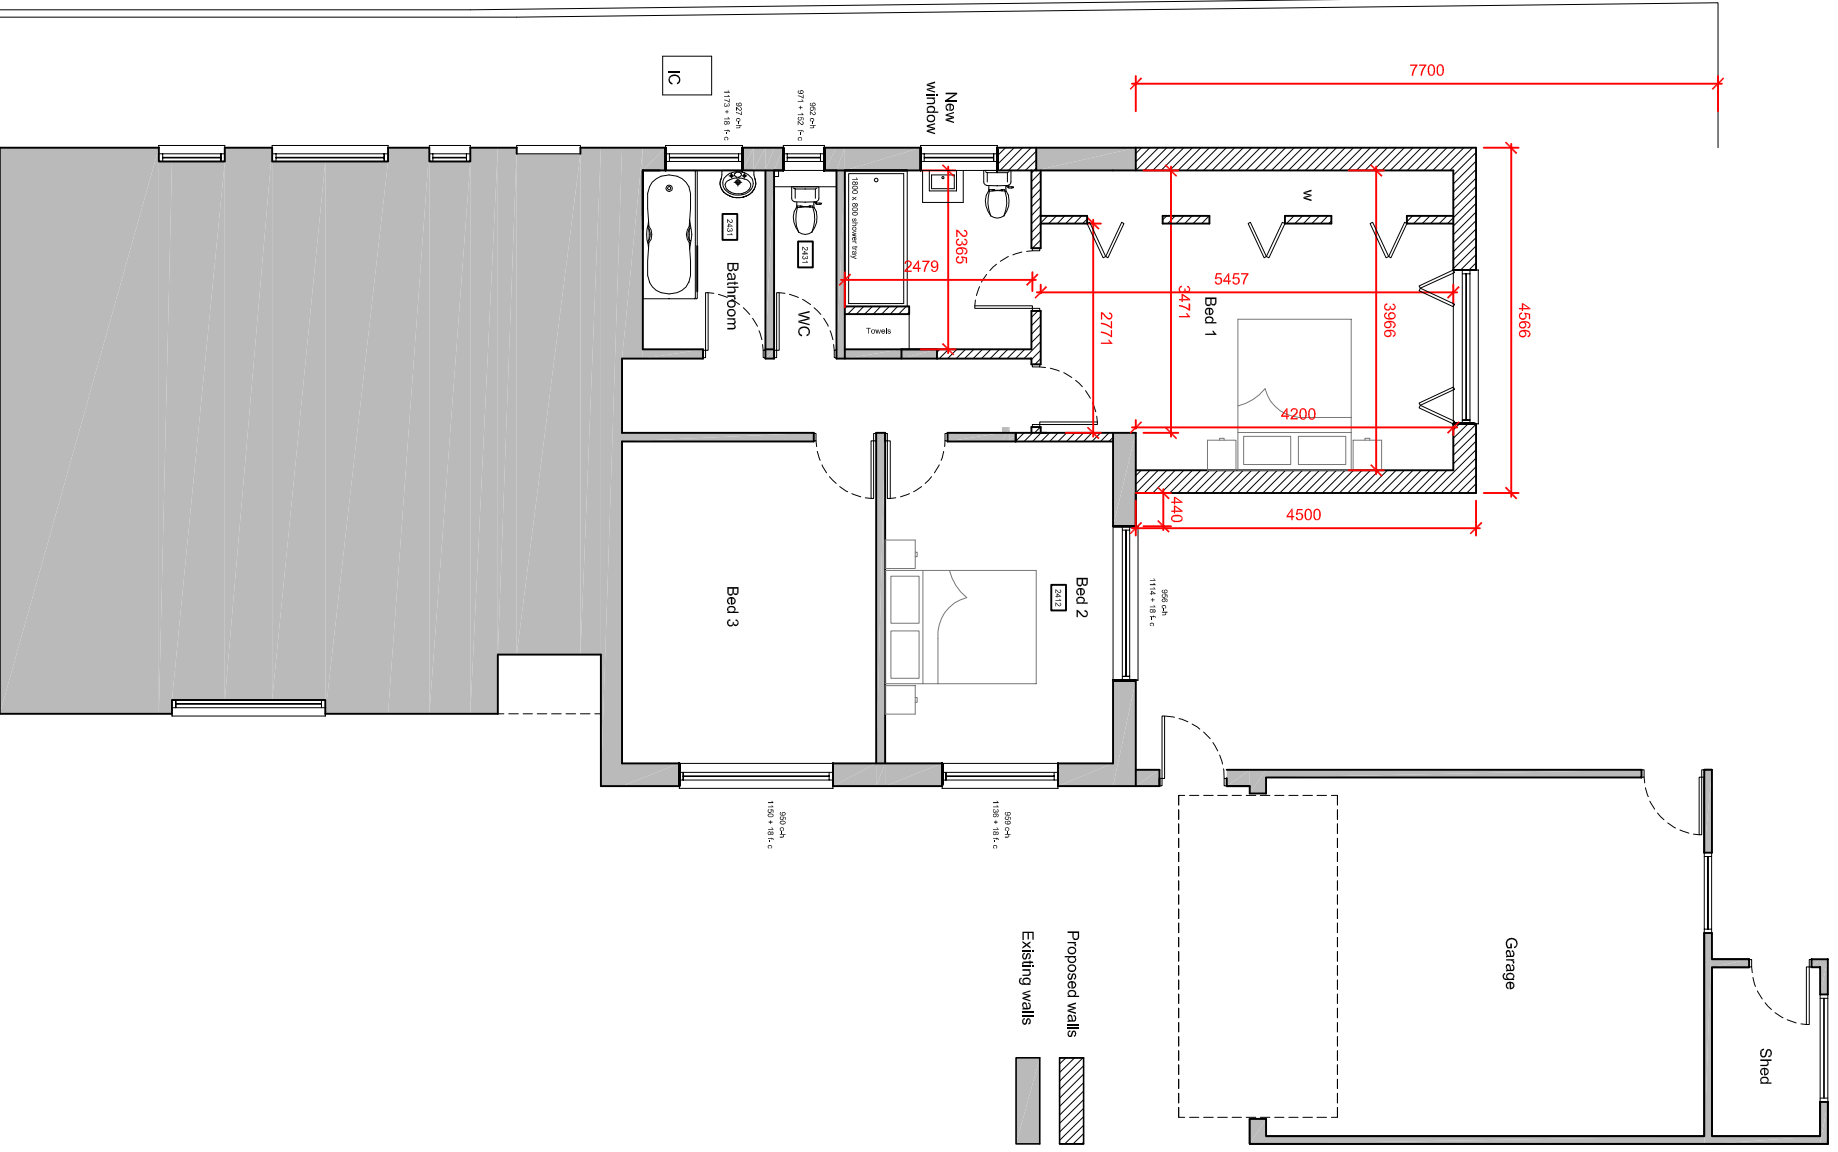

Proposed ground floor

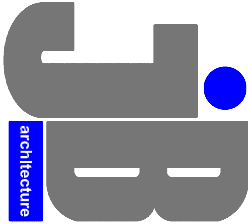

JIMMY BESSANT ARCHITECTURE
TEL: 01243 373620 M: 07769904282
E: jimmy@jb-architecture.co.uk
Web: www.jb-architecture.co.uk

For
MR & MRS CLARKE
Project
PROPOSED REAR EXTENSION
AT 2 HOLLYBANK LANE
EMSWORTH
PO10 7UD
Title
EXISTING & PROPOSED
FLOOR PLANS

Date	Drawn	Scale	Checked
MAY 2018	JB	1:100 @ A3	-
Job Number	Revision	Drawing Number	Revision
PL183.18	40	A	