





Existing West/Front Elevation

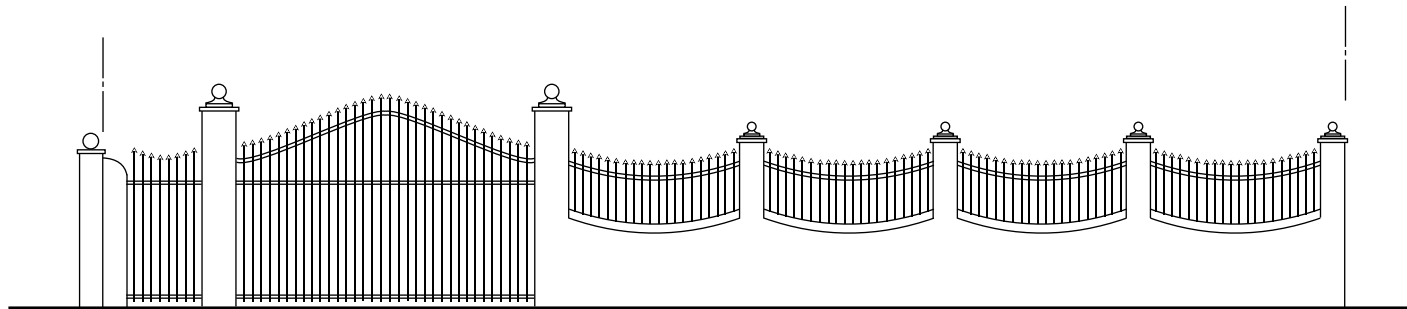

Proposed West/Front Elevation

 

Metres @ 1:100 Scale

Proposed Front Wall & Gates
62 Hambledon Road
Waterlooville

Scale - 1:100 at Page Size A4

Drawing No. 4967/3