
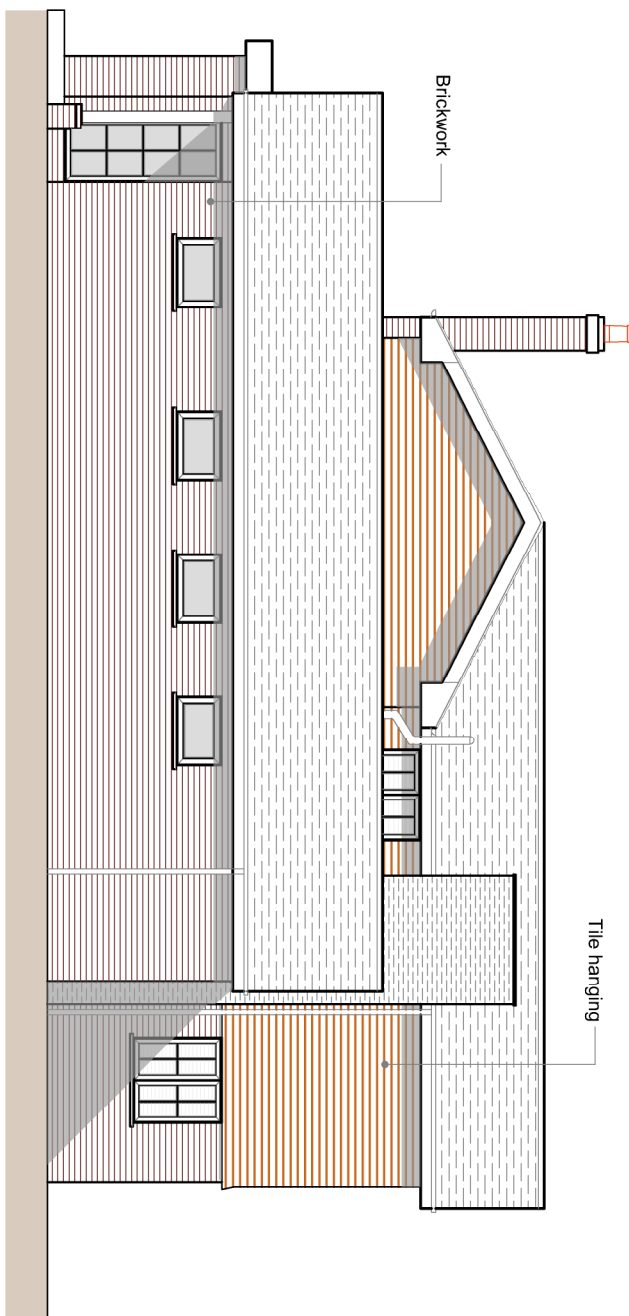
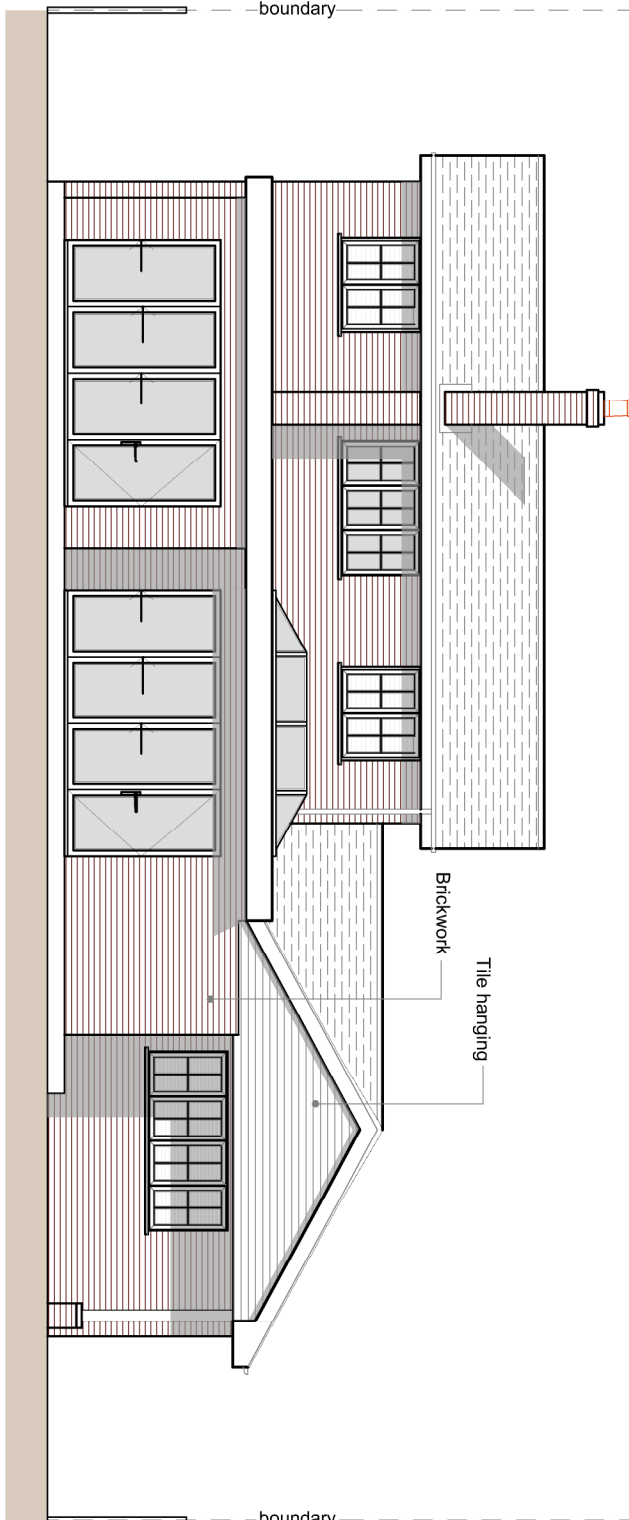
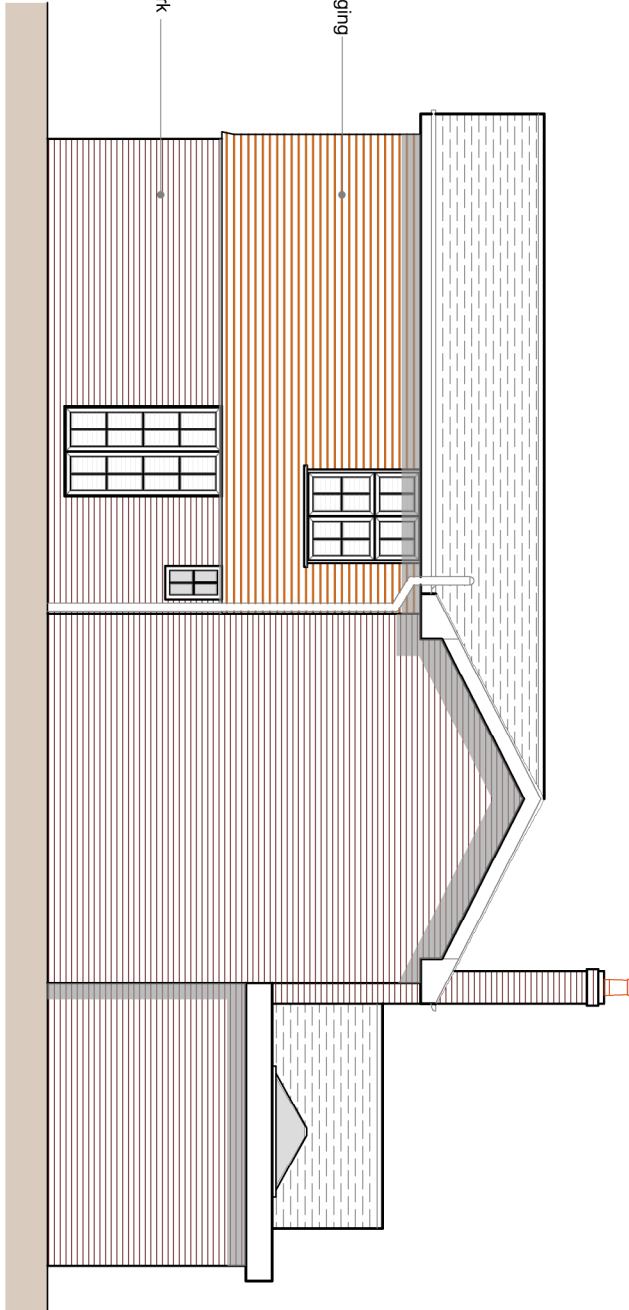
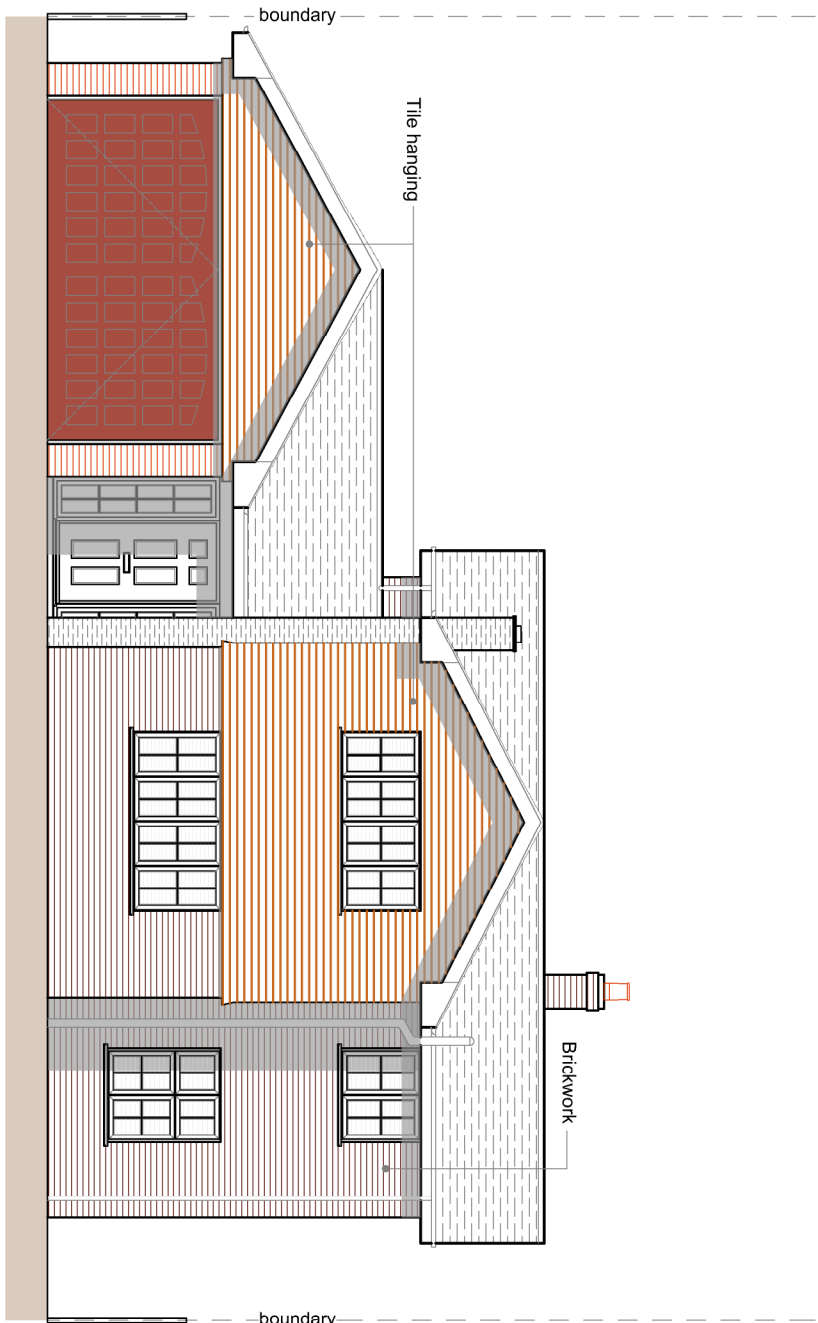
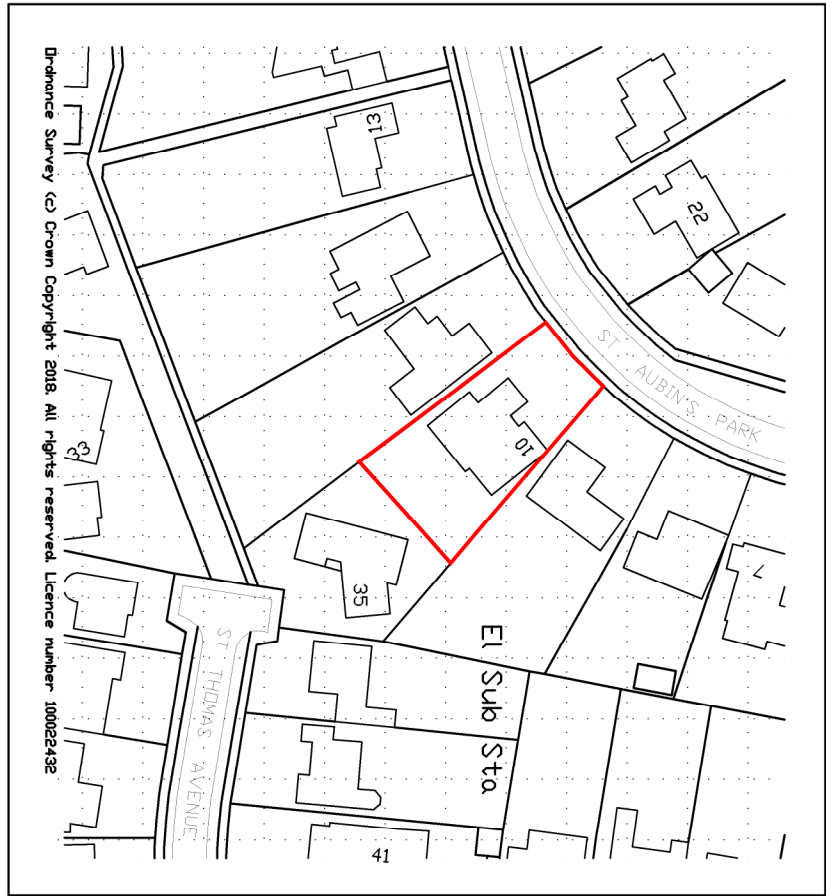
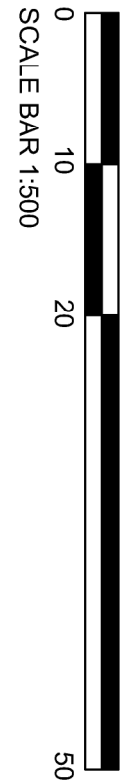
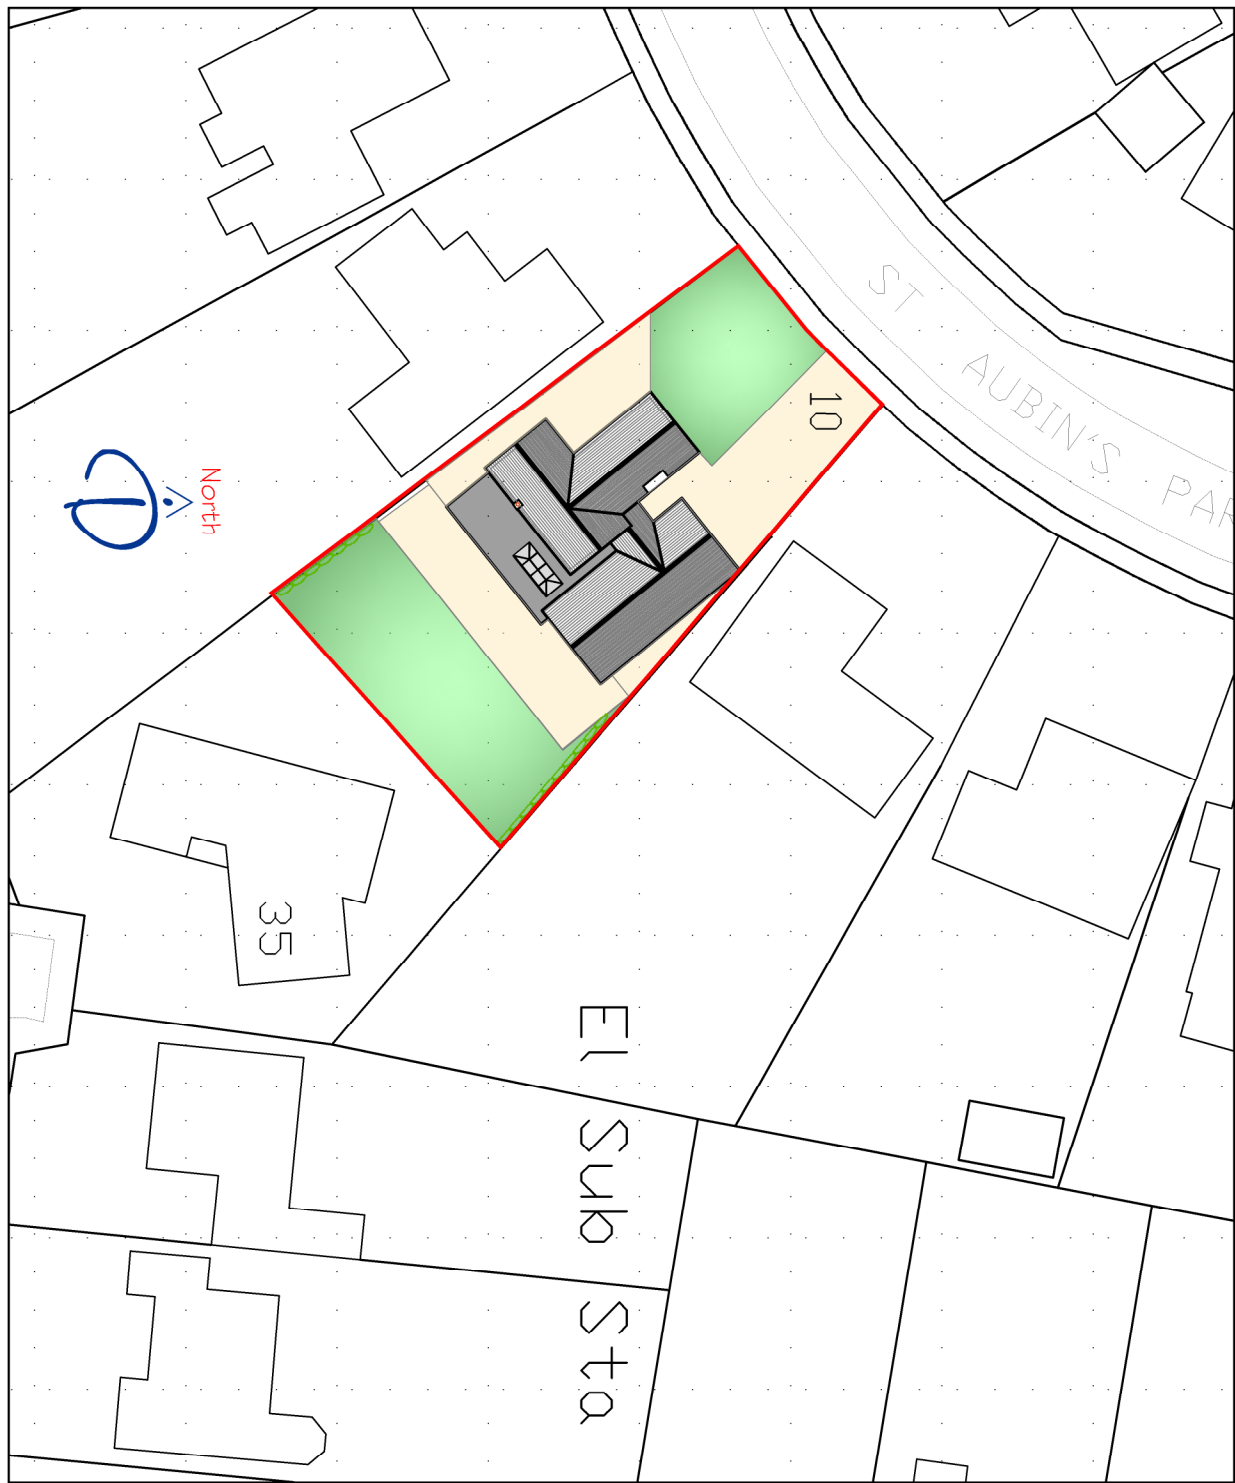
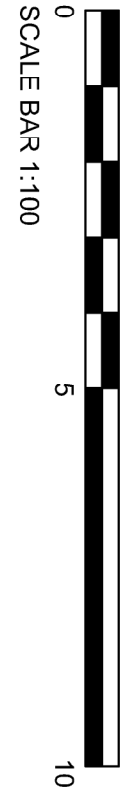
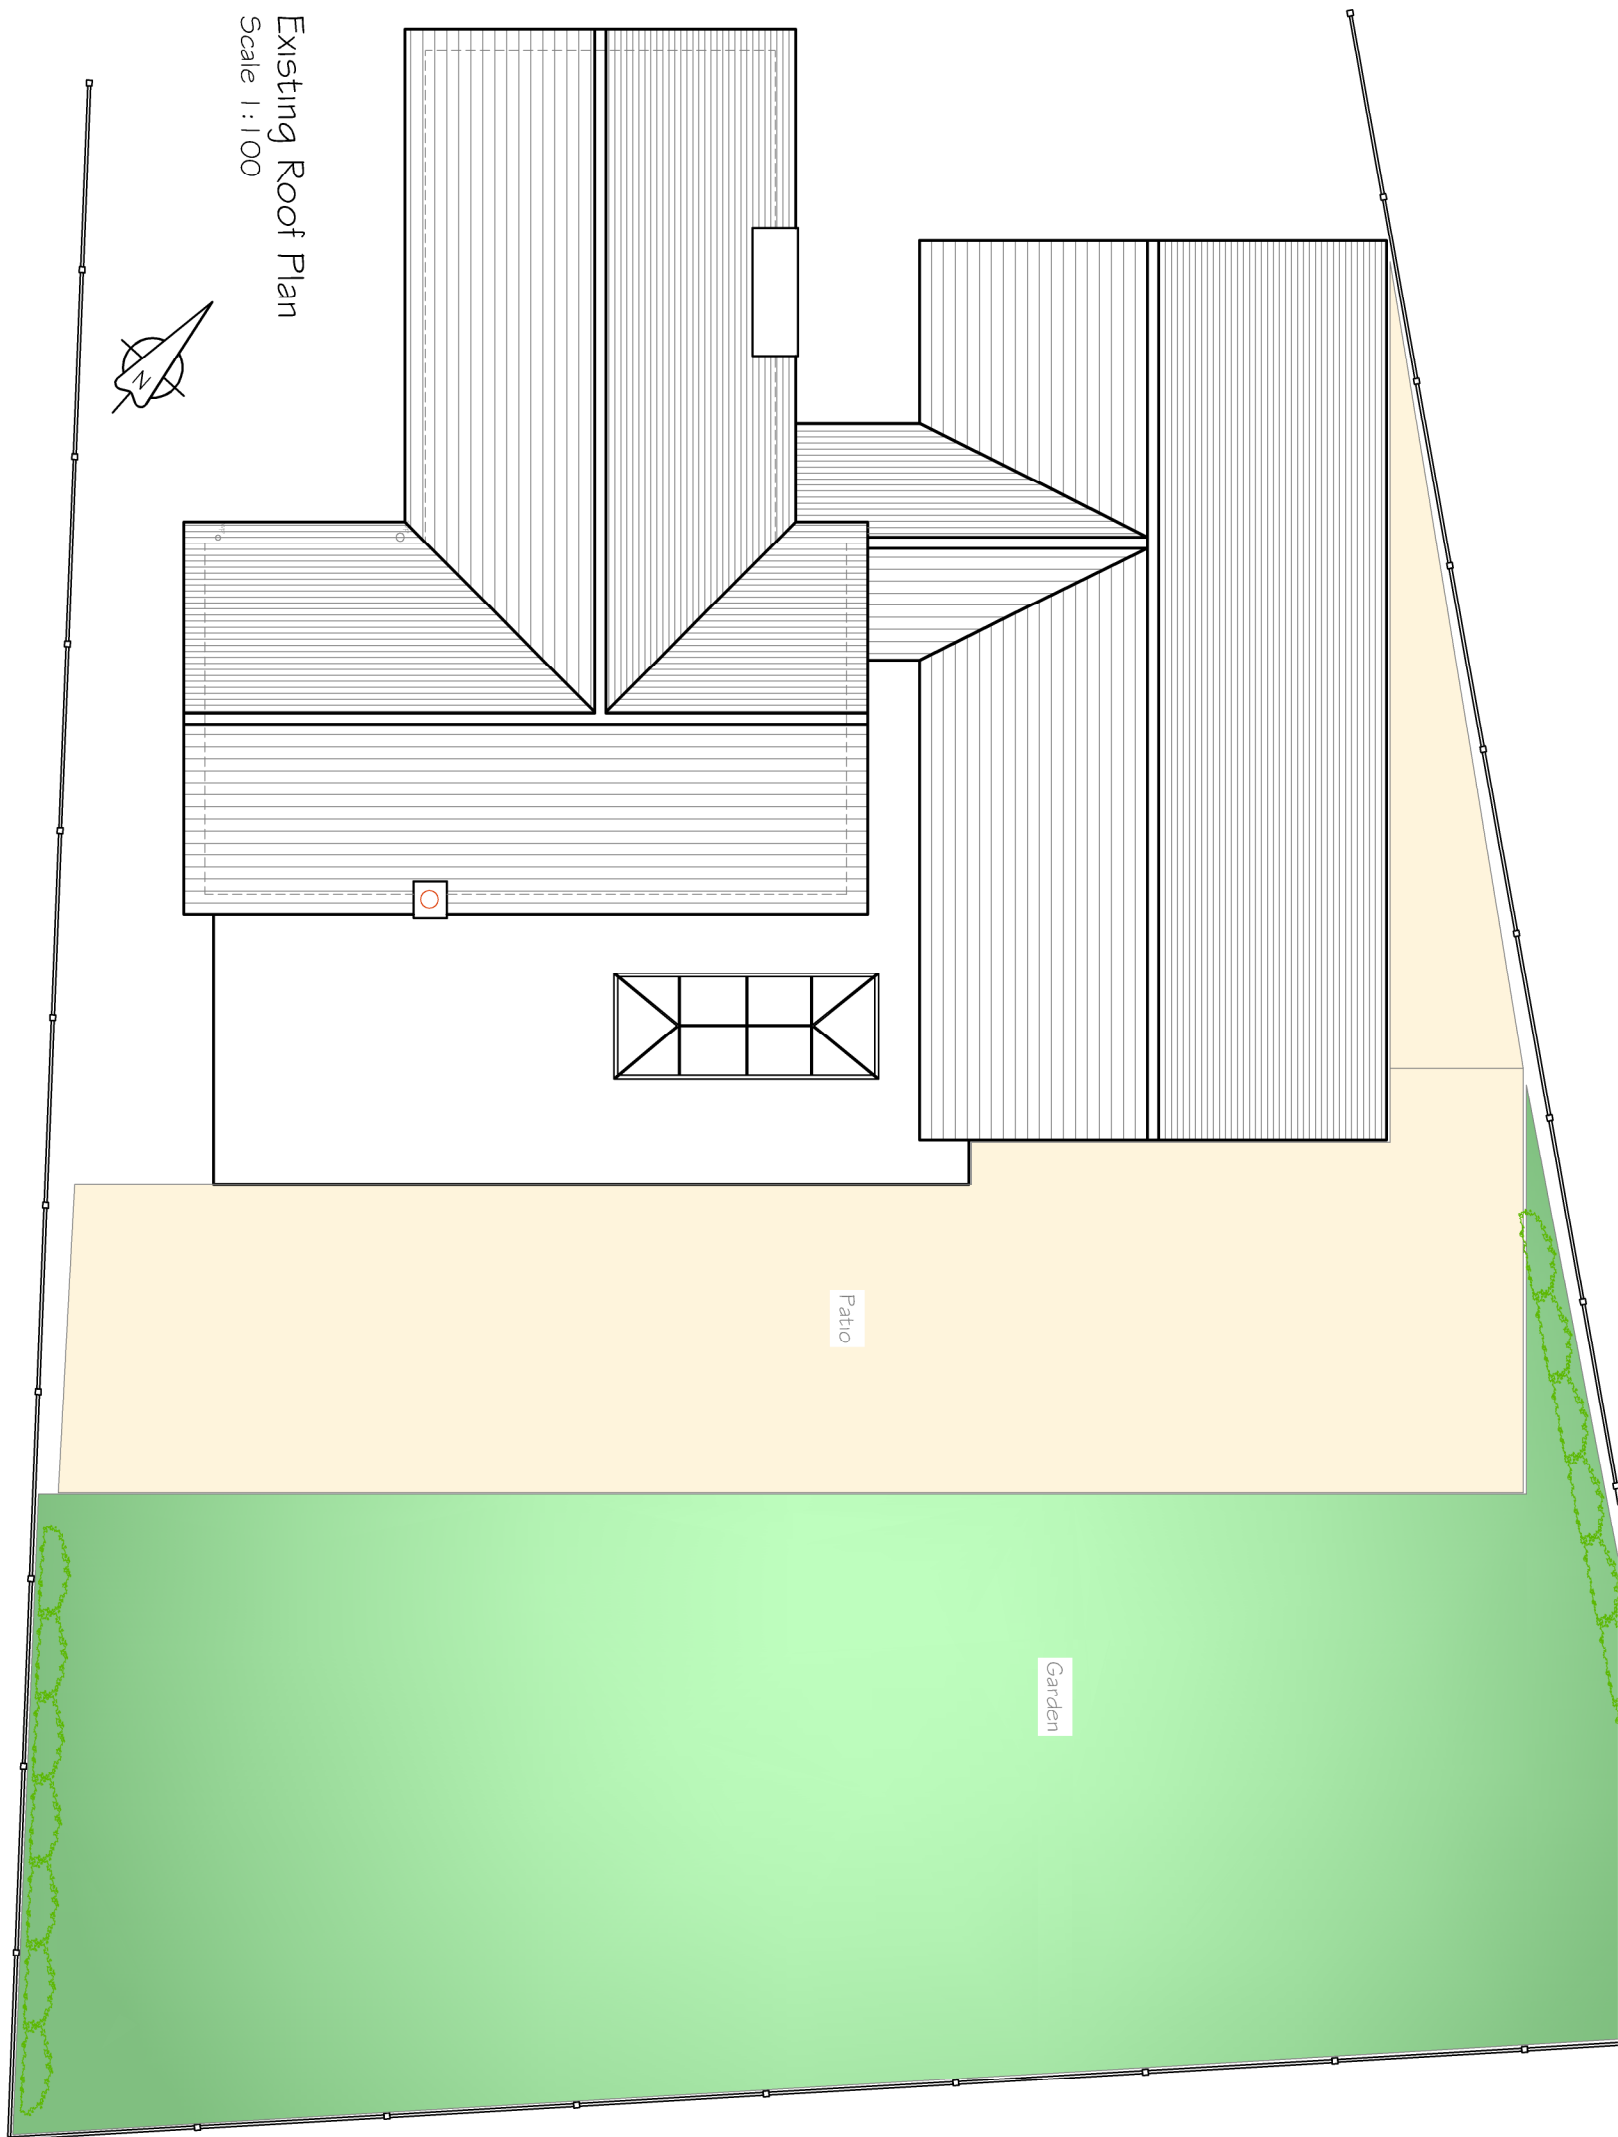
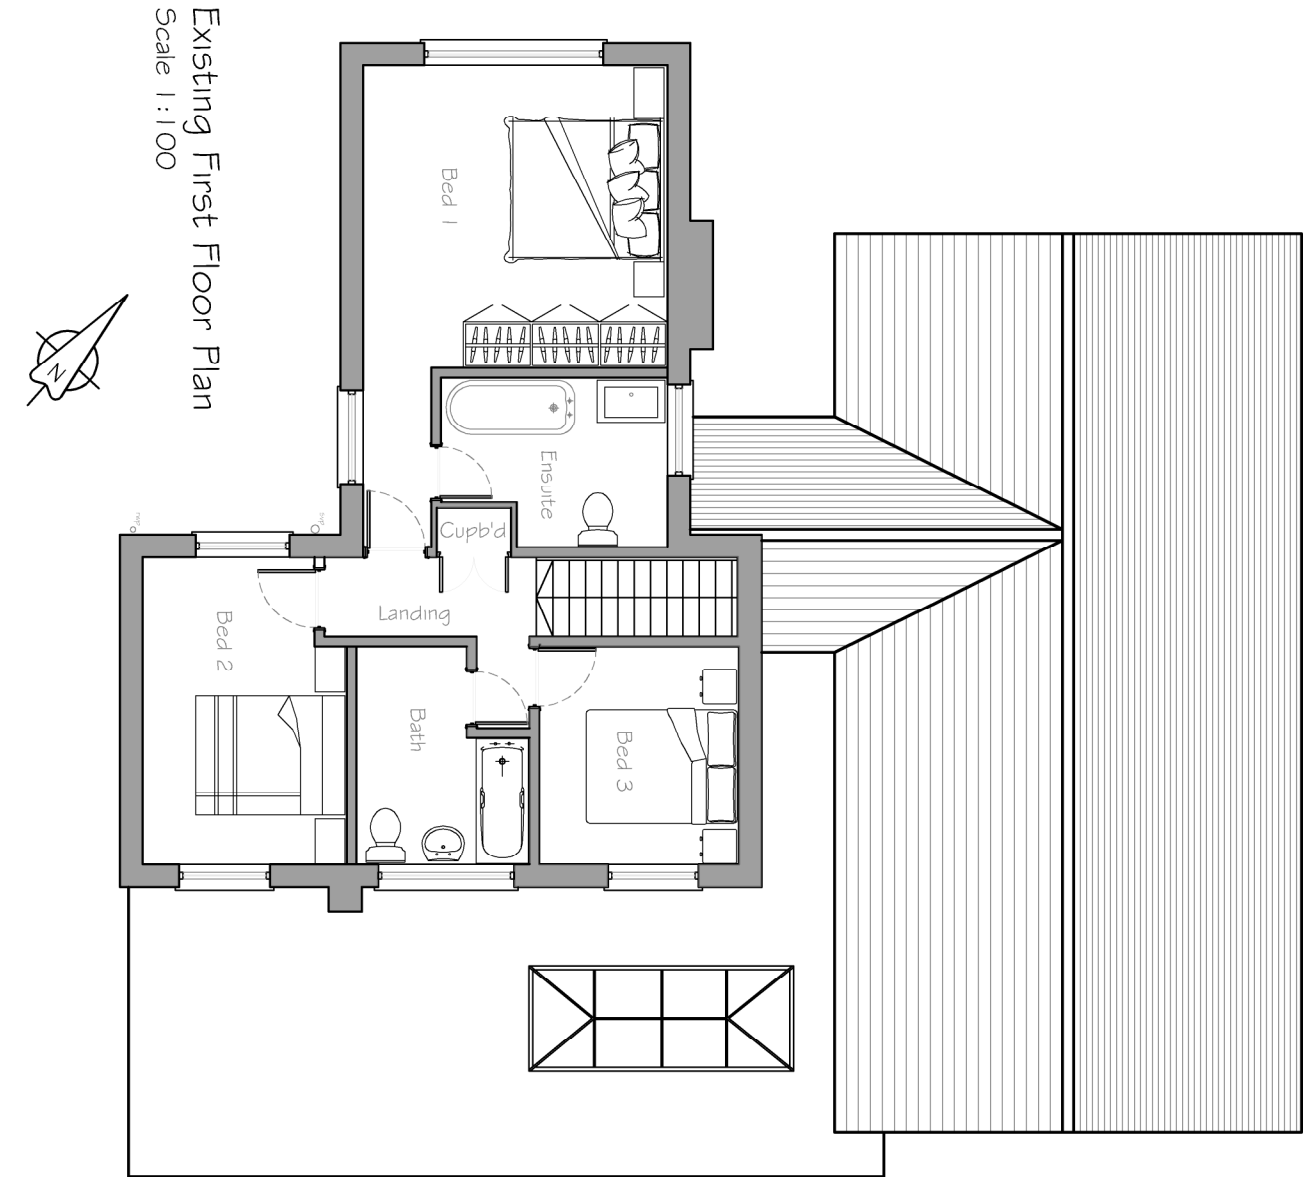


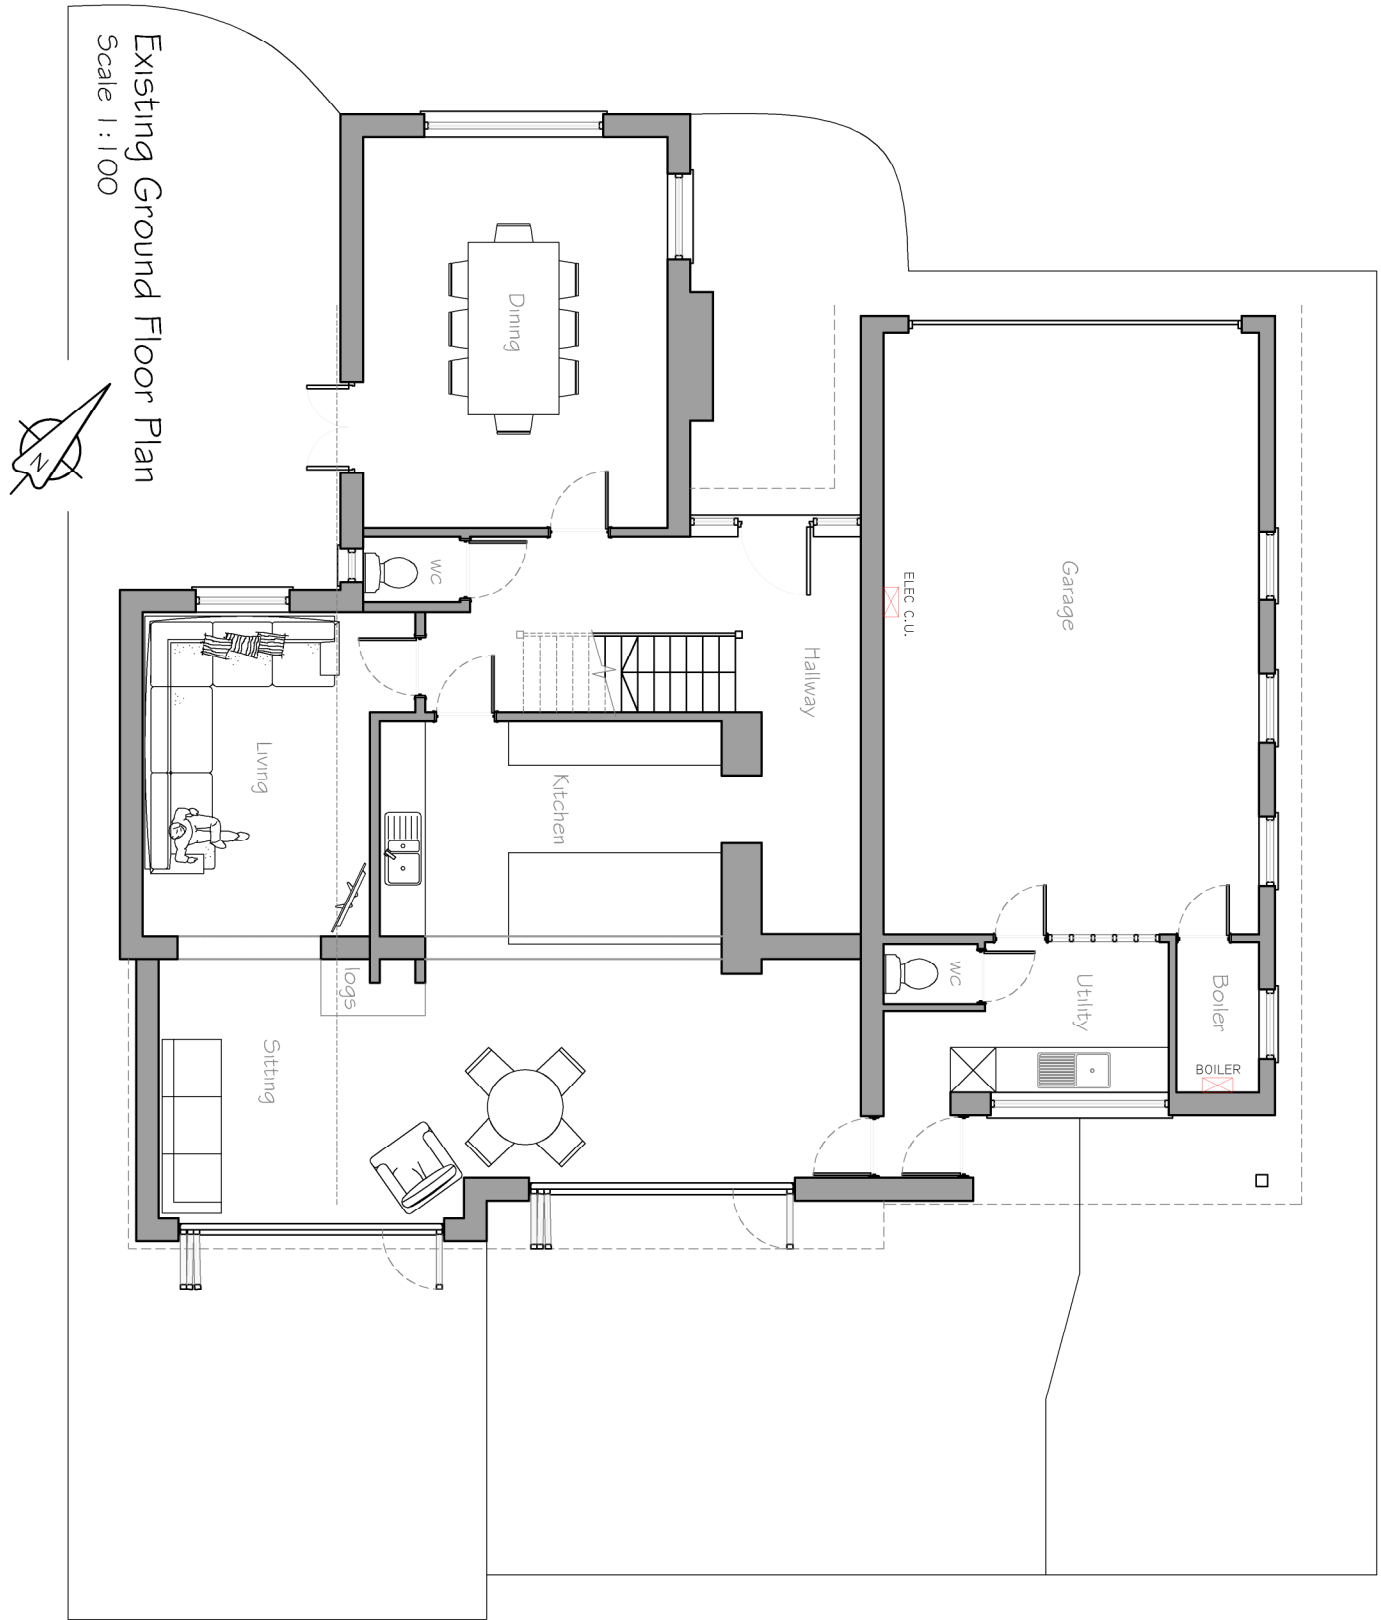

Existing Front Elevation (north west)
Scale 1:100

Existing Side Elevation (south west)
Scale 1:100

Existing Rear Elevation (south east)
Scale 1:100

Existing Side Elevation (north east)
Scale 1:100

CLIENT				PROJECT			
Mr & Mrs McLoughlin				Alterations to 10 St Aubin's Park Hayling Island PO11 0HQ			
DRAWING INFORMATION				DRAWING INFORMATION			
Scale : 1:100, 500, 1250@A1				Scale : 1:100, 500, 1250@A1			
Date : JAN2018				Date : JAN2018			
Drawn by : MD				Drawn by : MD			
Drawing No: 17.229.100				Drawing No: 17.229.100			
E-Design				E-Design			
E-Design Ltd, 20 Southdown Road Hove, Brighton, BN1 2AB Tel: 01292 606 606 Fax: 01292 518 603 Email: edesign@e-design.co.uk Web: www.edesign.co.uk				E-Design Ltd, 20 Southdown Road Hove, Brighton, BN1 2AB Tel: 01292 606 606 Fax: 01292 518 603 Email: edesign@e-design.co.uk Web: www.edesign.co.uk			
Rev. Description				Rev. Description			
Date				Date			
PM				PM			
REVISIONS				REVISIONS			
A B C D E F G H				A B C D E F G H			
J K L M N O P Q R				J K L M N O P Q R			
S T U V W X Y Z				S T U V W X Y Z			