


Note
Each Euro Bin Store contains
one Euro Bin for Refuse
and One Euro Bin for Recycling
Giving a total of 8 bins
One Cycle store taking two
cycles is provided for each
property

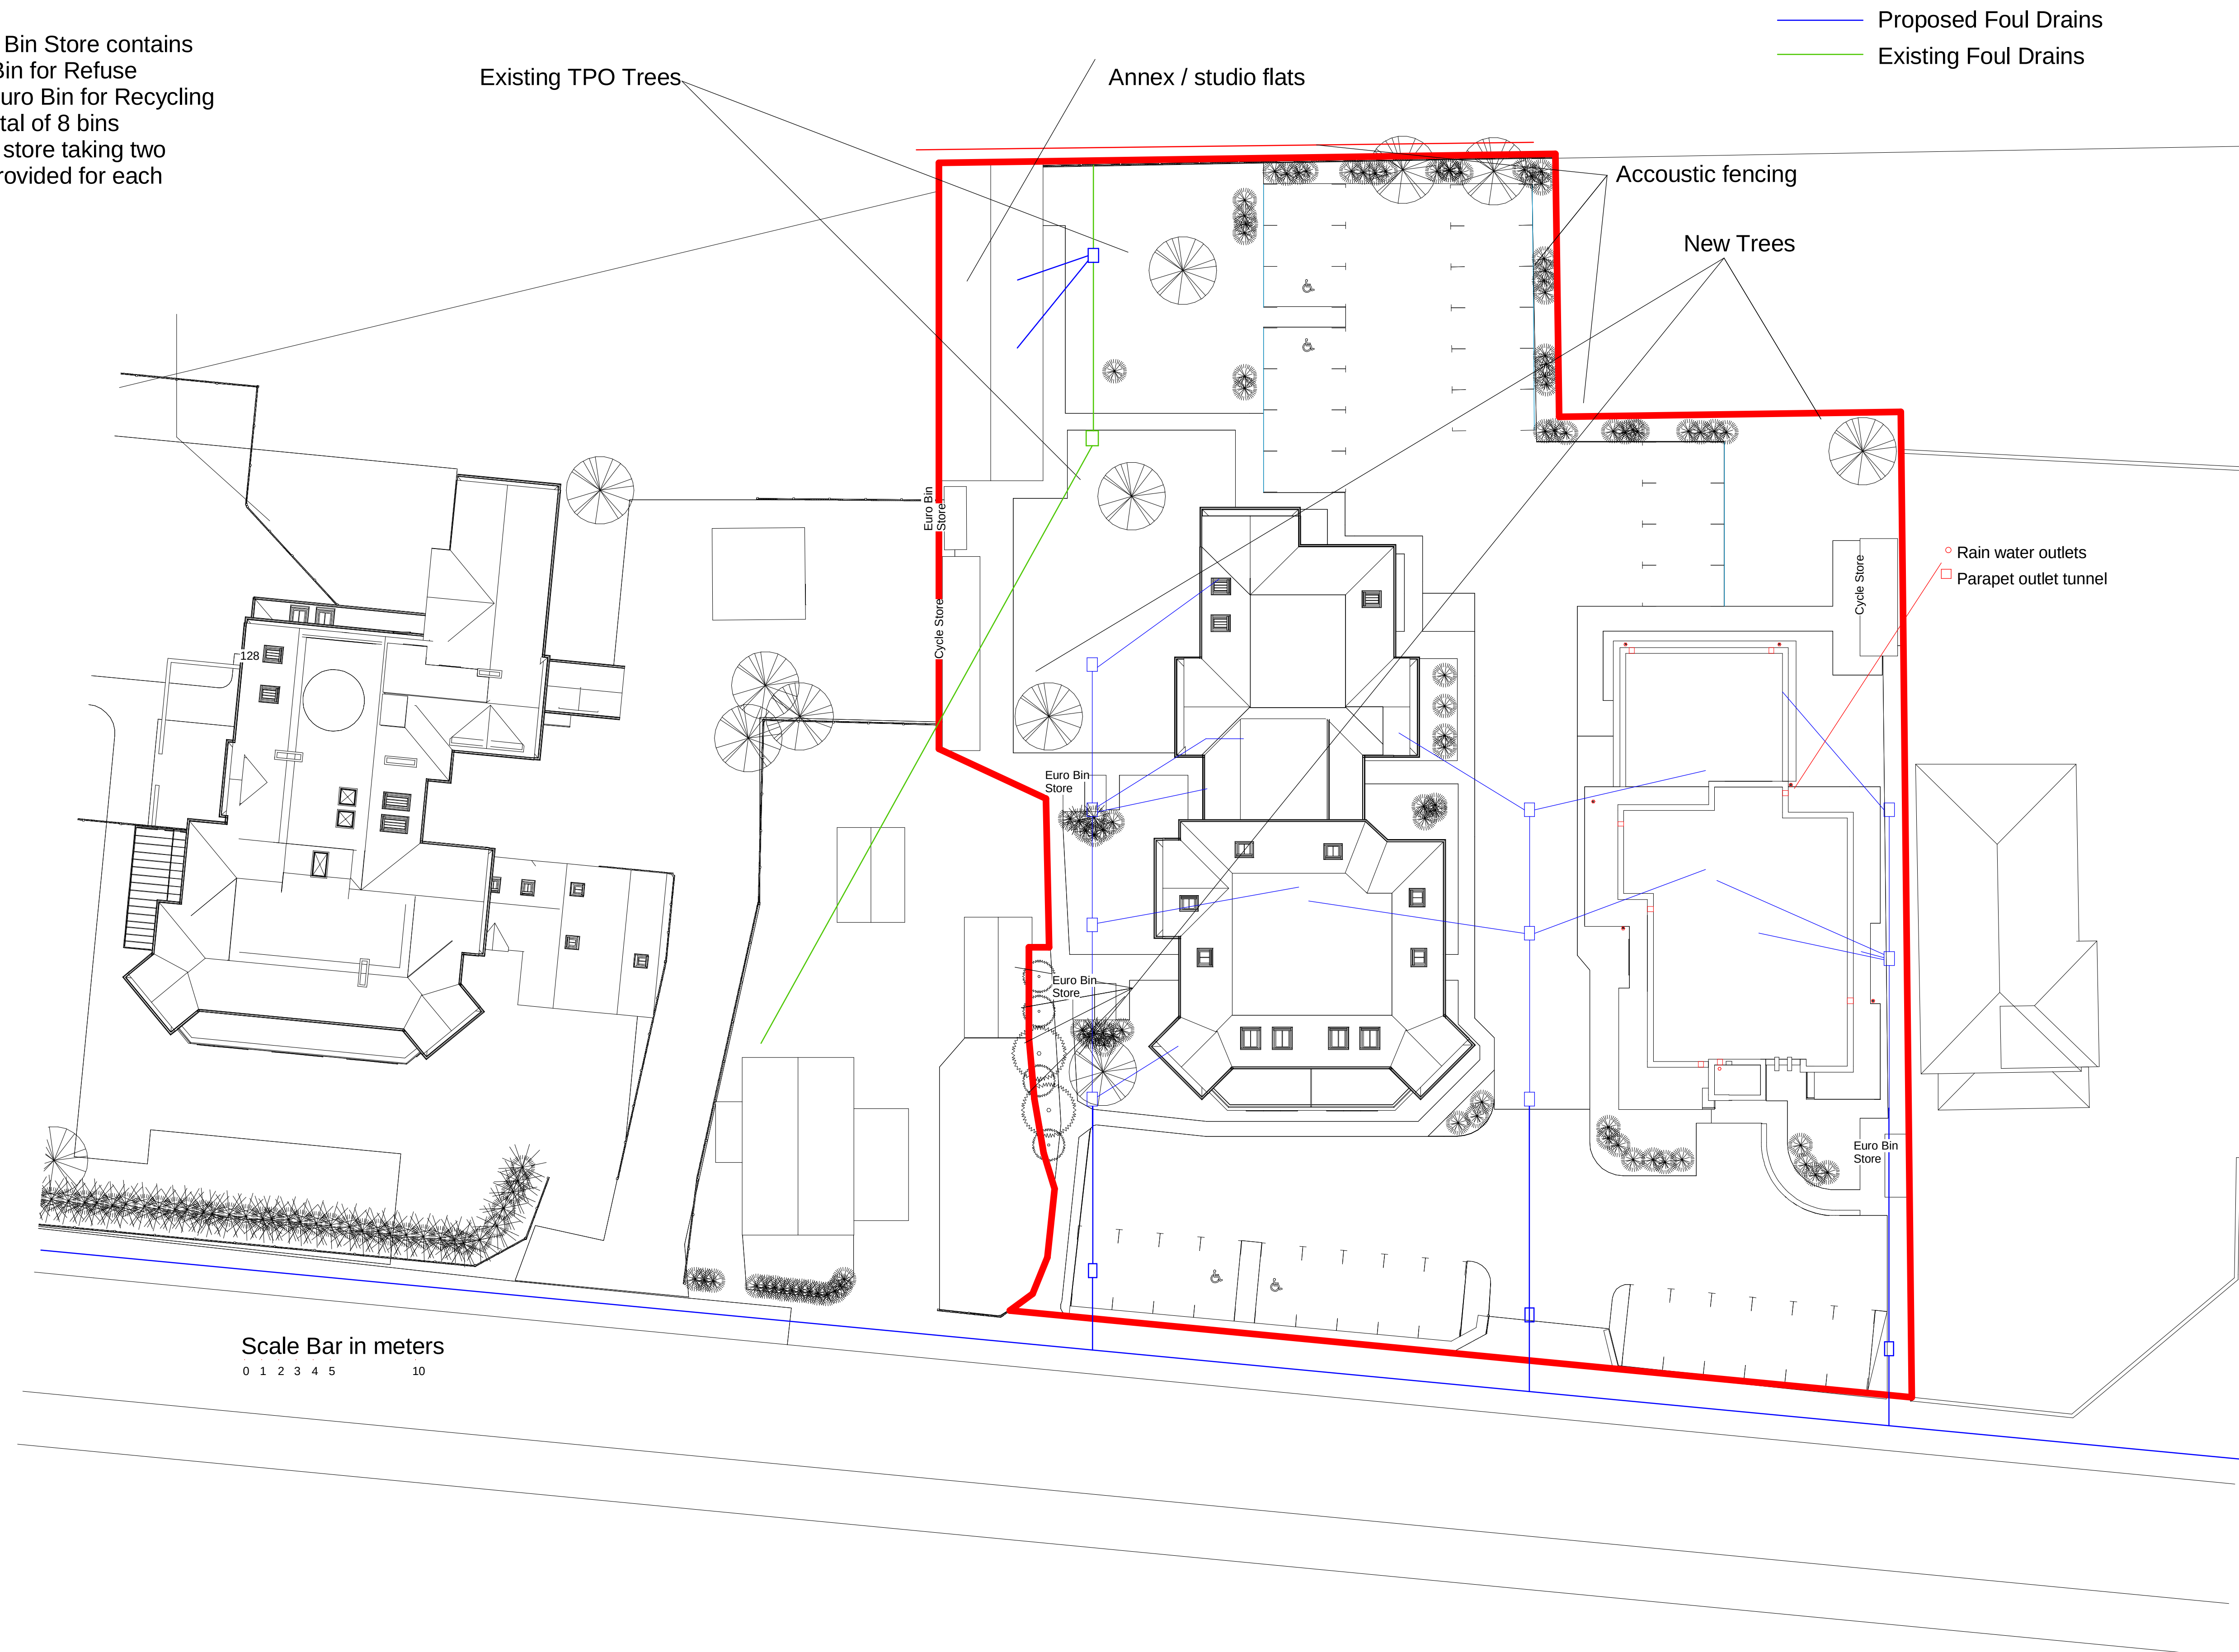

IJ Murray
Associates

www.ijma.co.uk

IJ Murray Associates Ltd
173 Havant Road
Hayling Island
Hampshire
PO11 0LF
Phone 02392469004
Mob 07779 246915
e-mail ian@ijma.co.uk

These drawings are for planning and building regulation purposes only and are not for construction. All dimensions should be checked on site before work commences

Please note
All timber frame and structural details
are for design guidance only and
should be specified by the chosen
timber frame manufacturer /
structural engineer

These Drawings are the property of IJ Murray Associates Ltd and should not be reproduced or used in any way without the permission of a Director of I J Murray Associates Ltd

[illegible]

Mr Stoneman
188 -190
Seafront H I

Proposed Site Plan

Project number	Project Number
Date	Issue Date
Drawn by	Author
Checked by	Checker
A103 V4.3	
Scale	1 : 200

Site Plan Scale 1:200 at A1