

scale 1:100




UIS of ridge beam

Top of ceiling joists


UIS of ceiling joists

DPC


PFL

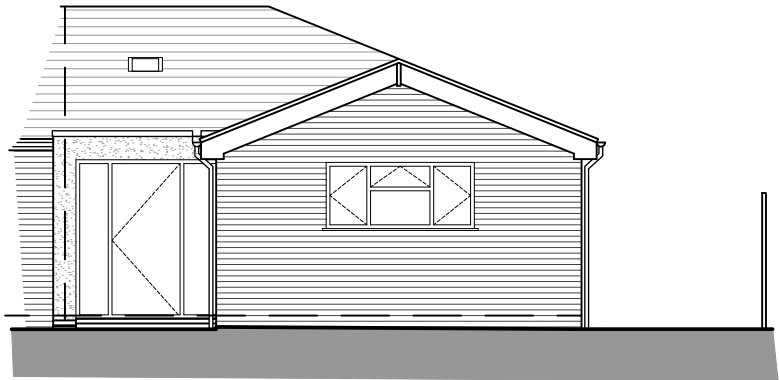


proposed front elevation 1:100

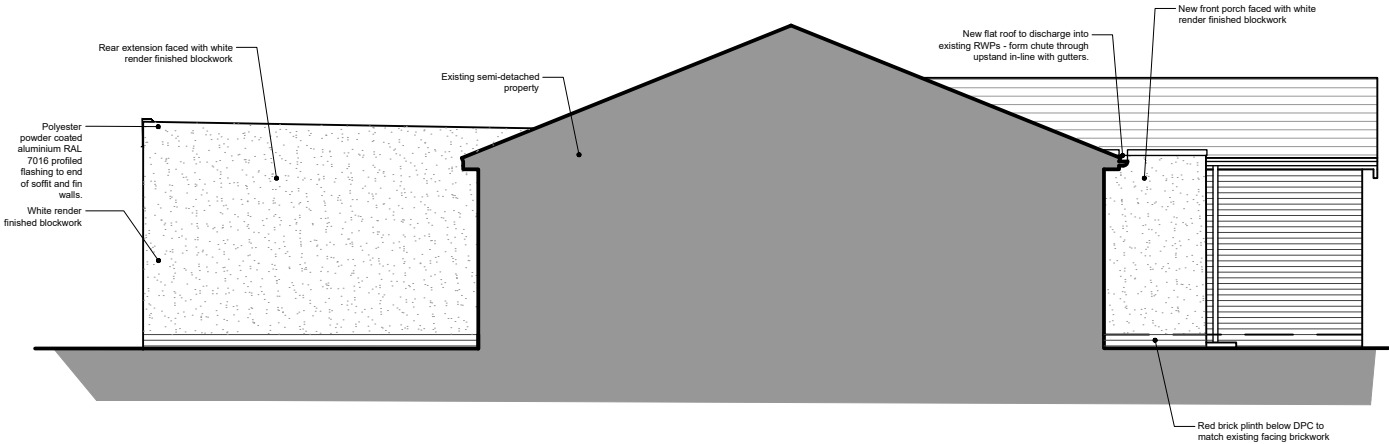

proposed north-east side elevation 1:100

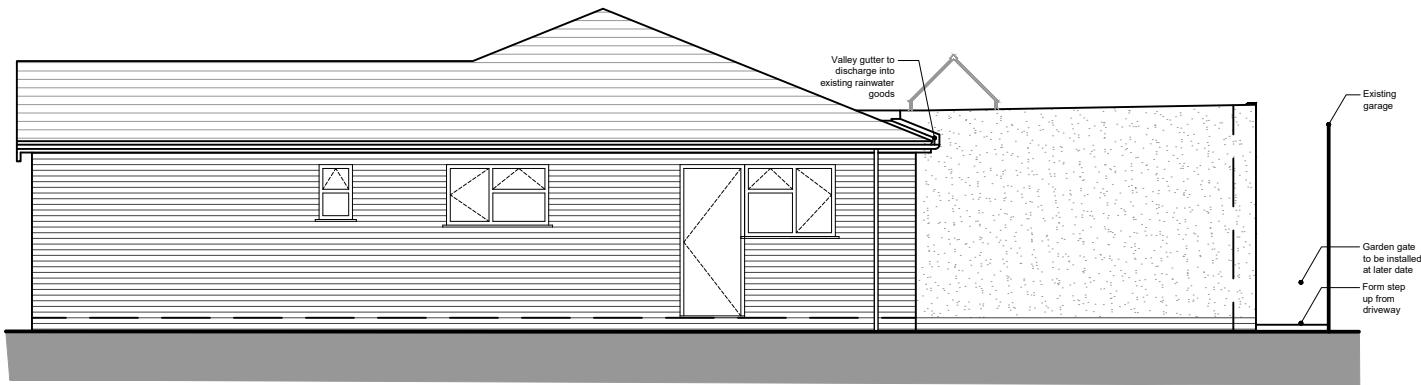

proposed south-west side elevation 1:100

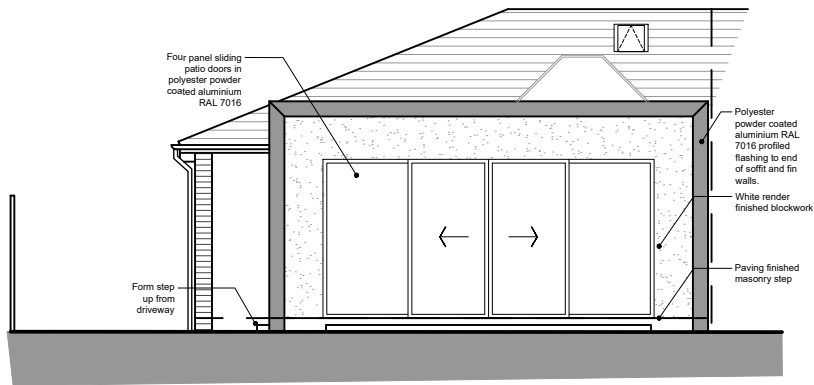

proposed rear elevation 1:100

P3	Elevation revised, existing indicated.	JAH	DJS	03.10.17
P2	North East elevation added	JAH	DJS	18.09.17
P1	Rooflight and patio doors revised	JAH	DJS	21.04.17
Rev.	Description	by	check	date

REVISIONS

Project name: Meadway, Waterloooville	Project no.: 17013	Drawing no.: P210	Revision: P3	Status: PRELIMINARY	This drawing is copyright of Cover Storey Architects LLP	Cover Storey Architects Cover Storey Architects LLPThe Studio, 18 St Georges Avenue, Havant PO9 2RX Tel. 02392 006266 info@coverstorey.co.uk www.coverstorey.co.uk
Drawing name: Proposed Elevations	Scale @ A3 1:100	Drawn by JAH	Checked by DJS	Date 13/04/17	All dimensions must be verified on site prior to construction	
					Do not scale this drawing except for planning application purposes	