


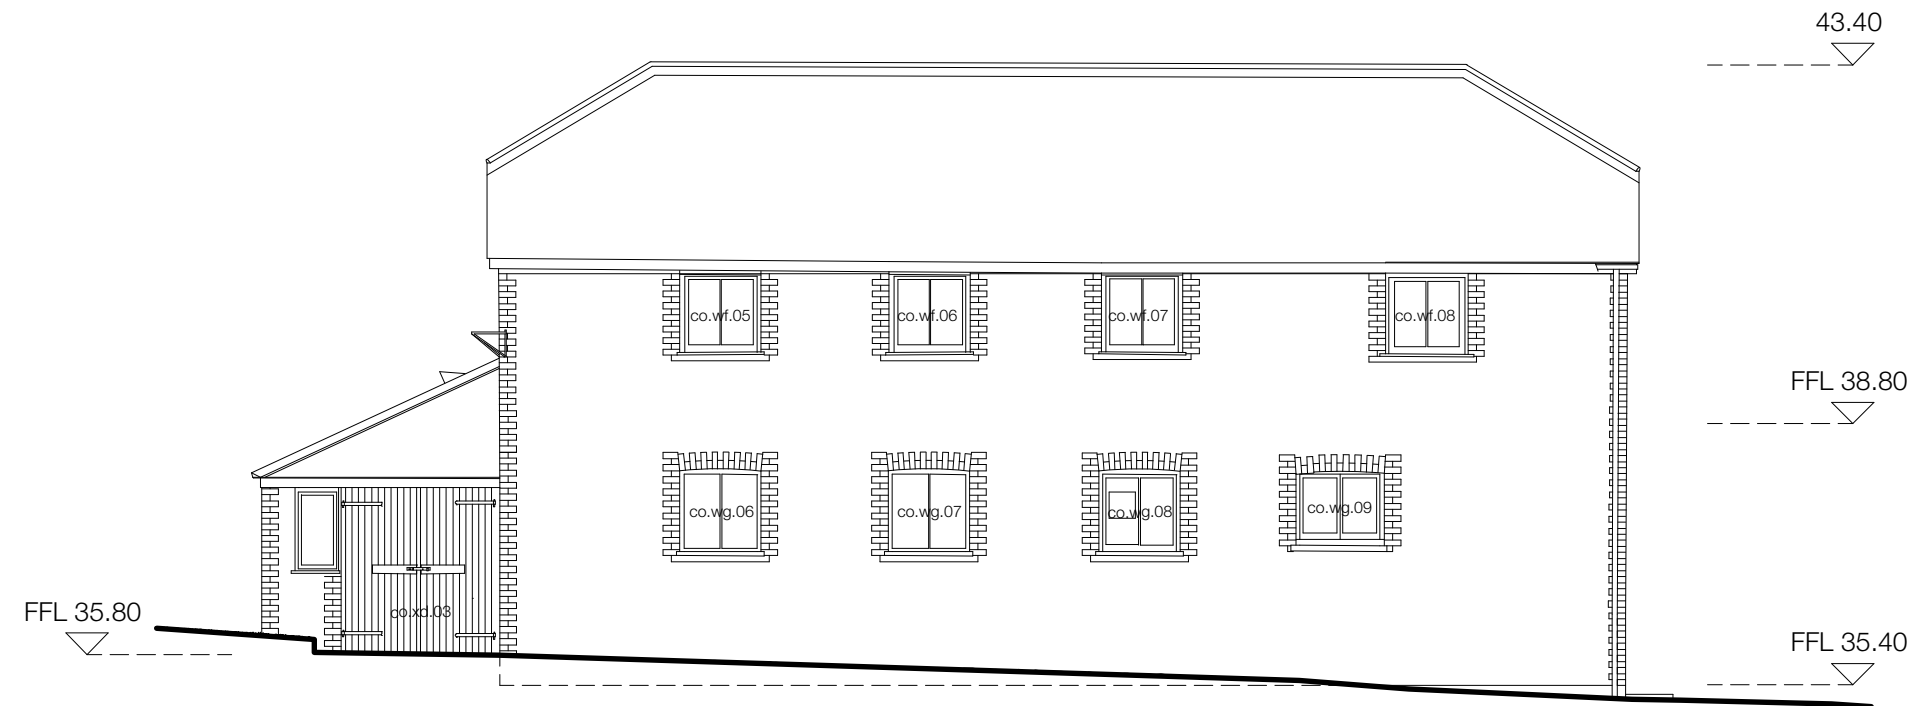

E4

Coach House - Existing East Elevation
SCALE: 1:100



E5

Coach House - Existing West Elevation
SCALE: 1:100