
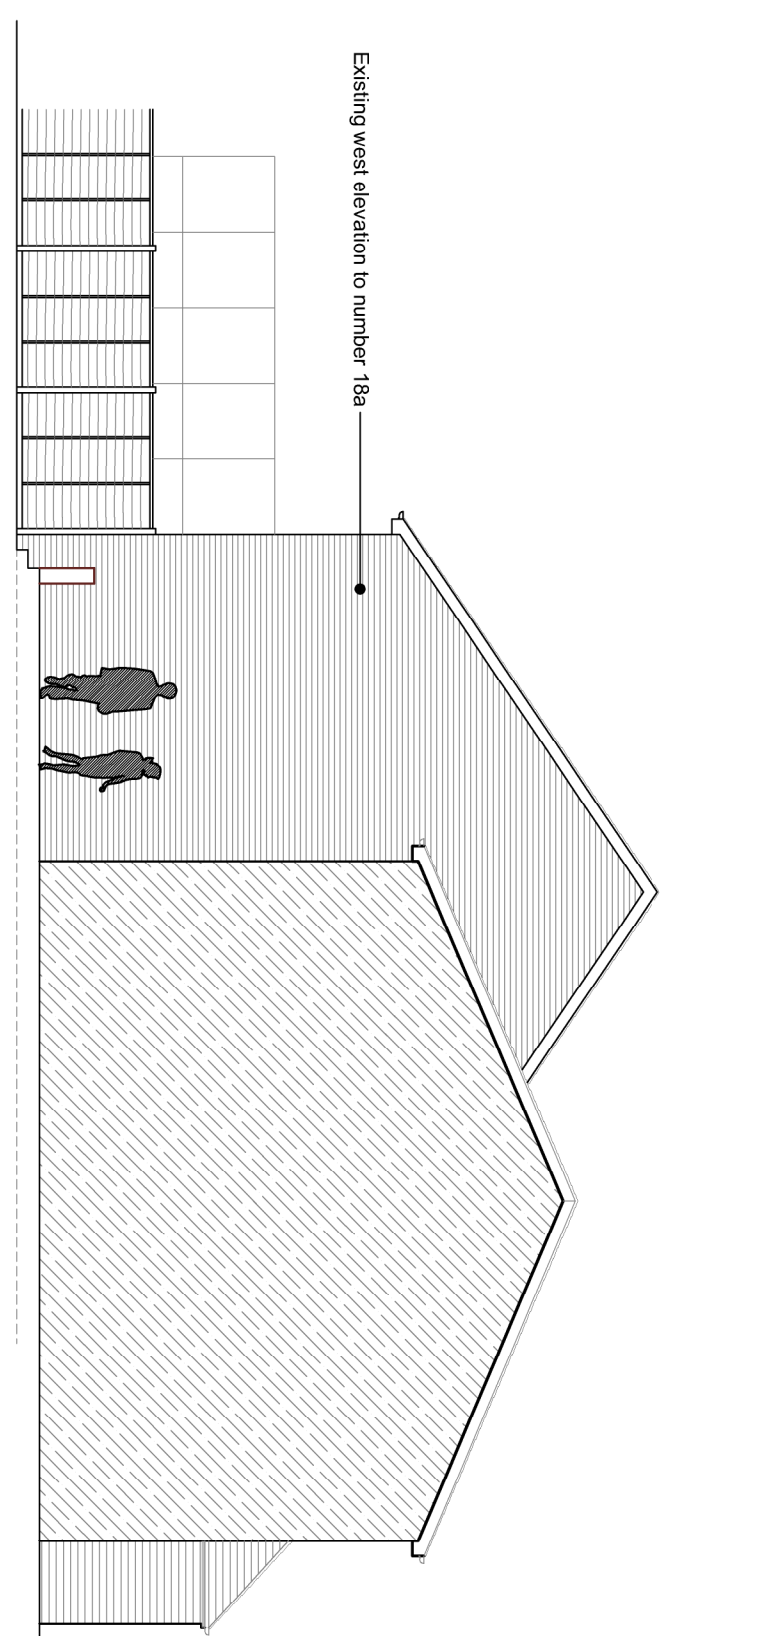
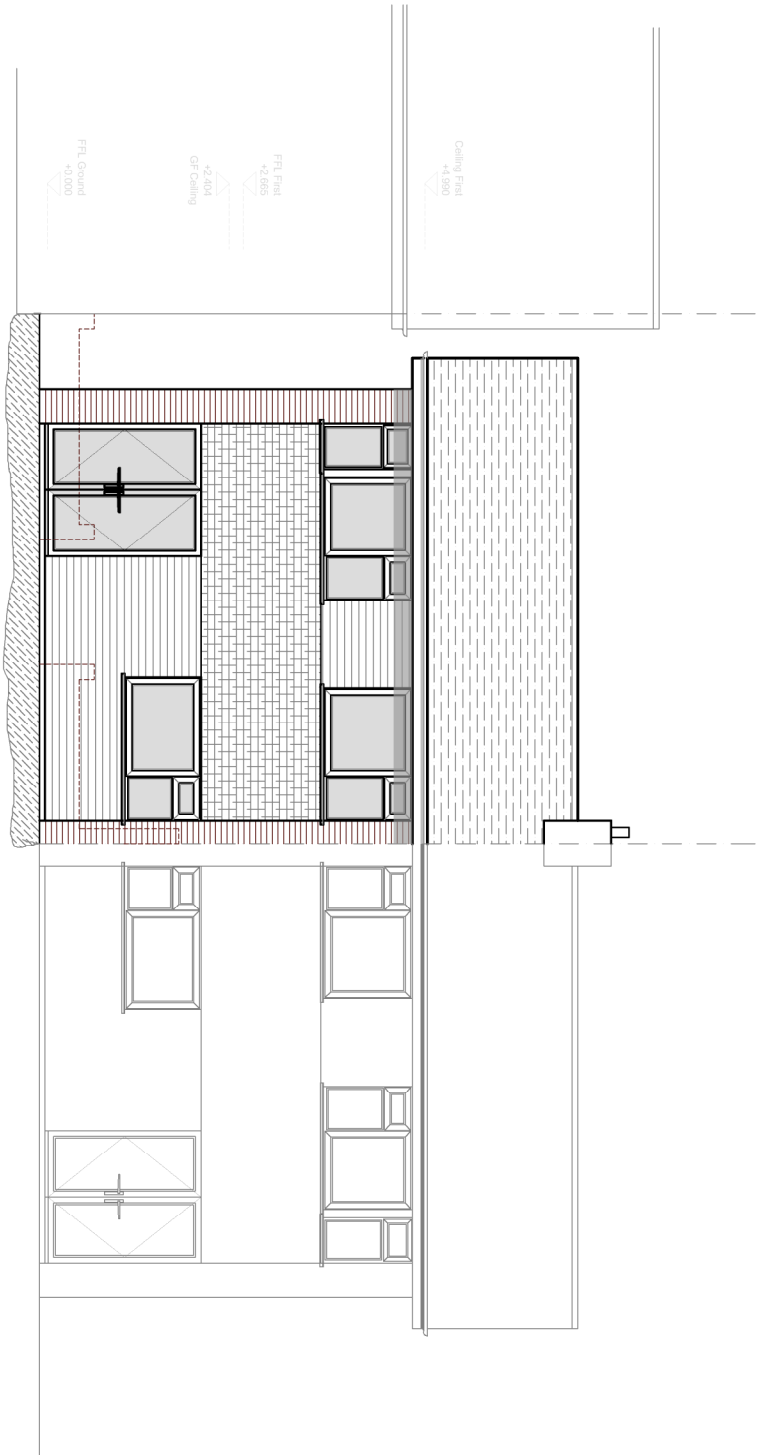
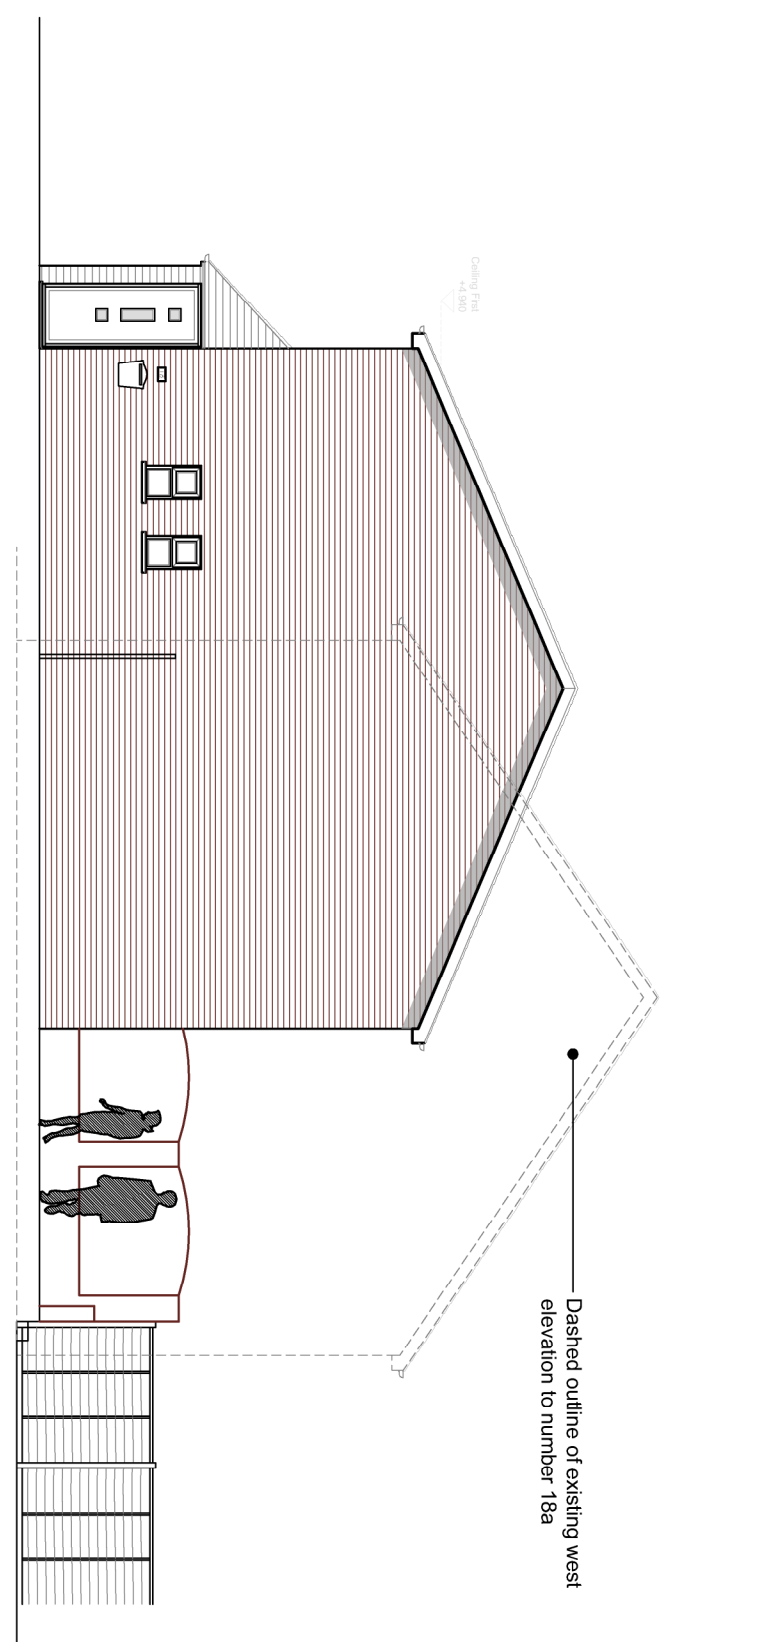
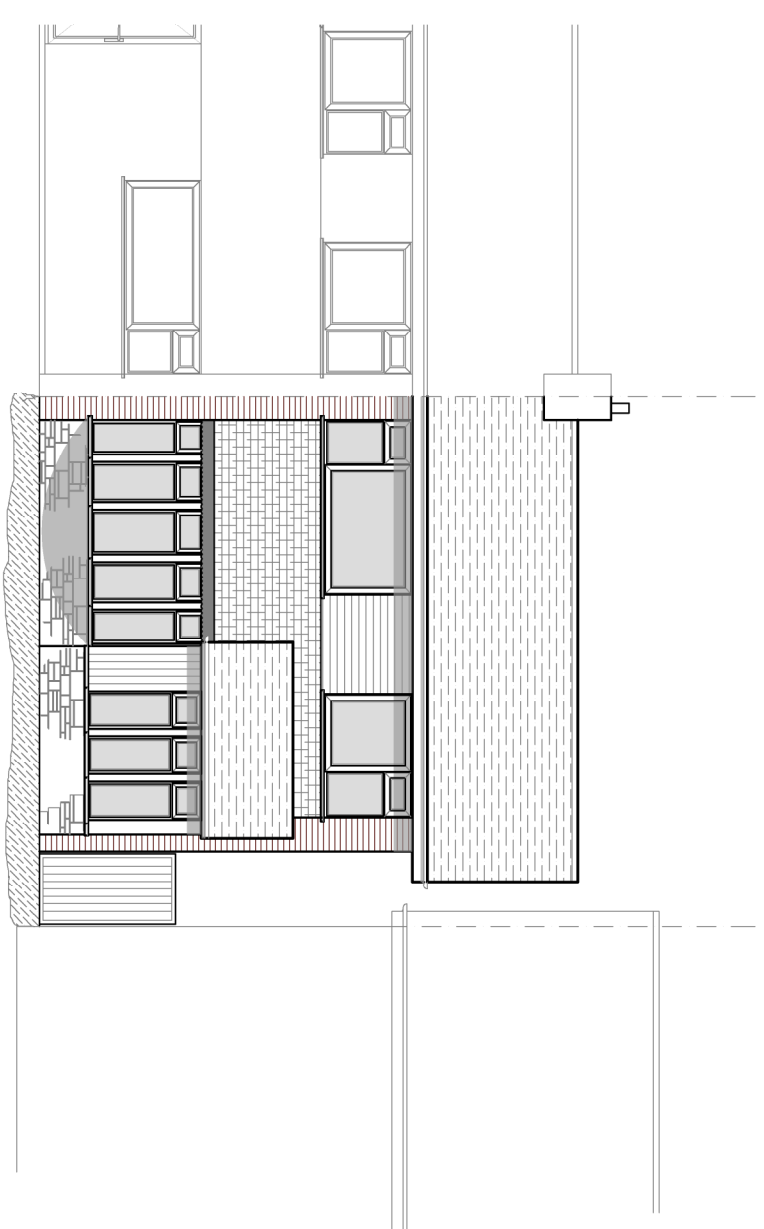
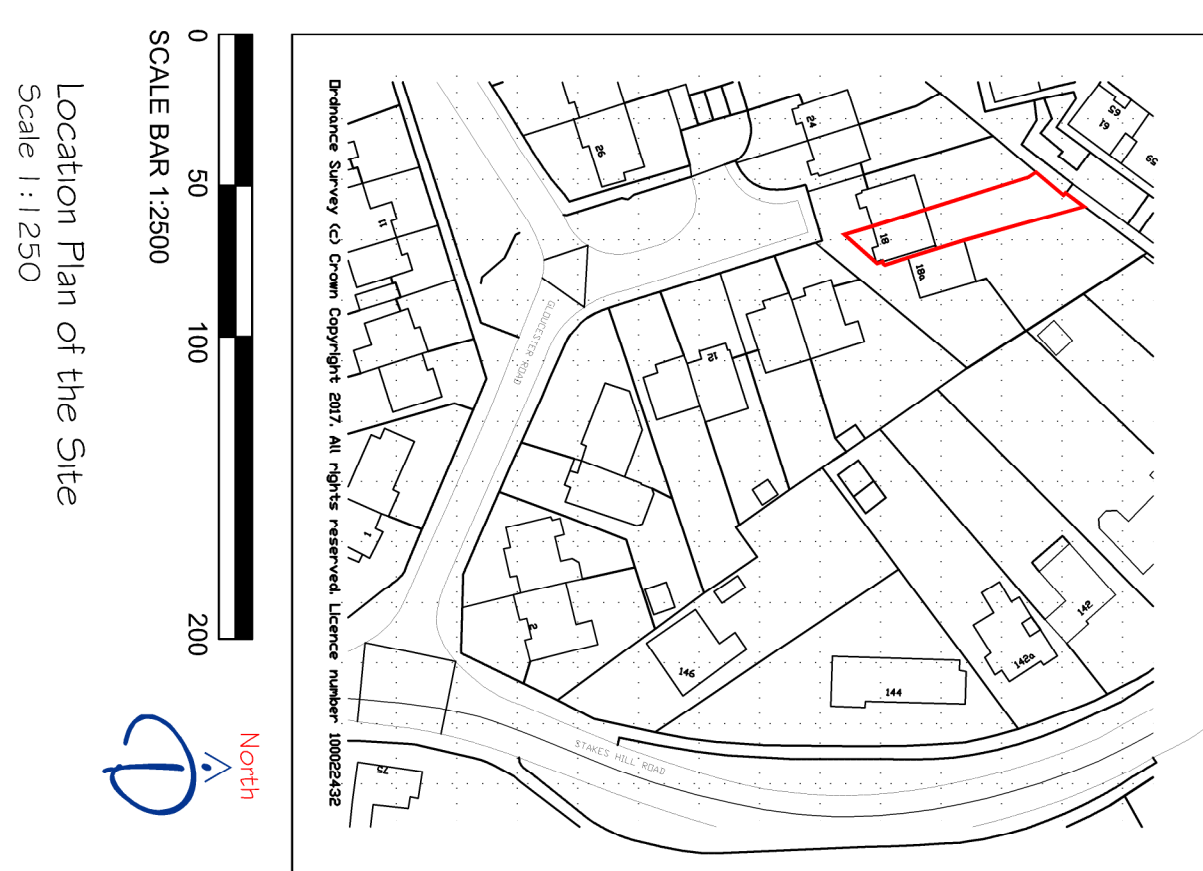
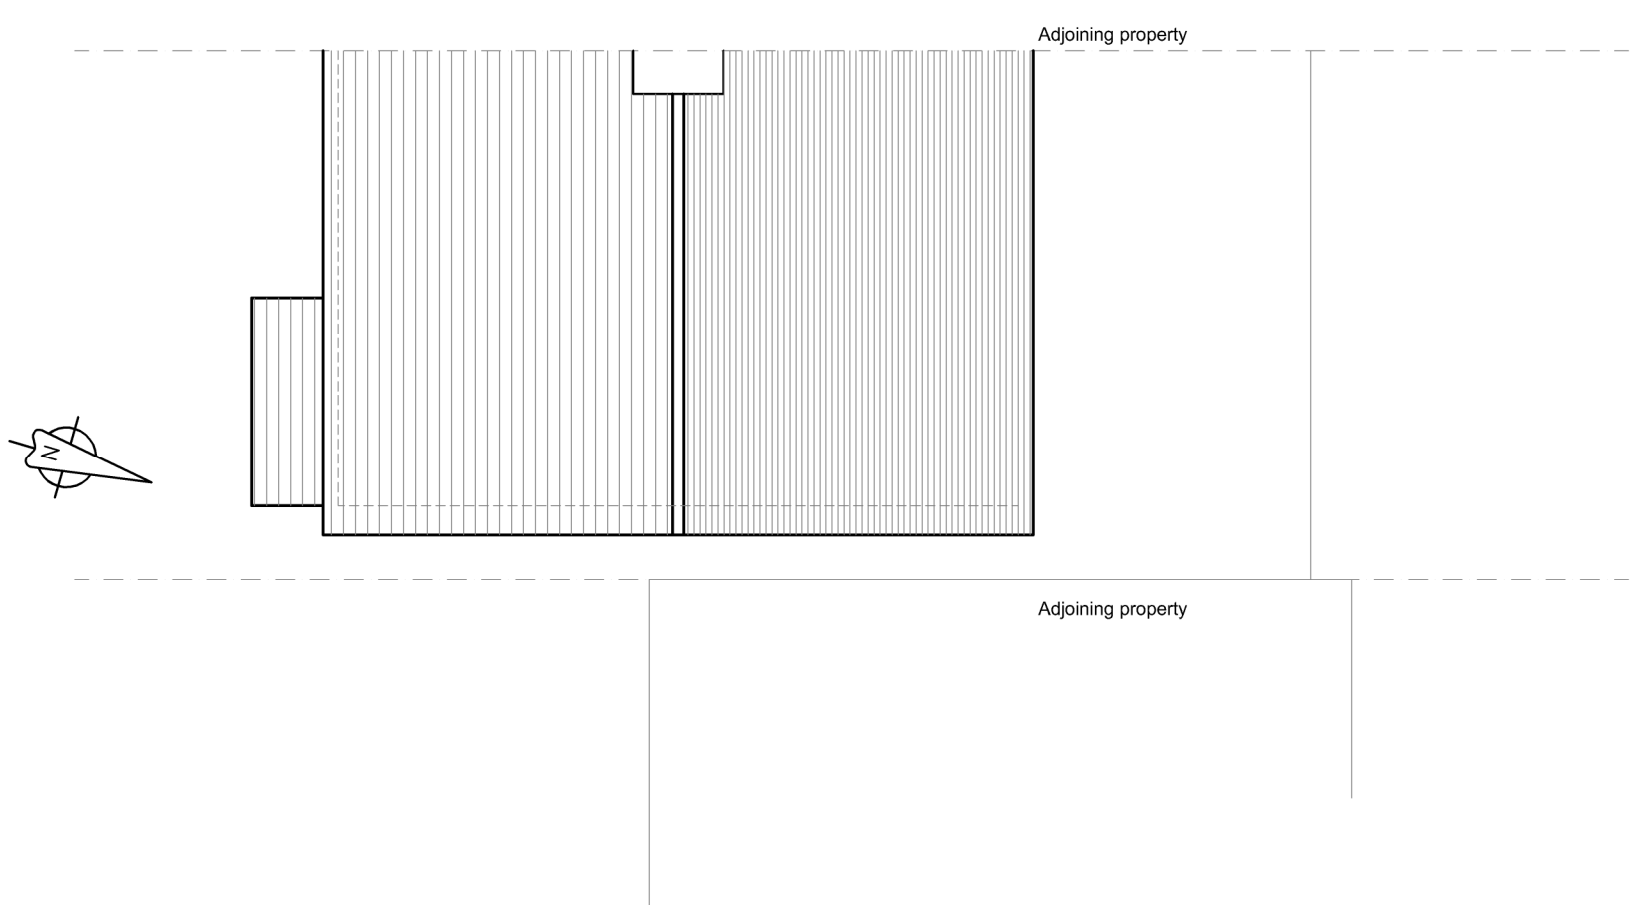
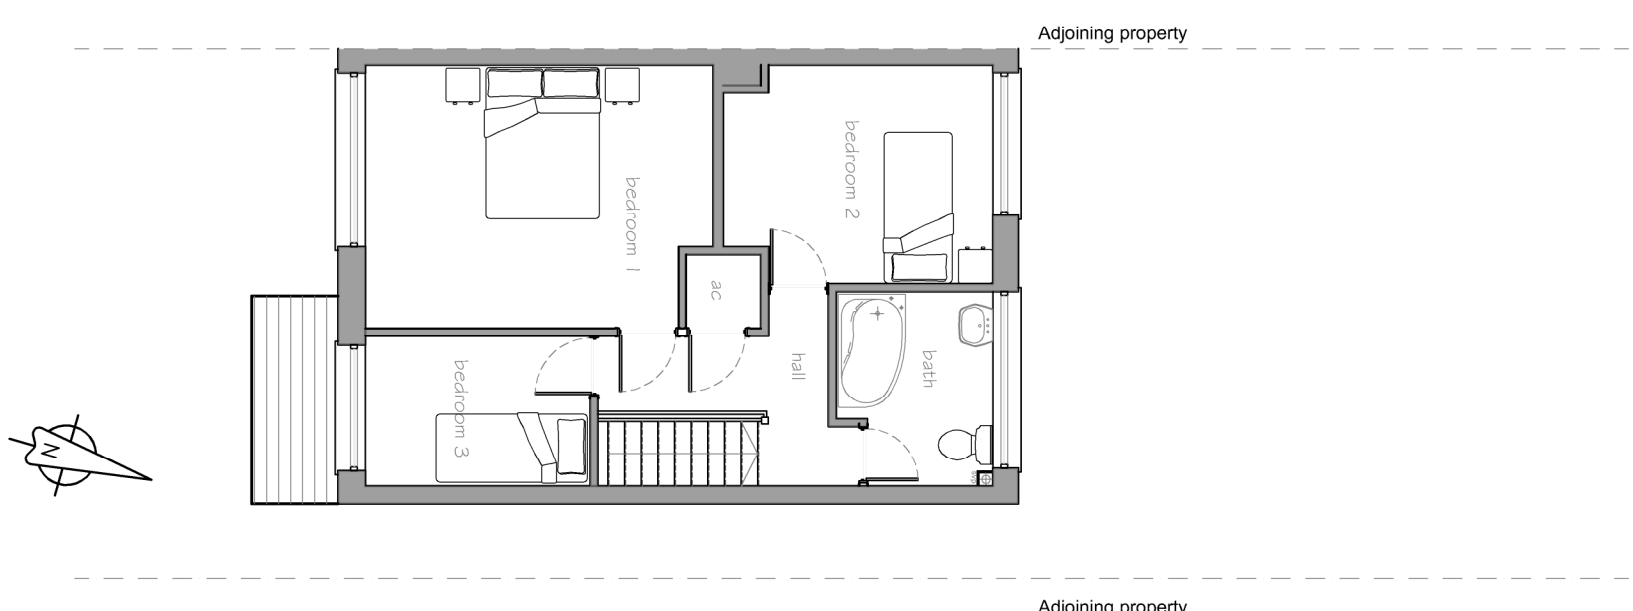


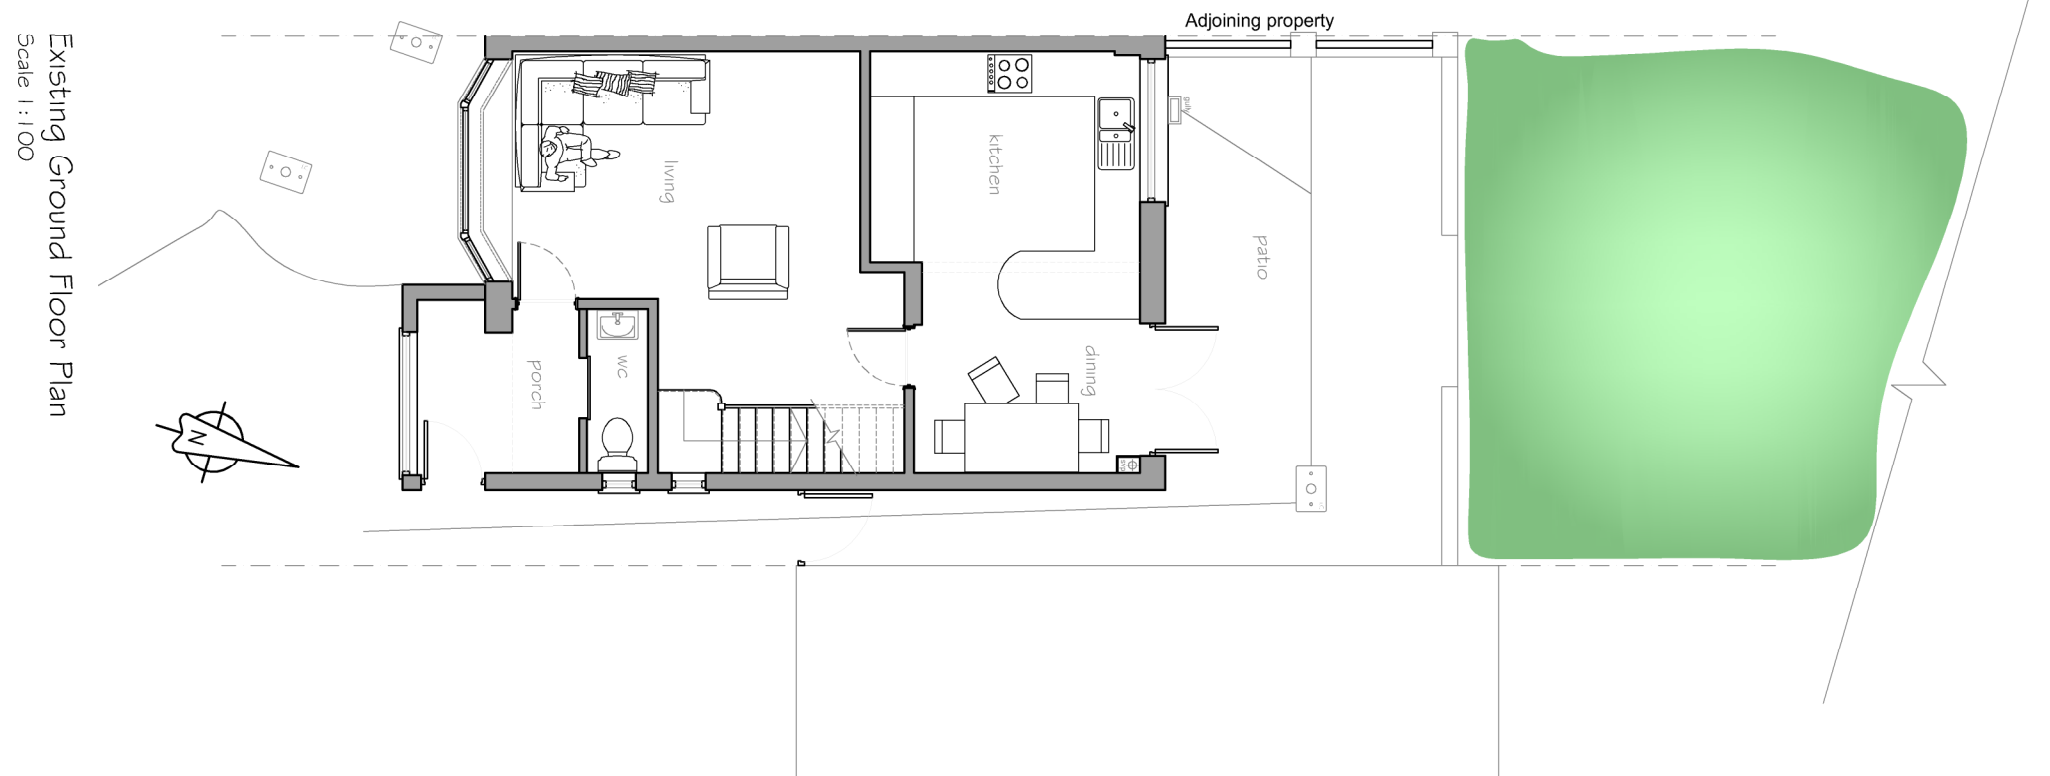

		PROJECT		TITLE	
		CLIENT		EXISTING FLOOR PLANS, ELEVATIONS, BLOCK PLAN and LOCATION PLAN	
		Mr & Mrs Bellamy 18 Gloucester Road Watlington PO7 7BJ			
		PROJECT		Alterations to 18 Gloucester Road	
		DRAWING NO.		17.223.100	
		DATE		17 JULY 2017	
		BY		MD	
		CHECKED		MD	
		APPROVED		MD	
		SCALE		1:100, 200, 1250 @ A1	
		DRAWN BY		MD	
		DRAWING NO.		17.223.100	
		DATE		17 JULY 2017	
		BY		MD	
		CHECKED		MD	
		APPROVED		MD	
		SCALE		1:100, 200, 1250 @ A1	
		DRAWN BY		MD	
