
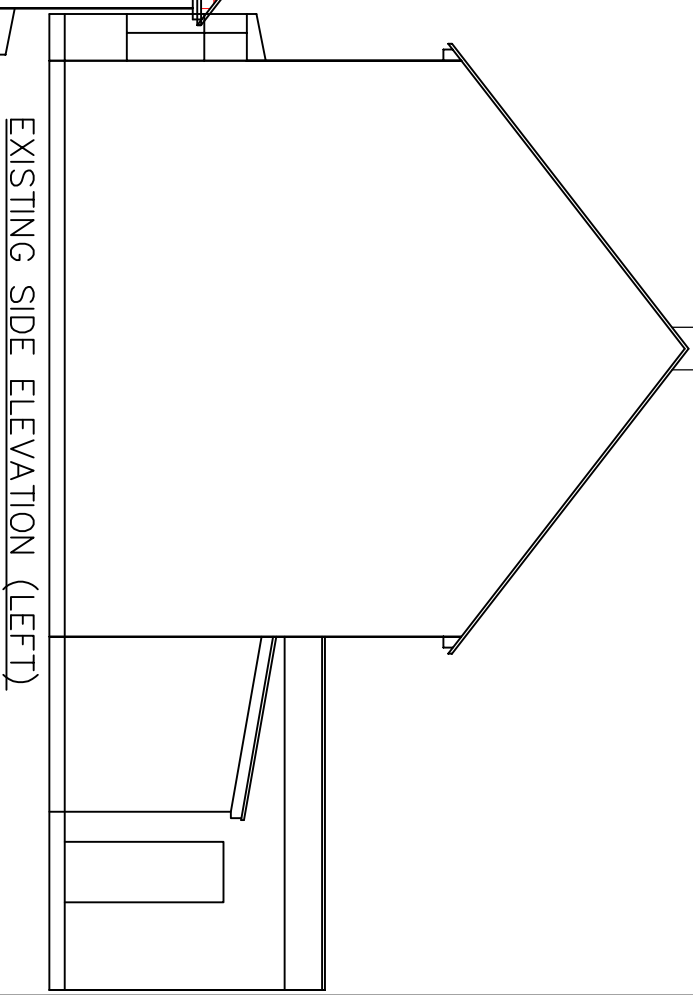
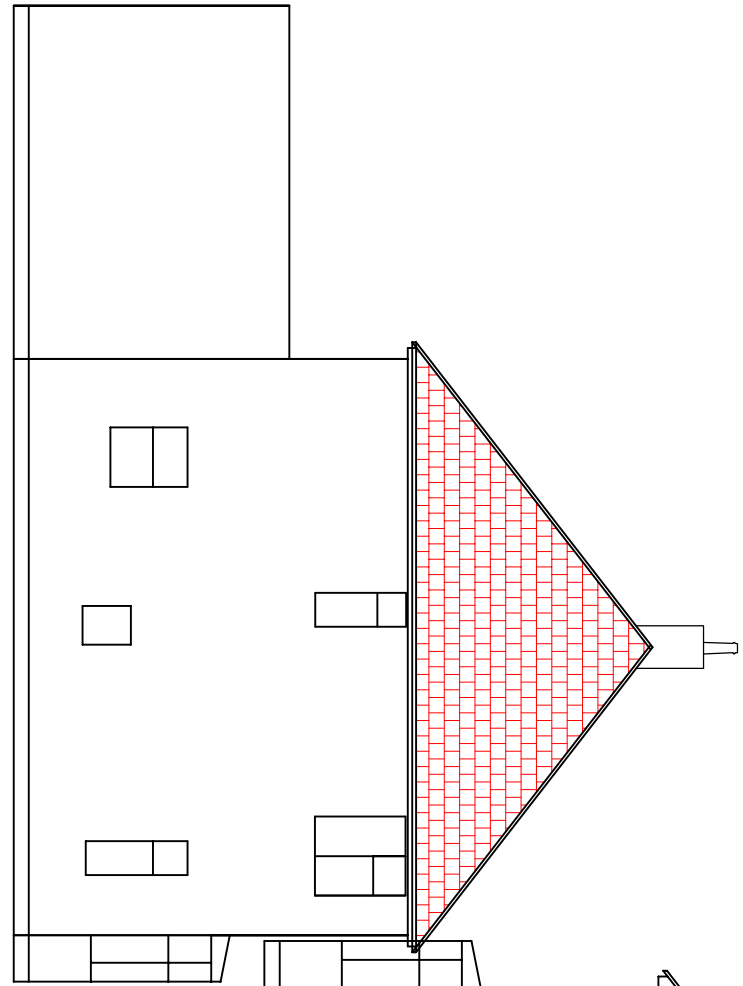
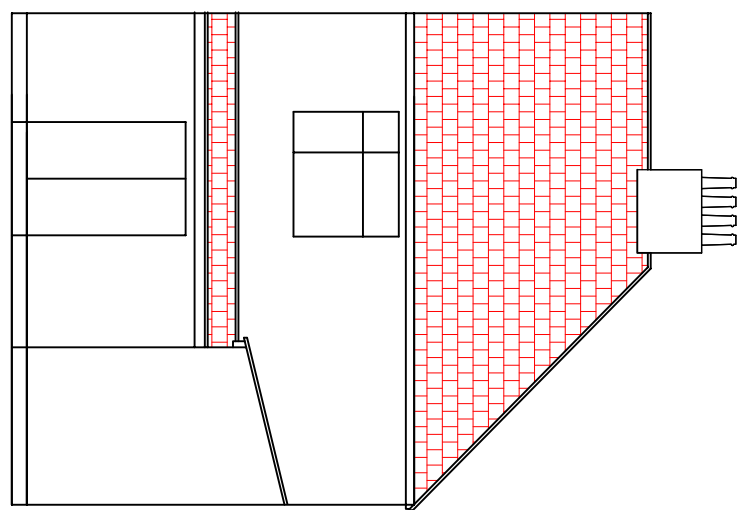
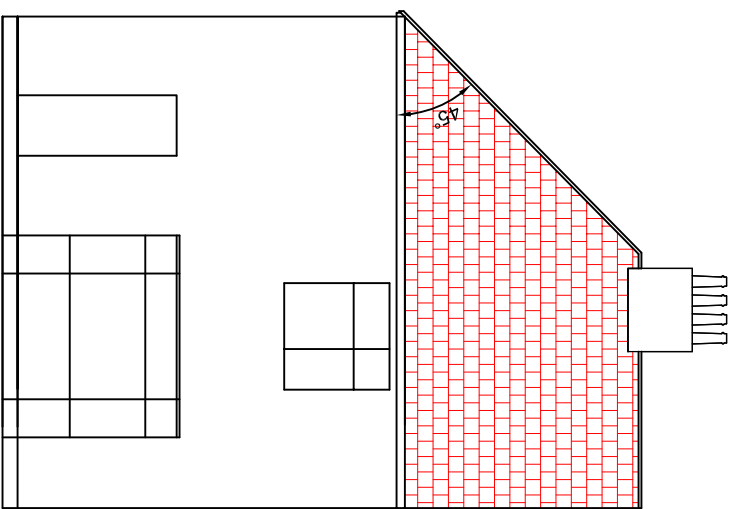


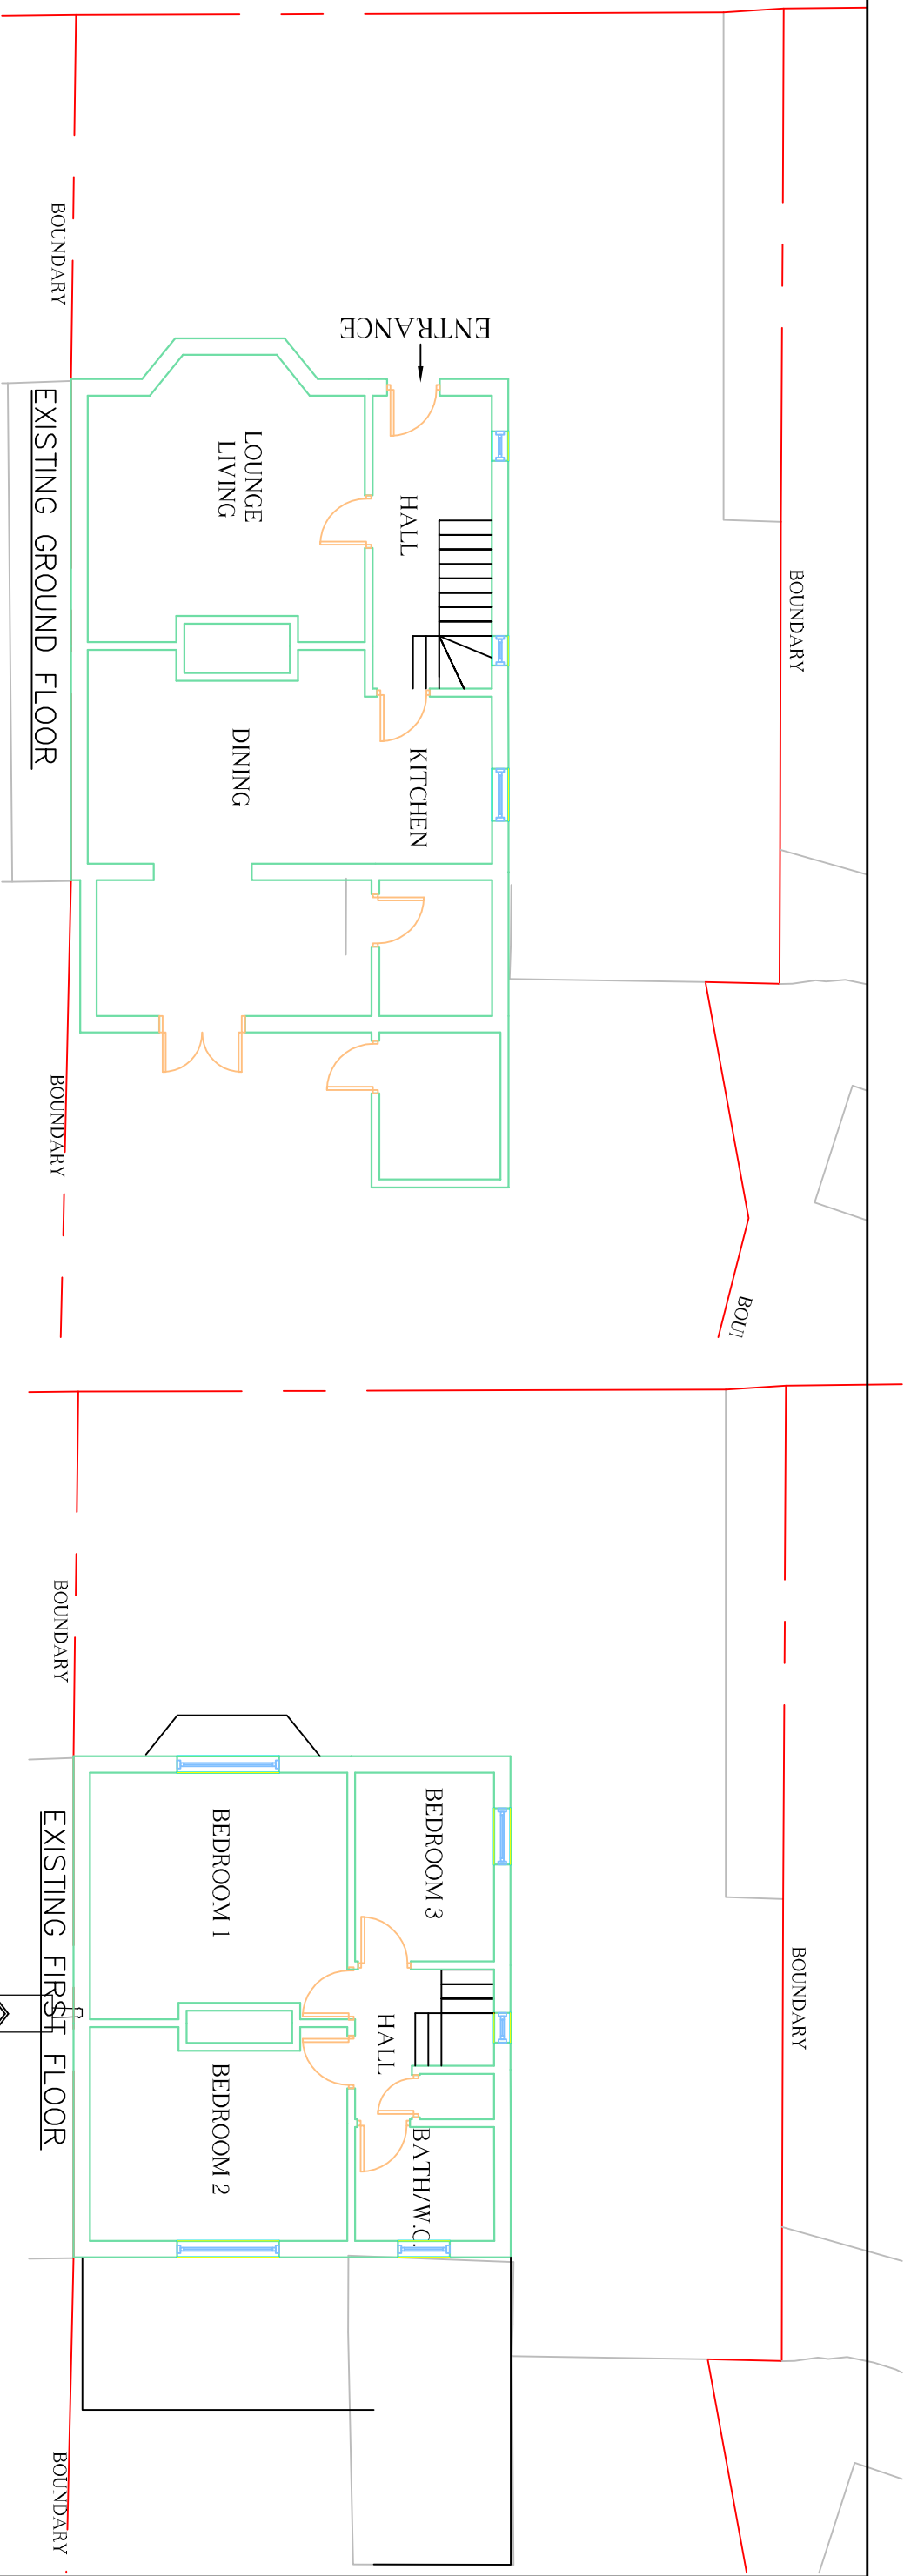

Rev.	Date.	Description	DWN.	CHK.
		j e architectural design ltd		
		Architectural & Structural Designers		
		1 Lytton Close		
		Northolt Village, Northolt		
		Middlesex UB5 5BU		
		T: 020 8845 0795, M: 07930 557913, e:angelo9@aol.com		
Job Title:				
185 Victoria Road, Emsworth PO10 7LY				
Drawing Title:				
Existing Ground & First Floor & Front, Side & Rear Elevation				
Designed by:			Date:	
Angelo E			Aug. 2017	
Client:			Scale:	
			1:100@A3	
Drawing No:			Rev:	
3071/AM/01			A	