

| REV. | AMENDMENT                  | BY  | DATE     |
|------|----------------------------|-----|----------|
| a    | Window arrangement changed | ace | 16.02.18 |




SOUTH ELEVATION




EAST ELEVATION



WEST ELEVATION

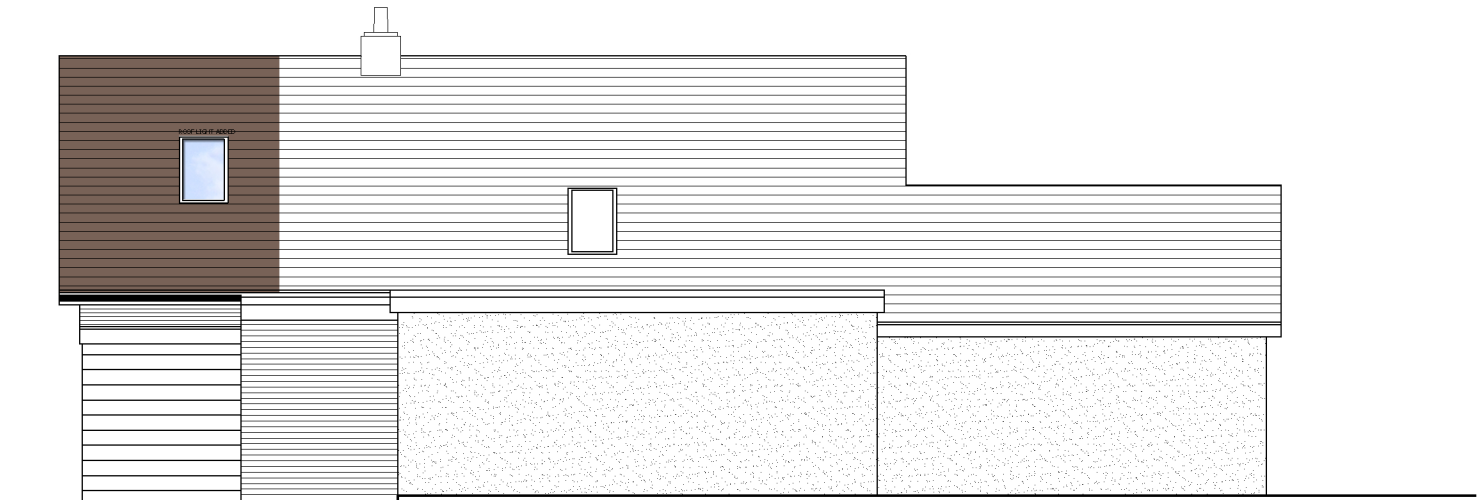

NORTH ELEVATION

 

|         |                                 |        |          |          |          |
|---------|---------------------------------|--------|----------|----------|----------|
| Project | 76 WARBLINGTON ROAD<br>EMSWORTH | Date   | JAN 18   | Drawn by | ACE      |
|         |                                 | Scales | 1:100@A3 | Status   | PLANNING |
| Drawing | PROPOSED ELEVATIONS             | Job No | EA 04    | Dwg No   | PL-06    |
|         |                                 |        |          | Revision | a        |