





Produced 03.08.2007 from the Ordnance Survey National Grid data. Ordnance Survey is a registered trademark of Ordnance Survey, the national mapping agency of Great Britain.
Reproduction in whole or part is prohibited without the prior permission of Ordnance Survey.
Ordnance Survey and the OS Symbol are registered trademarks and OS Sitemap is a trademark of Ordnance Survey, the national mapping agency of Great Britain.
The representation of a road, track or path is no evidence of a right of way.
The representation of features as lines is no evidence of a property boundary.

0 20 40 Metres
Scale 1:1250
Supplied by: Outlet User
Serial number: 00524800
Centre coordinates: 487786 107303
Further information can be found on the OS Sitemap website at:
www.ordnancesurvey.co.uk


1/1250

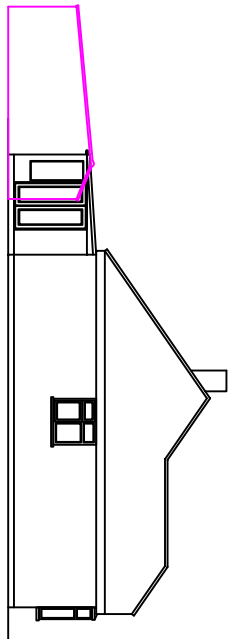

East Elevation

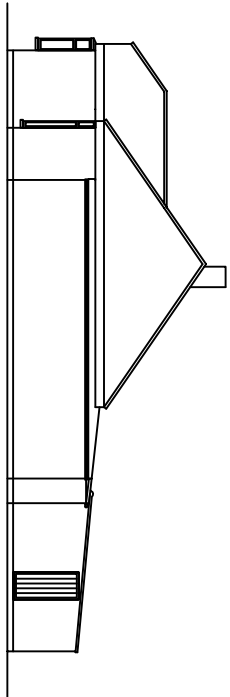


West Elevation

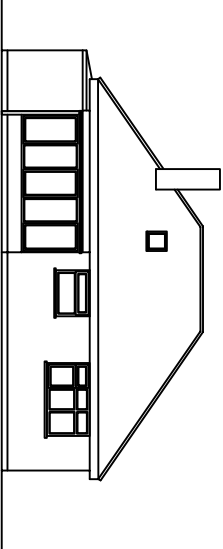


South Elevation

1/200

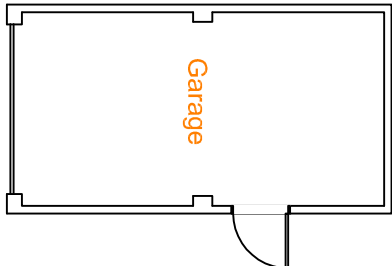

Garage

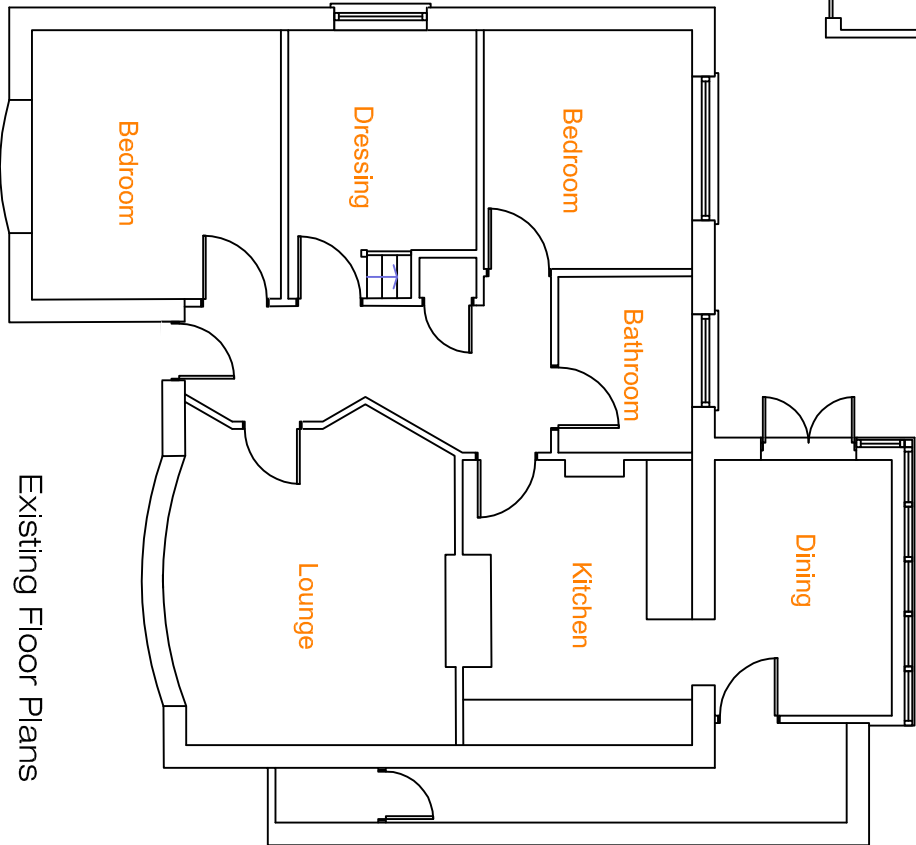

Existing Floor Plans

1/100

REVISION:

Drawing Title :

Proposed Extension

Project :

Mr & Mrs T Hall
40 Privett Road
Widley

Drawn By: CRF
Date: 10/04/18
SHEET SIZE: A2
Approved By: Date:

Drawing No.: CFA
Revision: FULL | BS
Scale: 1/100

Chris Flint Associates Ltd

CHARTERED SURVEYORS - PROJECT MANAGERS
DEVELOPMENT CONSULTANTS

2 Emerald Close Waterlooville Hants PO7 8NZ
tel: 023 92 432484 fax: 023 92 355554
Email: chrisflintassociates@gmail.com