



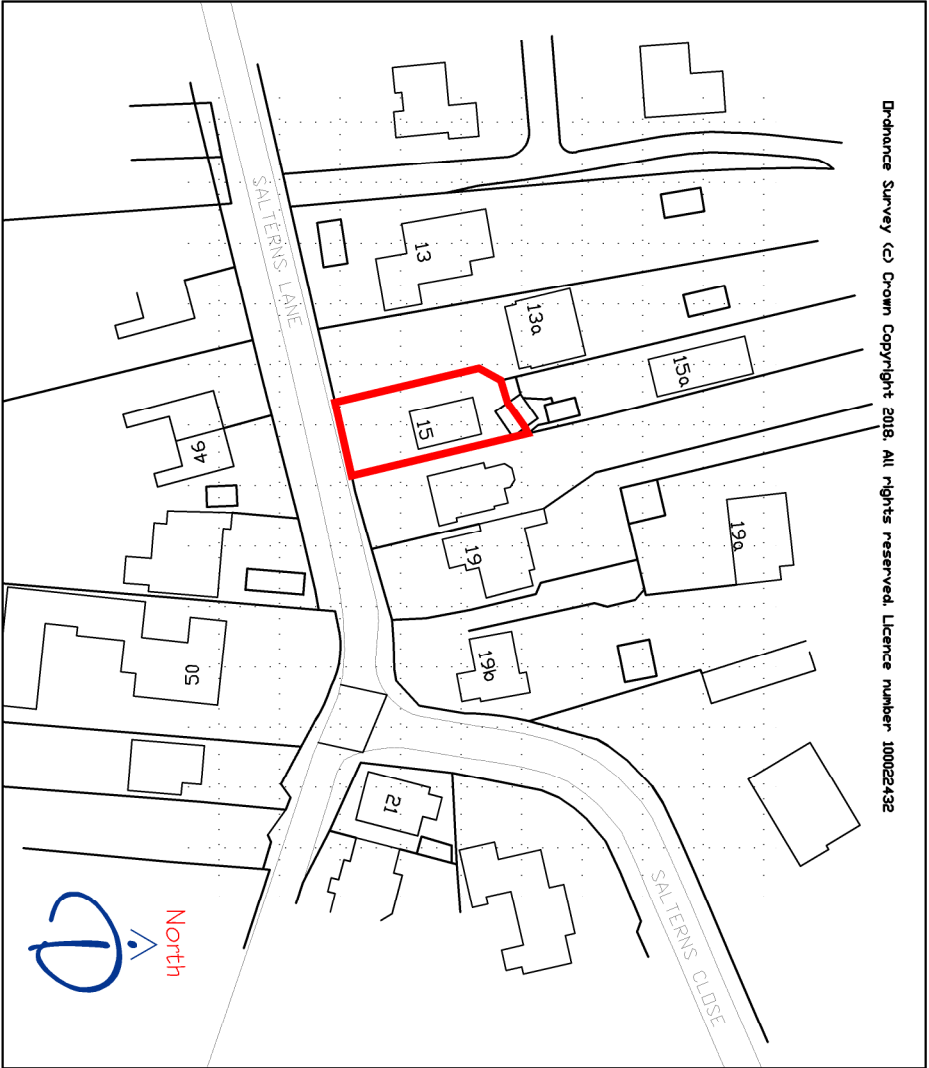


Existing Location Plan
Scale 1:1250

Wayleave for access to 15a

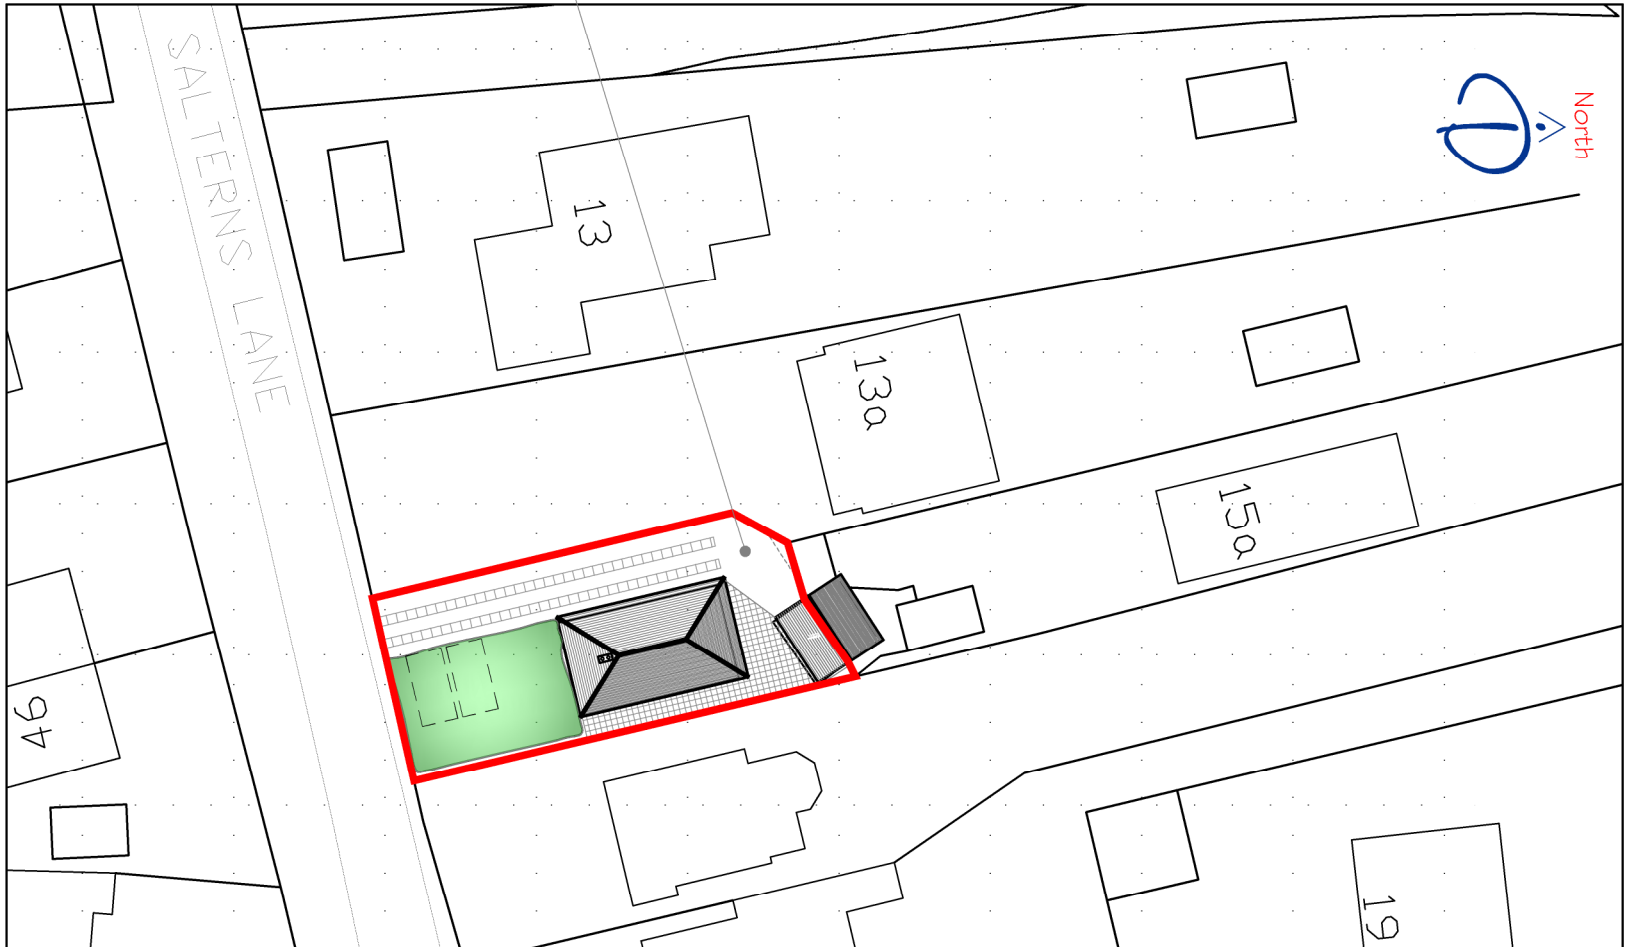

Existing Block Plan
Scale 1:500

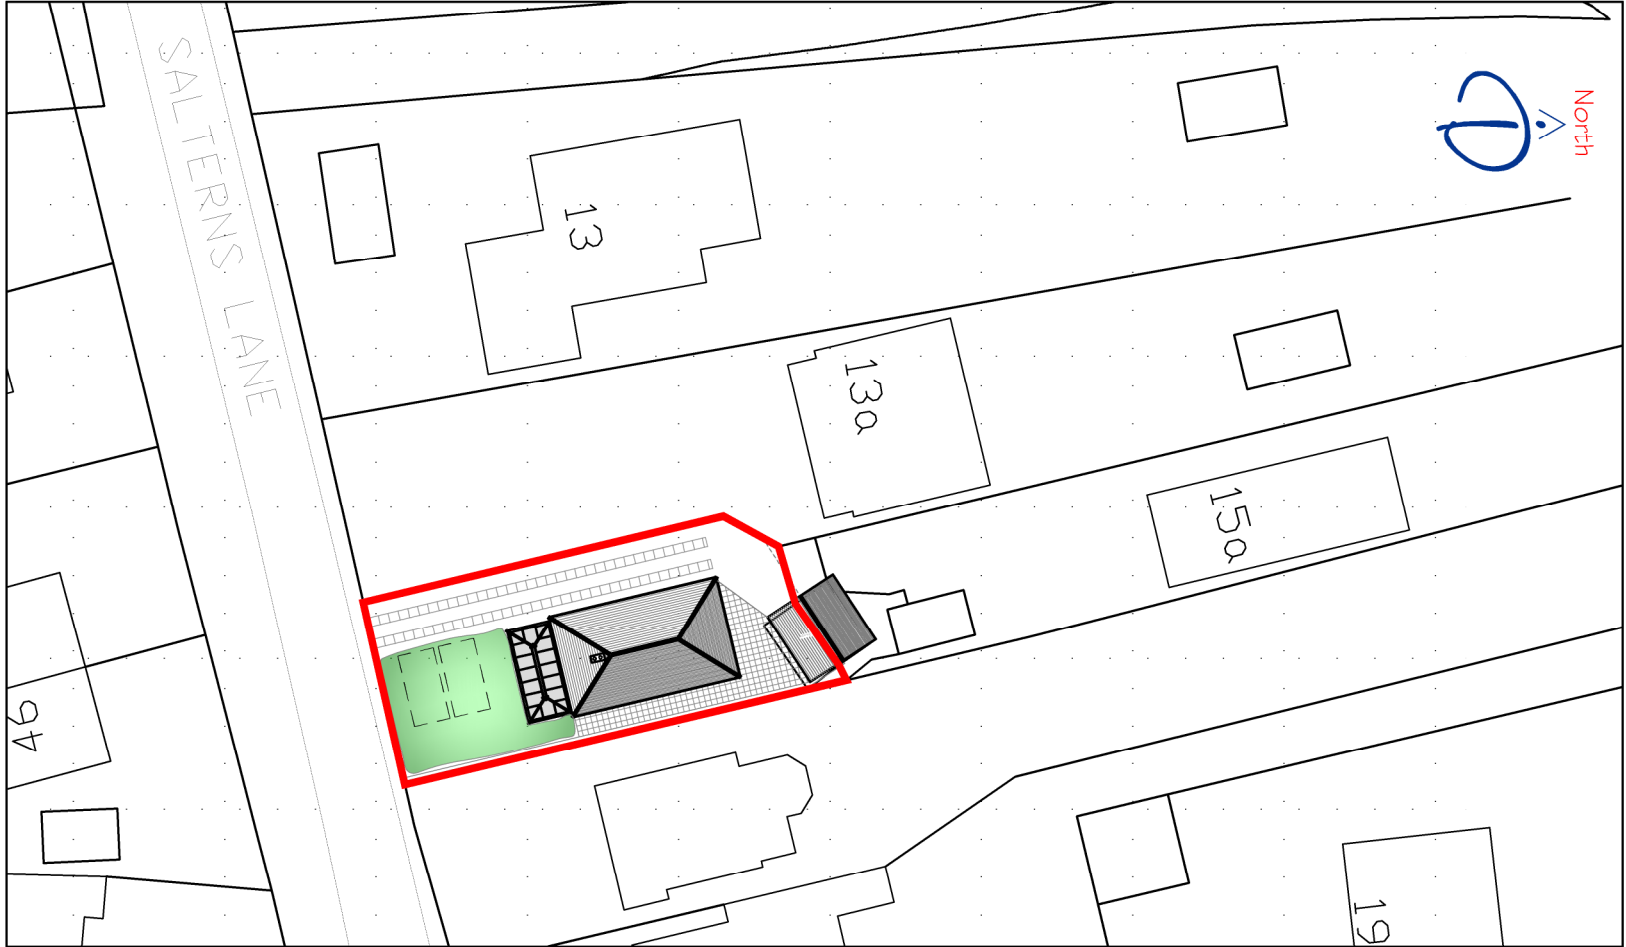

Proposed Block Plan
Scale 1:500

		CLIENT		PROJECT		TITLE			
		Mr & Mrs Downey		Proposed new conservatory to the front elevation of; 15 Salterns Lane, Hayling Island, Hants, PO11 9PH		Existing and Proposed Block and Locations Plans			
</									