


No.	Description	Date



EAST ELEVATION (FRONT)



WEST ELEVATION (STREET)

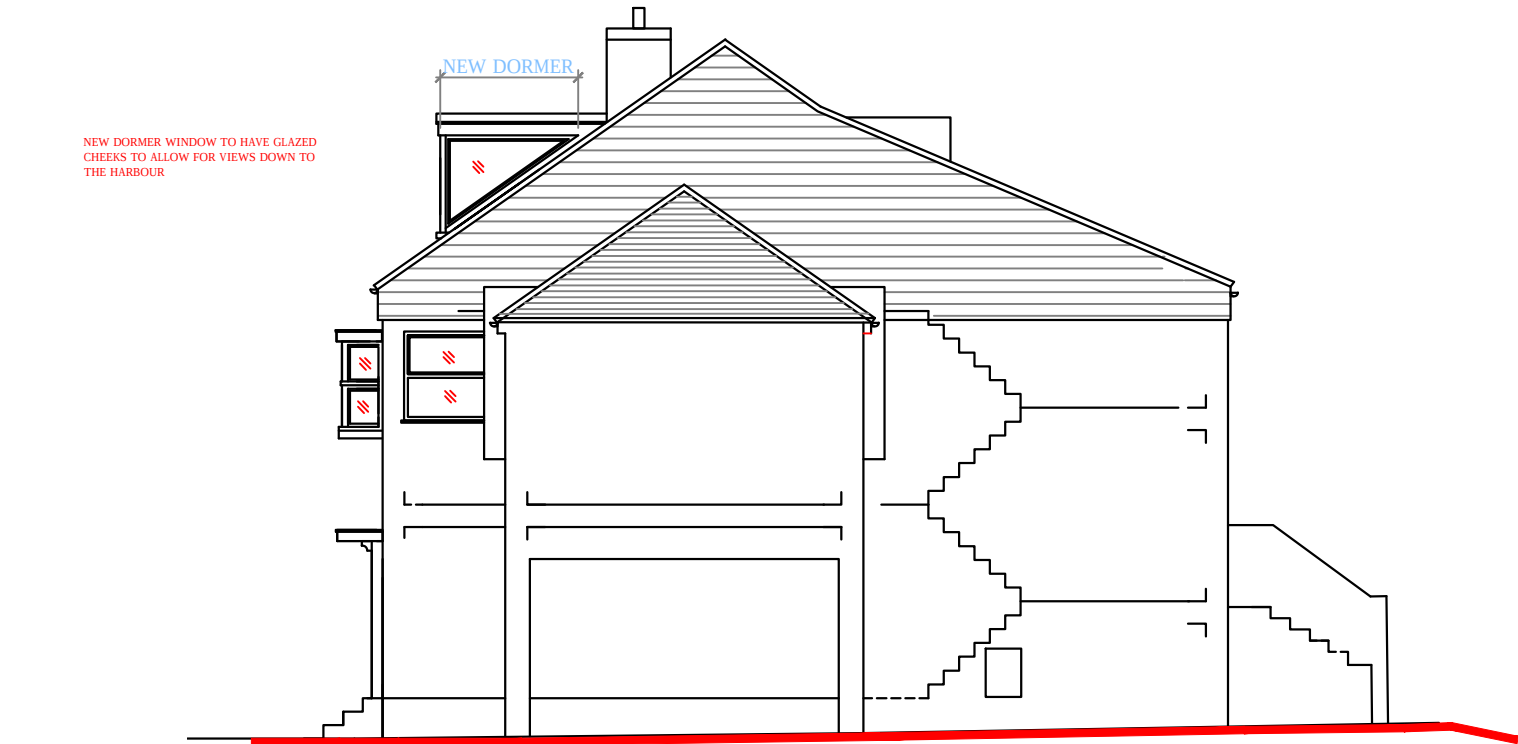

NORTH ELEVATION

Hazel Butler Architect

Hazel Butler ARB
24 Nightingale Close
Rowlands Castle
T:023 92413680

PROJECT
34A SOUTH STREET
EMSWORTH

CLIENT
MR R RALEY

CODE	STATUS	SUITABILITY DESCRIPTION	PURPOSE OF ISSUE
.	P	PLANNING APPLICATION	

SHEET
PROPOSED DORMER
ELEVATIONS

Date	Project number	Scale (@ A3)
12/02/2018	2018.01	1 : 100
Drawn by	DRAWING NUMBER	REV
hb	01-HJB-XX-00-DR-A-204	.
Checked by		
RR		