



LOCATION PLAN @ 1:1250
licence No. 100047474
Application site shown in red

Scale 1:1250
0 50000 100000




APPENDIX 1 TREE QUALITY ASSESSMENT PLAN

-  Tree of moderate quality
-  Tree of low quality

PROPOSED SITE PLAN @ 1:200

Scale 1:200
0 2m 4m 6m 8m 10m

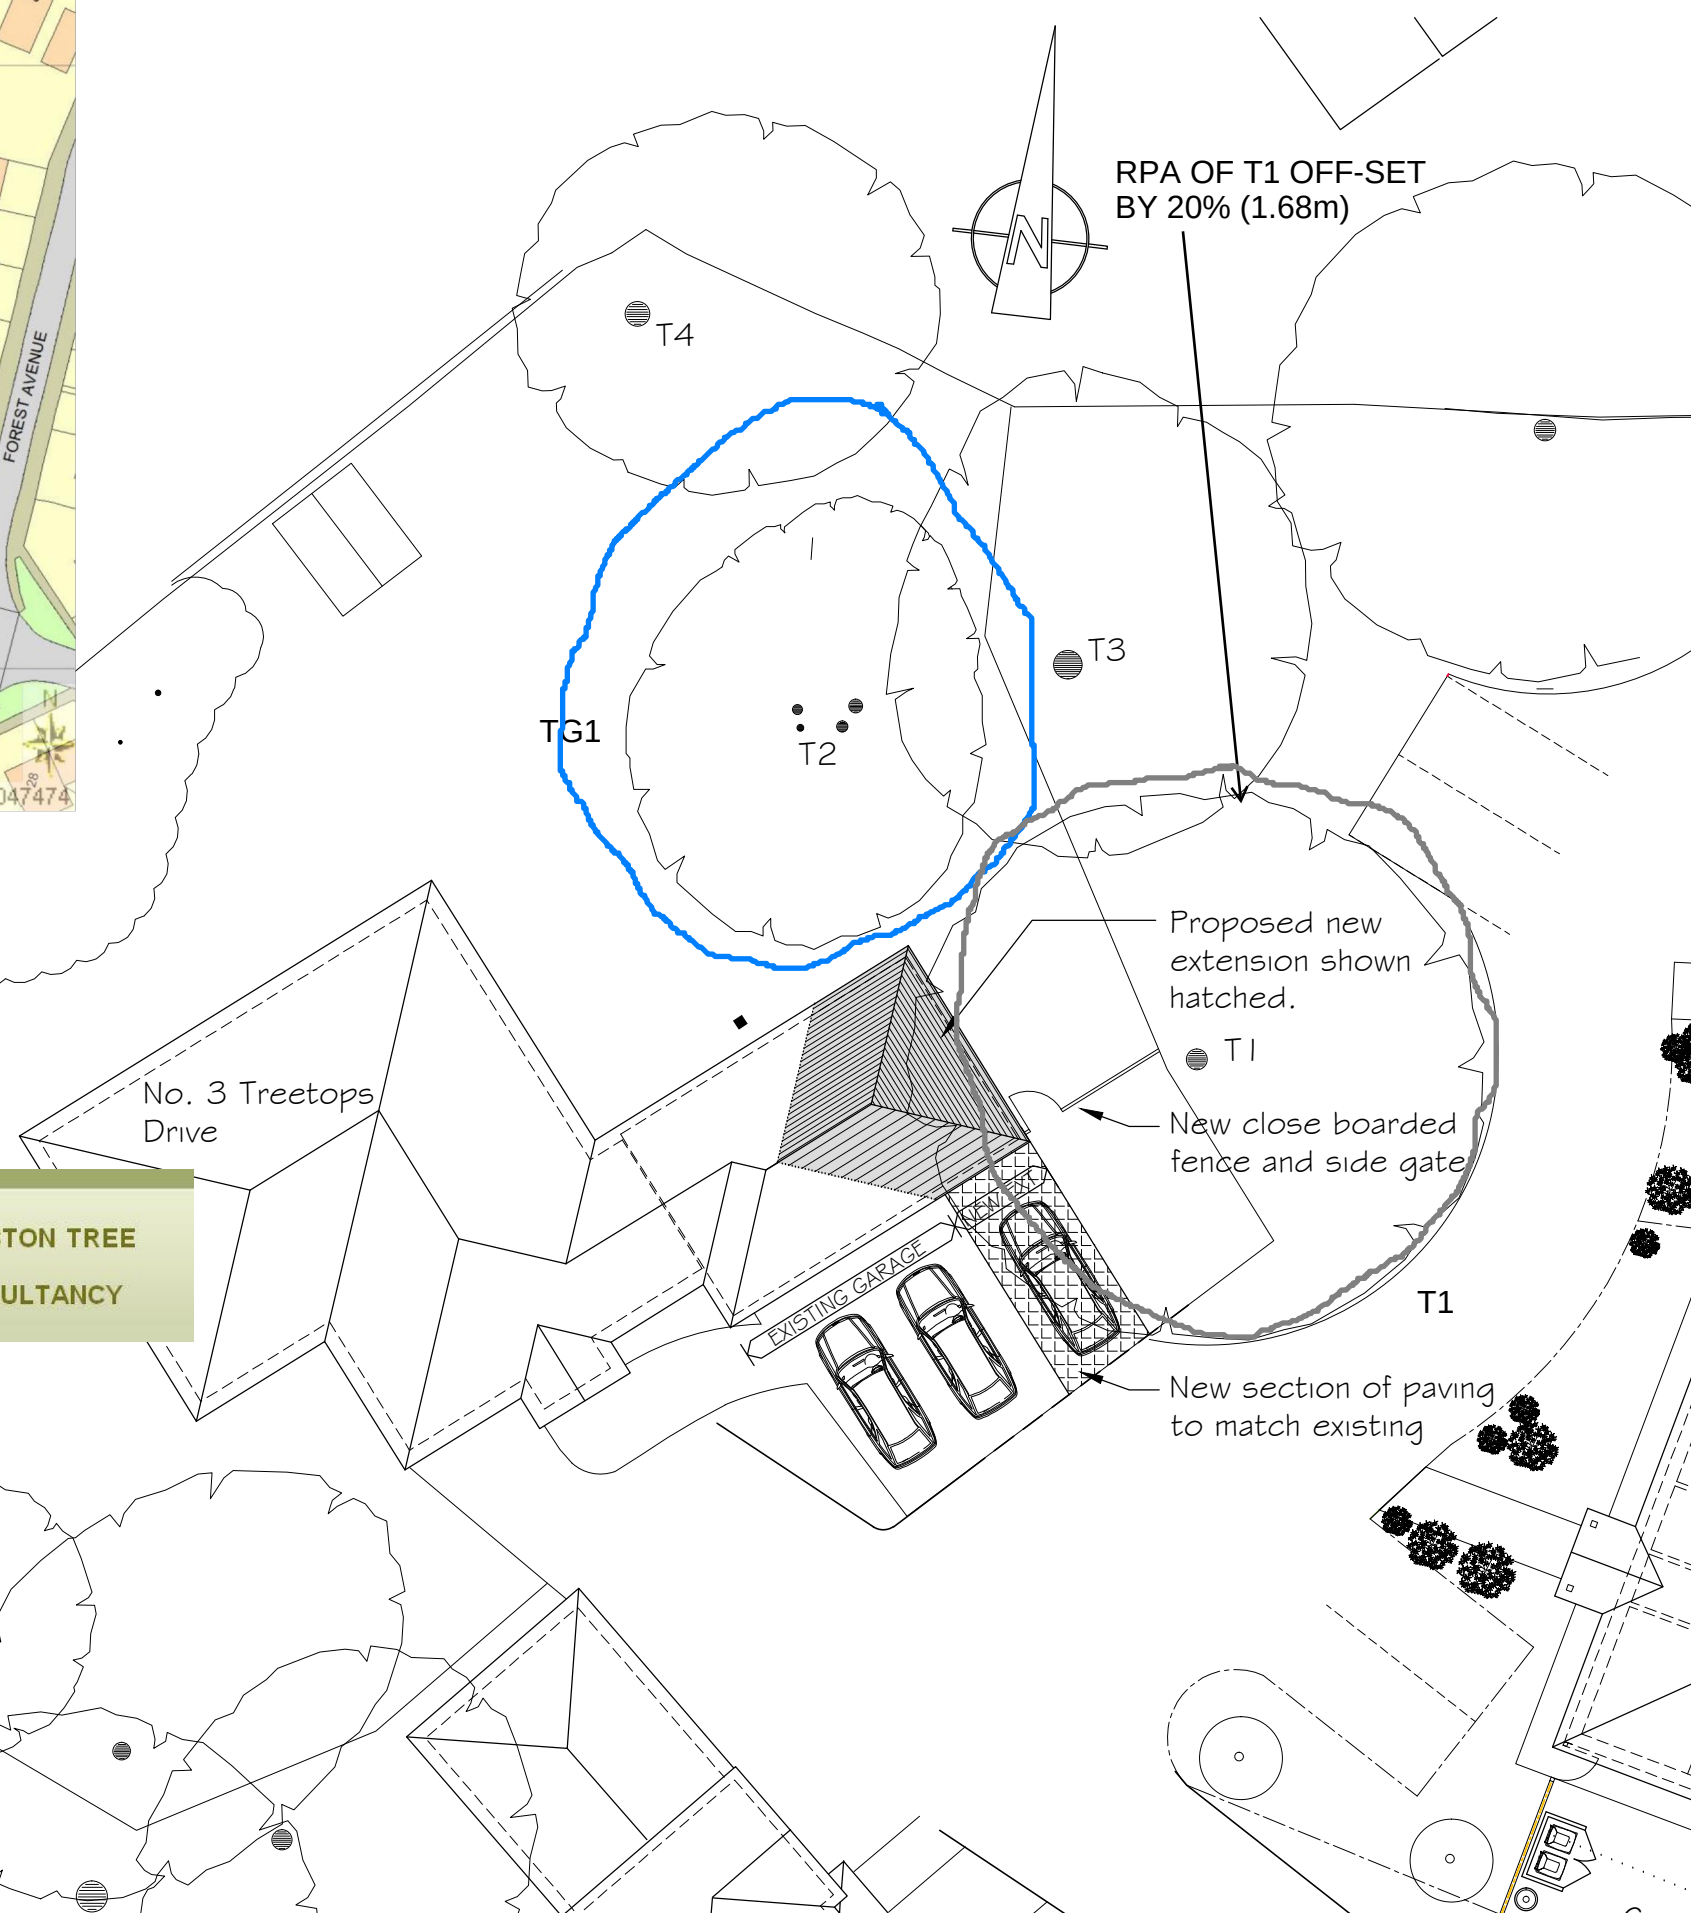

NOTES:

ALL DIMENSIONS TO BE CHECKED ON SITE AND VERIFIED PRIOR TO COMMENCING WORKS/MANUFACTURE. ANY DISCREPANCIES TO BE REPORTED TO NOUVEAU ARCHITECTURE

THIS DRAWING IS PROTECTED BY COPYRIGHT. IT MAY NOT BE REPRODUCED IN ANY FORM OR BY ANY MEANS FOR ANY PURPOSE WITHOUT THE WRITTEN PERMISSION OF NOUVEAU ARCHITECTURE

ISSUED FOR PLANNING PURPOSES ONLY

Rev	Date	Description
Revisions		

CLIENT:

Mr Mount
3 Treetops Drive
Forest Avenue
Waterlooville
PO8 8JF

PROJECT:

Garage Extension
3 Treetops Drive
Forest Avenue
Waterlooville
PO8 8JF


DRAWING TITLE:

Proposed Site Plan & Location Plan

PLANNING APPLICATION

NOUVEAU ARCHITECTURE

9 Bere Lane
Knowle Village
Hampshire
PO17 5GL
Tel: 01329 833396
Email: info@nouveau-architecture.co.uk
Web: www.nouveau-architecture.co.uk

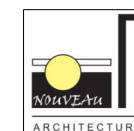

SCALE:	As shown @ A3	
DATE:	June 2017	
DRAWN:	ASW	
CHECKED BY:	CW	
DRAWING NO:		
N264	PL01	*