


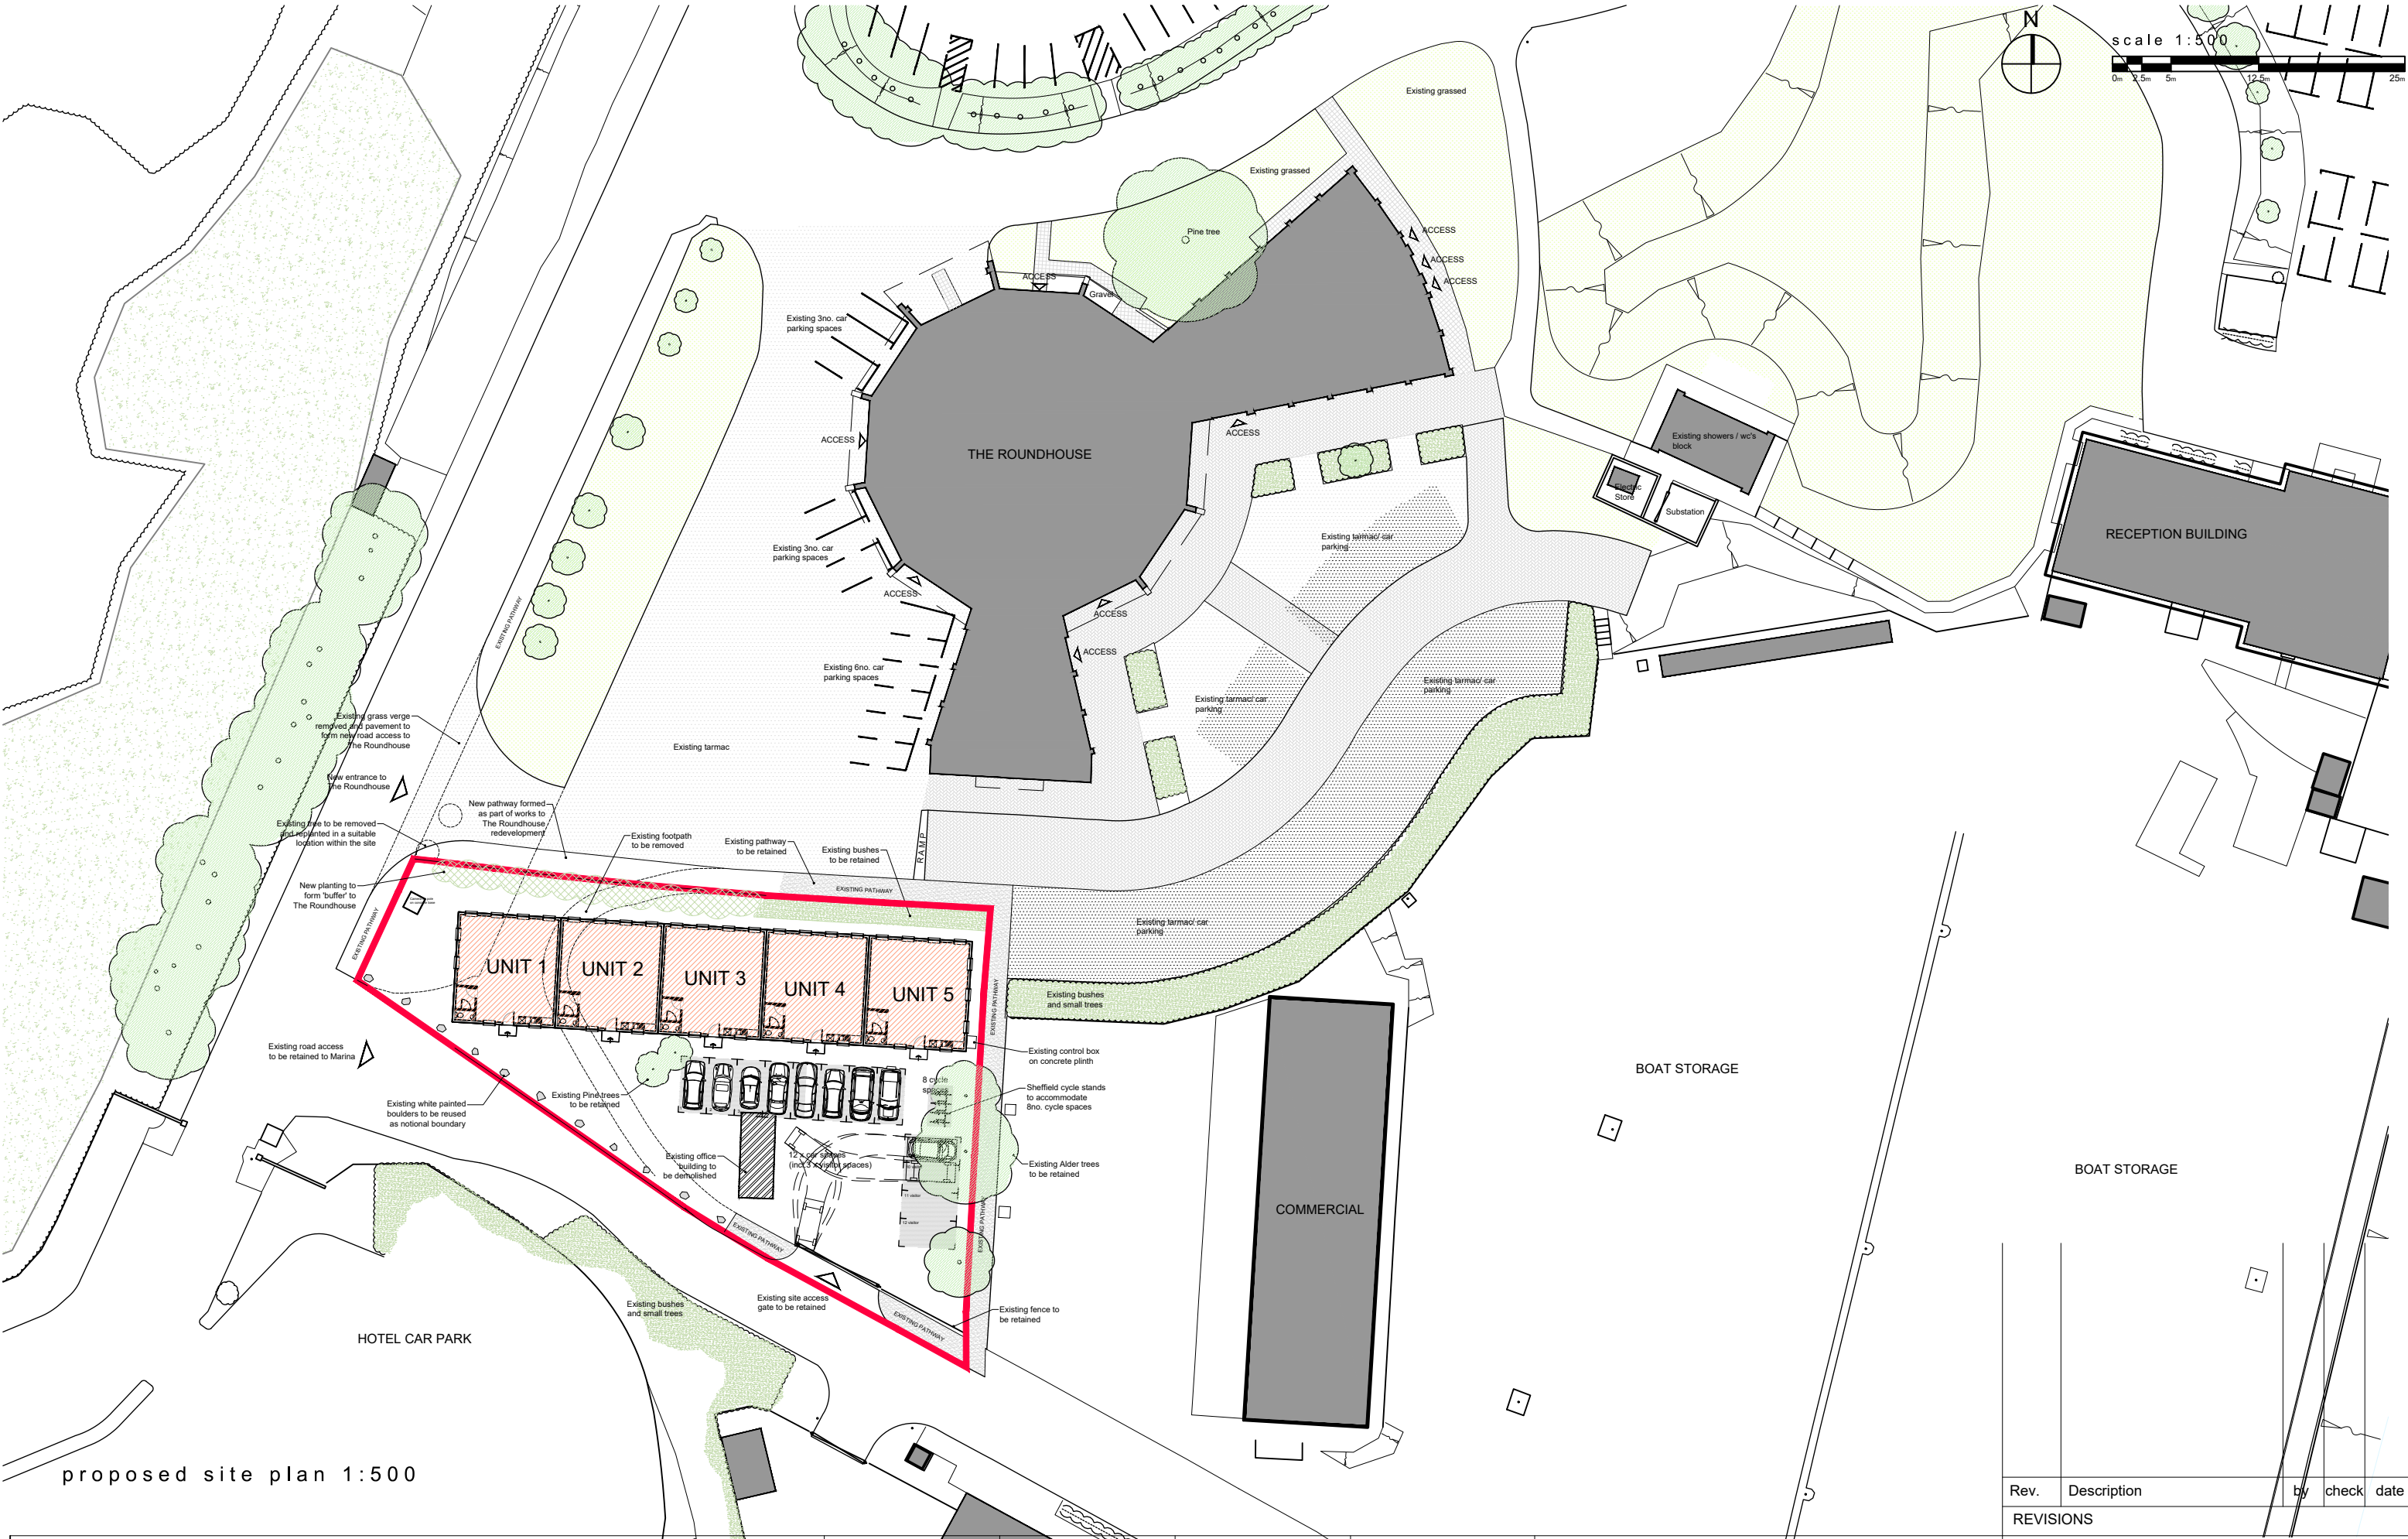

proposed site plan 1:500

Project name: The Drakes, Northney Marina, Hayling Island PO11 0NH	Project no.: 18001	Drawing no.: P120	Revision: /	Status: PLANNING	This drawing is copyright of Cover Storey Architects LLP All dimensions must be verified on site prior to construction Do not scale this drawing except for planning application purposes
Drawing name: Proposed Site Plan - Temporary Accommodation - Portacabins	Scale @ A3 1:500	Drawn by JLB	Checked by DJS	Date MARCH 2018	

Rev.	Description	by	check	date
REVISIONS				

Cover Storey

Architects

Cover Storey Architects LLP
Tel. 02392 006266

The Studio, 18 St Georges Avenue, Havant
info@coverstorey.co.uk

PO9 2RX
www.coverstorey.co.uk