


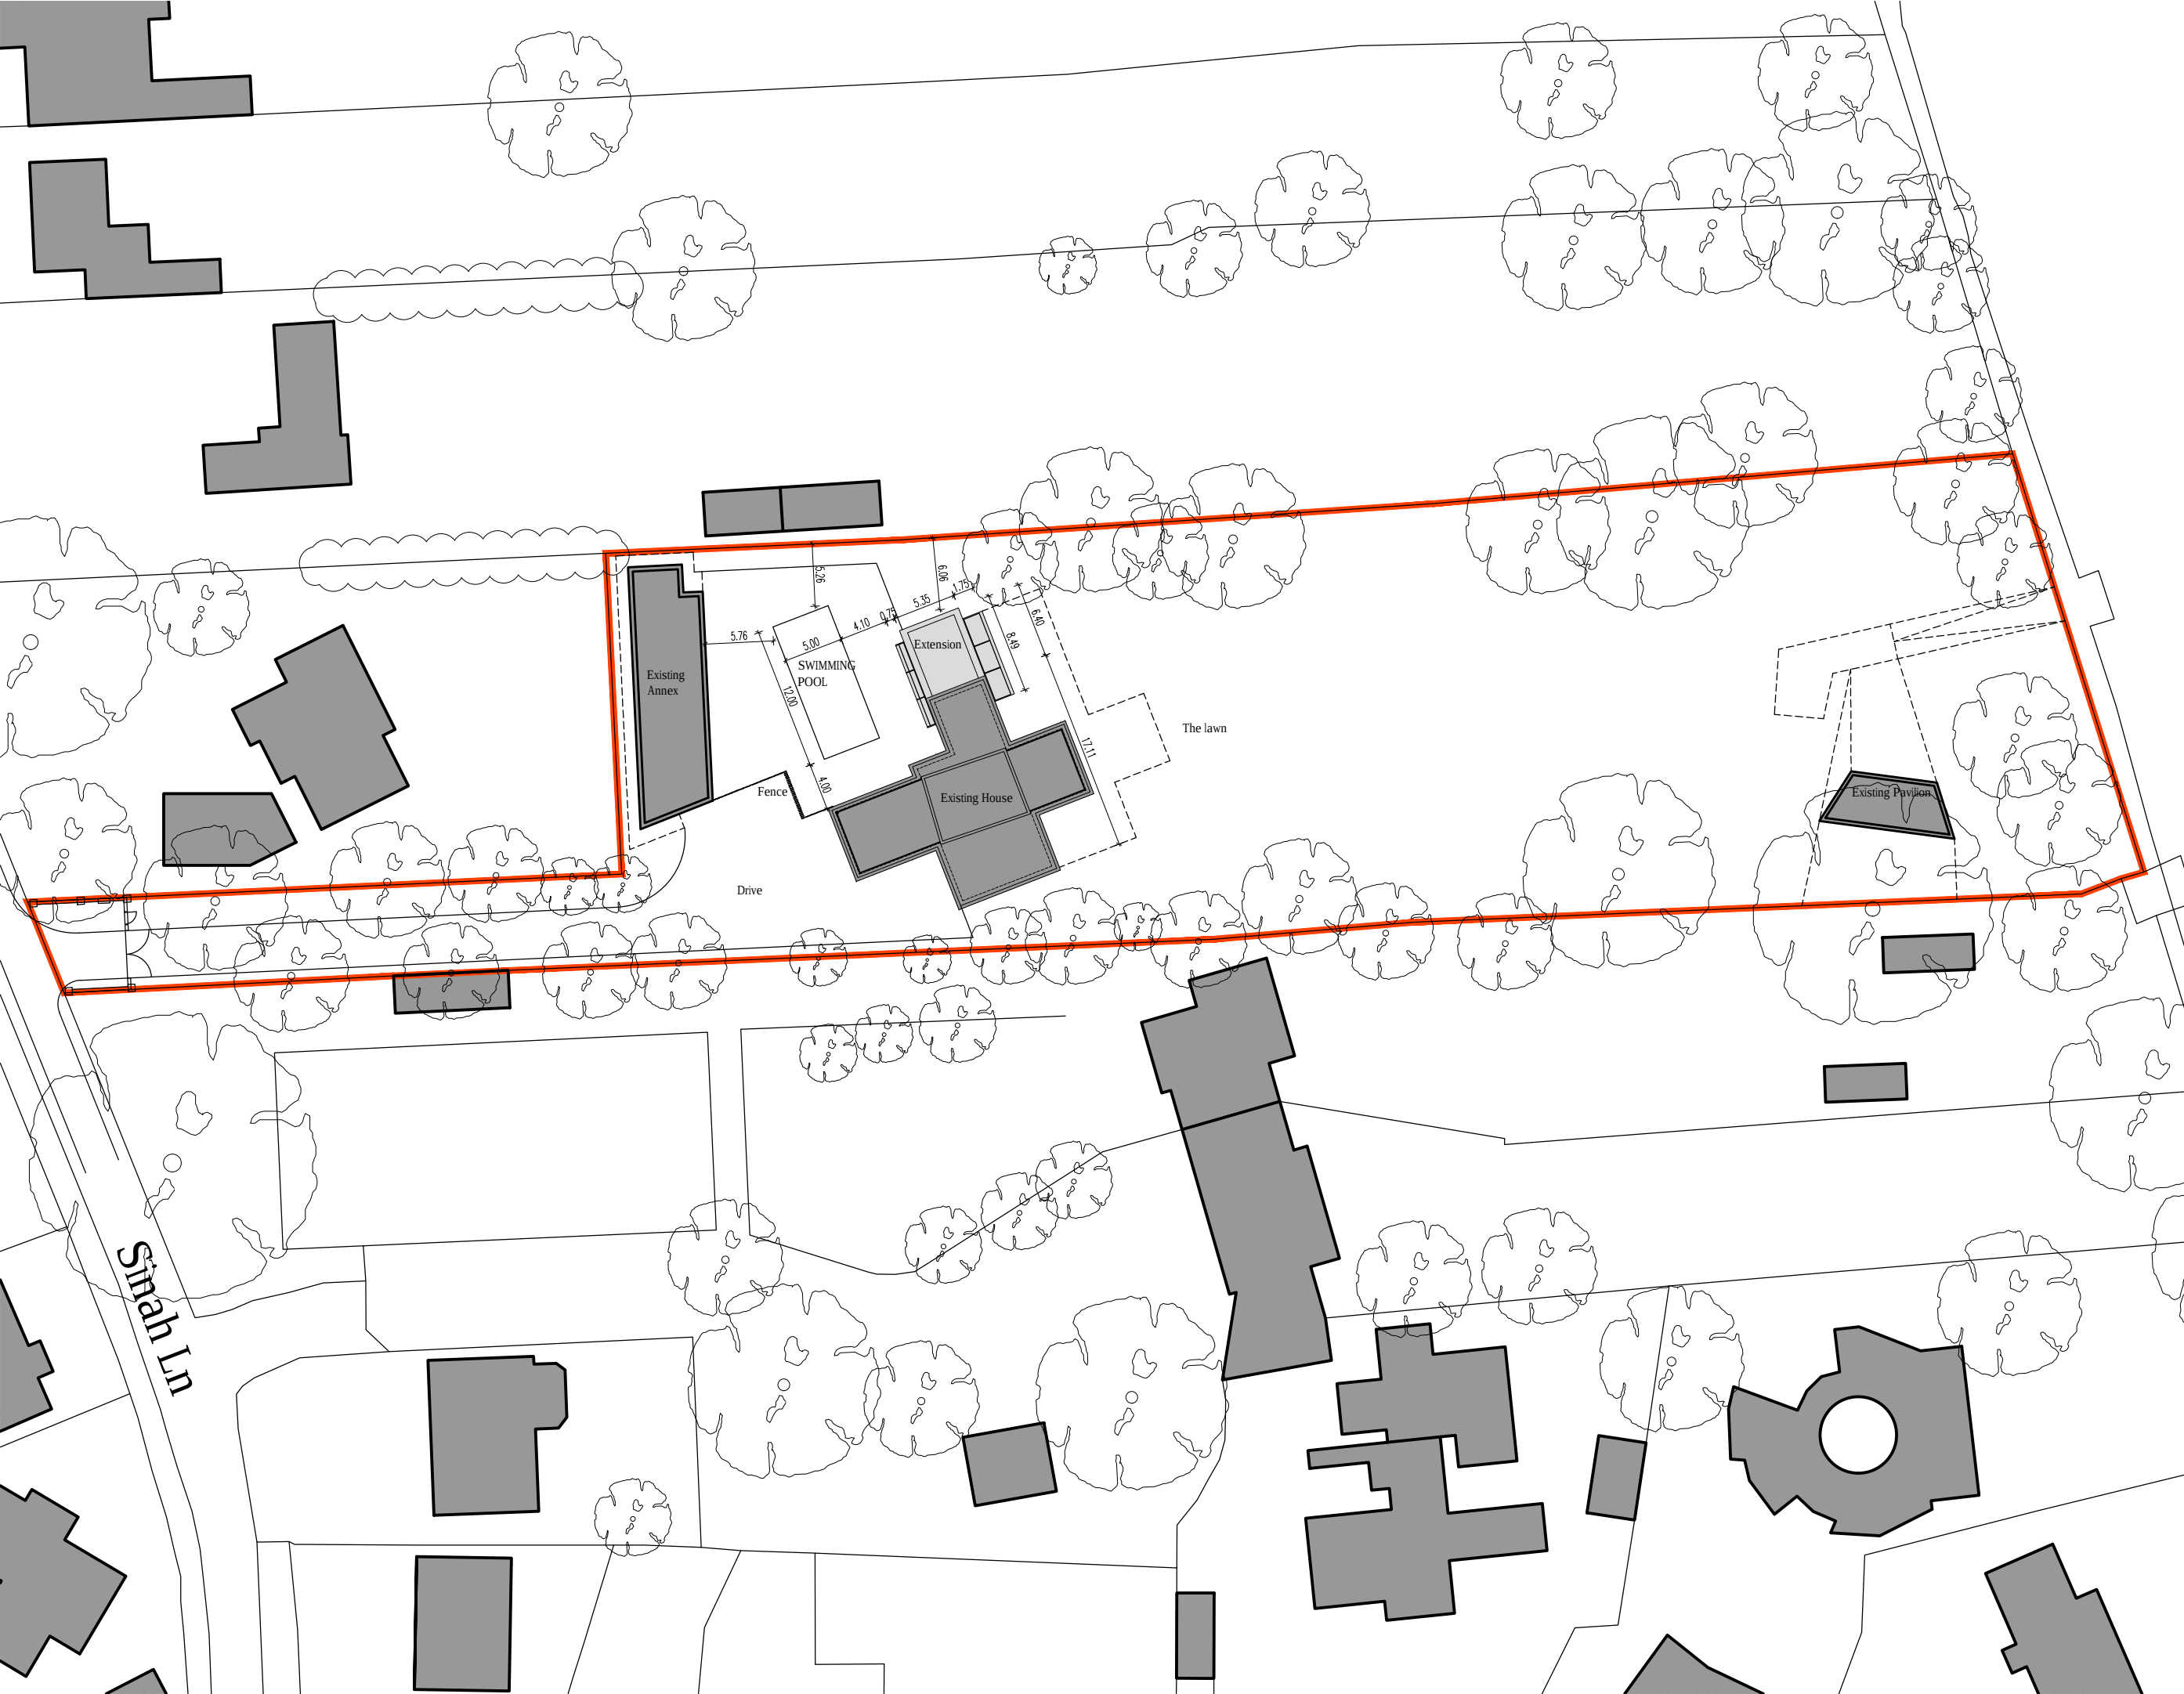

Project title

Drawing title
Proposed
Site Plan - Block Plan

Client

Mr and Mrs Nunn

Date 01.02.2018

Scale
1:500 @ a3

Status
Permitted Development

Drg. no.
1032-00-001

Notes

*Do not scale this drawing
All dimensions must be
checked and rak architects
are to be informed of any
discrepancies prior to
construction. this drawing
and any of the details
therein remain the copyright
of rak architecture ltd.*

rak achitecture ltd
Lower Lewell Farmhouse,
Lewell,
Dorchester,
Dorset,
DT2 8AP

Phone. +44 (0)1305 246741
www.rakarchitecture.co.uk