


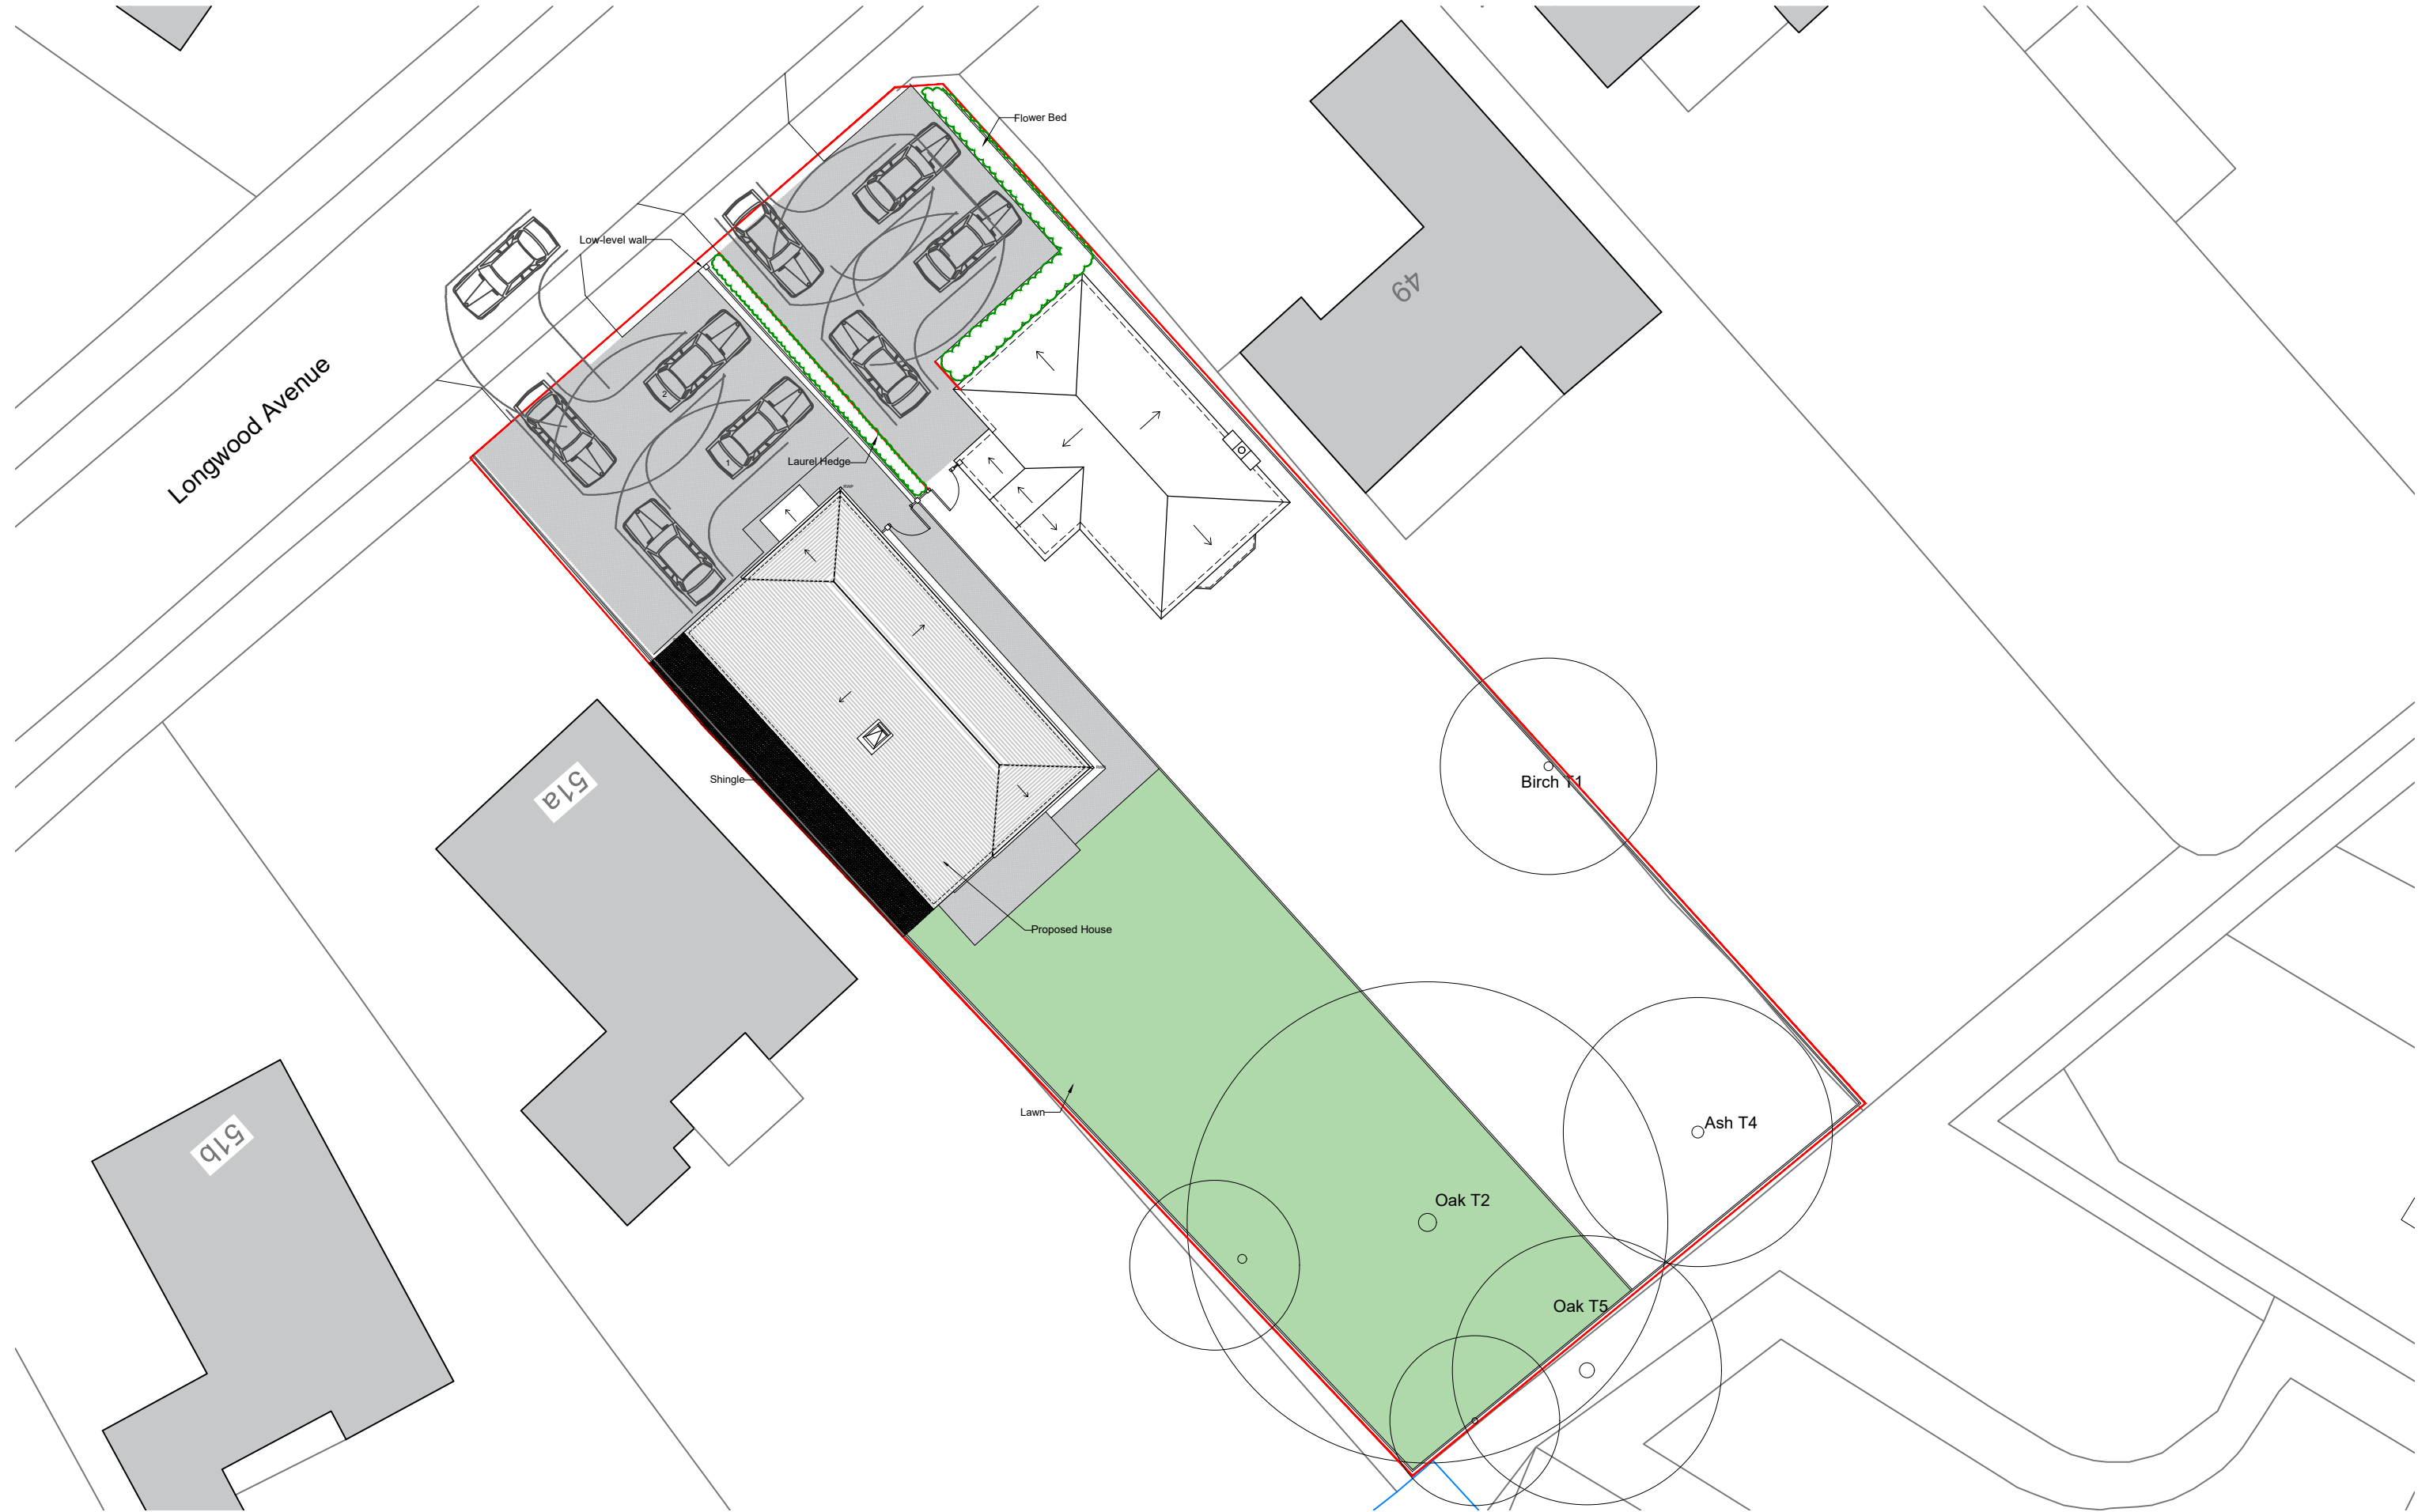

notes:

revisions: A | 17.05.2016 | RH | Drawing updated in line with client requirements.
B | 23.05.2016 | RH | Planning application.
C | 30.01.2018 | JP | Parking added.

revisions:

Mr & Mrs Smith
Proposed House adjacent to
51 Longwood Avenue, Cowplain
drawing information title: **Proposed Site Plan**



status:
date:
scale:
drawn:
chk'd:

Information
April 16
1:200 @ A3
RH
JS

job: **5207** dwg: **1103** rev: **C**

NOTE: The contractor is responsible for checking all site dimensions and levels. These should be checked prior to the ordering of any components and before the commencement of the works. All discrepancies should be brought to the attention of the Contract Administrator.