





Proposed site plan scale 1:500


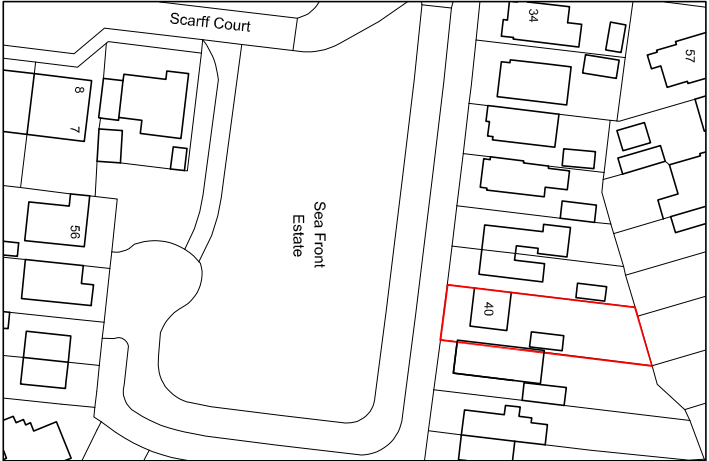


Location plan scale 1:1250

Ordnance Survey, (c) Crown Copyright 2018. Licence number 100022432

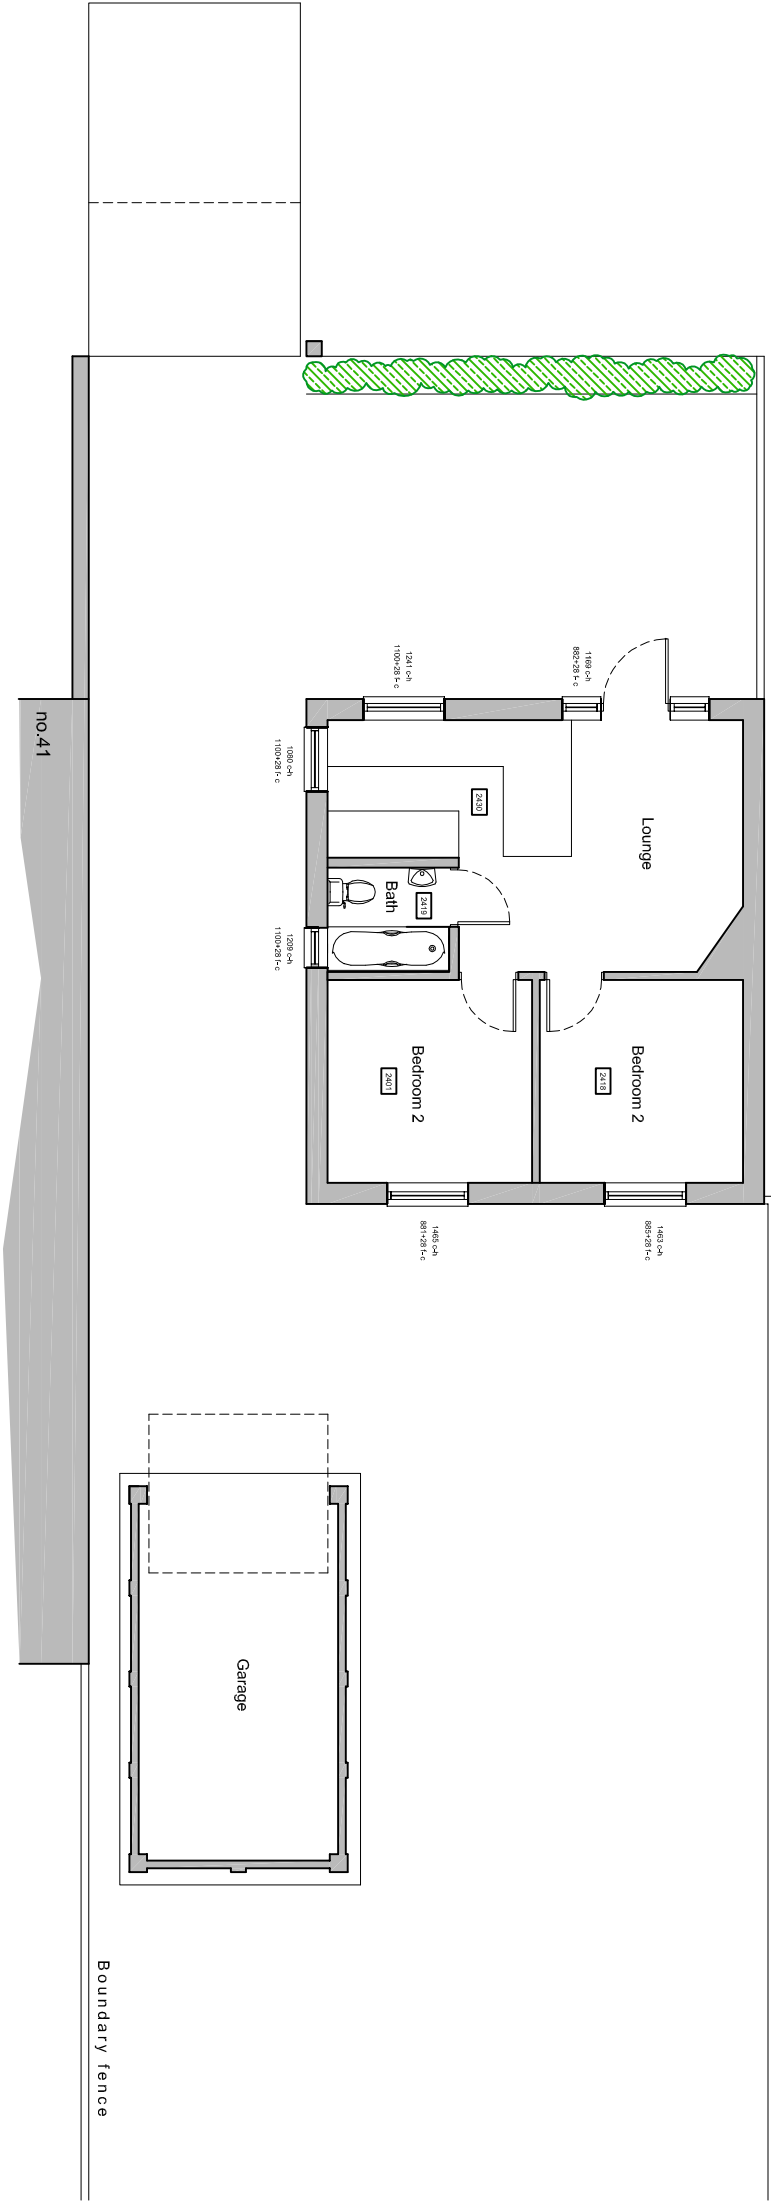

Existing ground floor plan scale 1:100

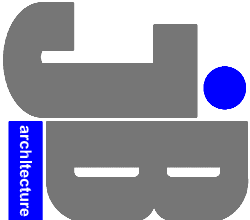 

JIMMY BESSANT ARCHITECTURE
TEL: 01243 373620 M: 07769904282
E: jimmy@jb-architecture.co.uk
Web: www.jb-architecture.co.uk

rev.	note	date
A	Site plan amendments.	09.05.18

For
MR & MRS LEWIS
Project
**PROPOSED EXTENSION AT
AT 40 SEAFRONT ESTATE
HAYLING
PO11 9JJ**

Title
**EXISTING FLOOR PLAN
SITE & LOCATION PLAN**

Date	Drawn	Scale	Checked
JAN 2018	JB	1:100 @ A3	-
Job Number	Drawing Number	Revision	
PL165.18	401	A	