





GROUND FLOOR PLAN

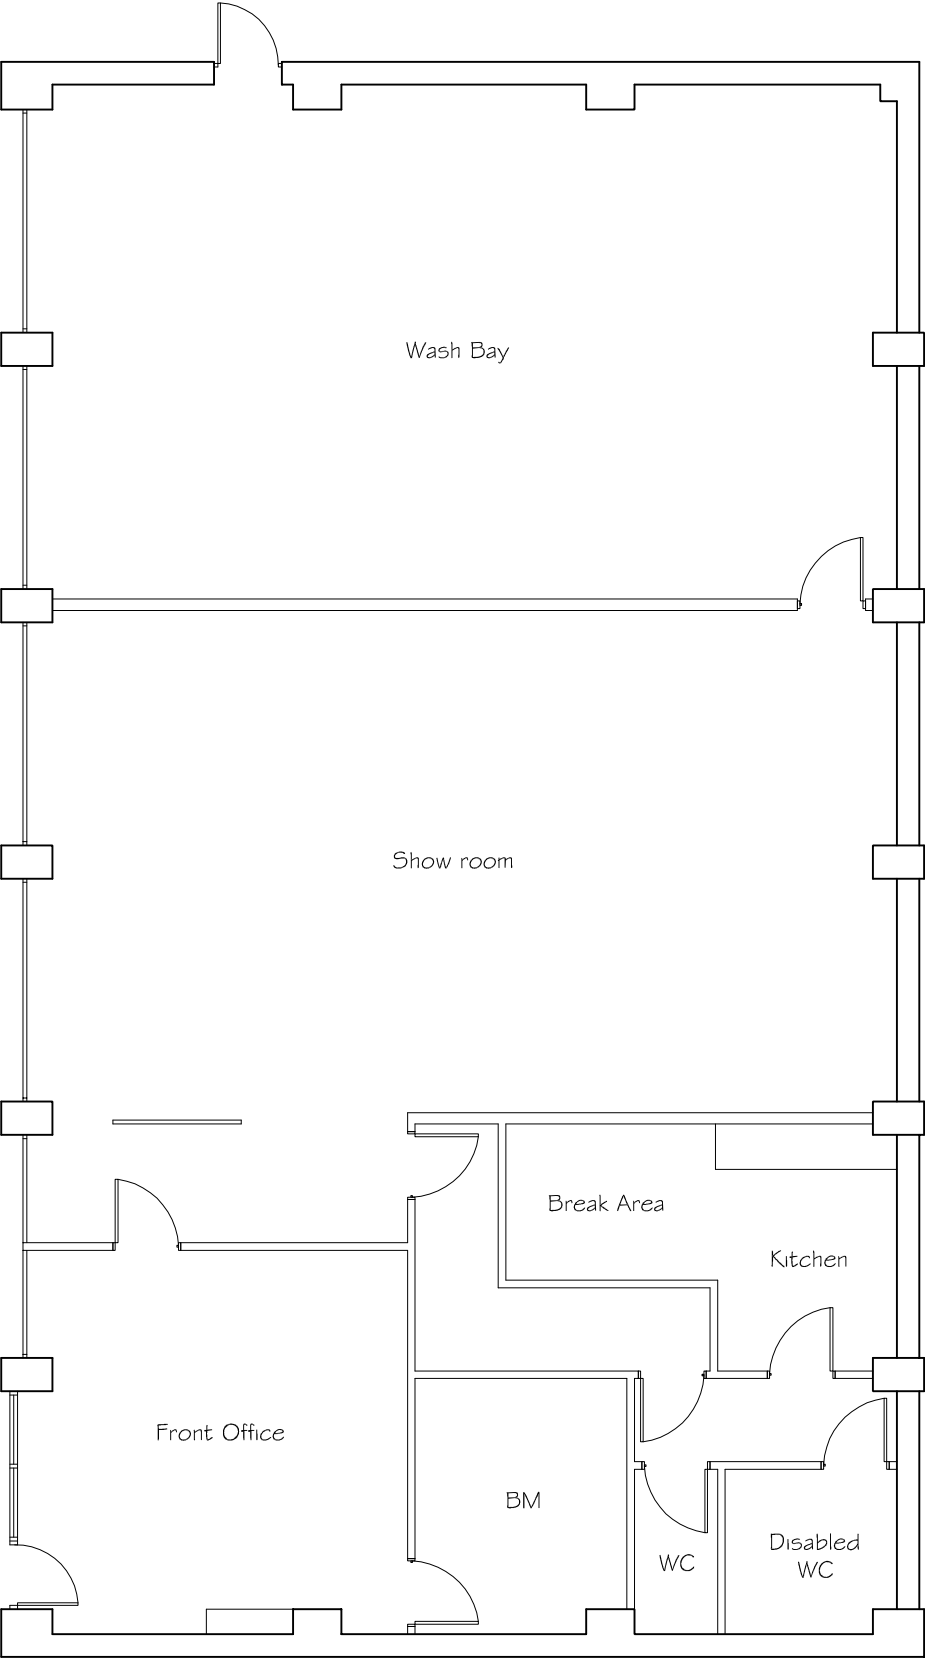

FIRST FLOOR PLAN

 

Proposed Floor Plans (1:100)

Rev.	Date	Details	Drawn	Checked
Issued for:				
Project/Client:			Project No:	
222 London Road, Waterlooville.			E.17.108	
			Dwg No:	
			200	
Enterprise Rent-a-Car			Rev:	
Drawing:			Scale:	
Proposed Floor Plans			1:100 @A3	
			Drawn By:	Date:
			BA	22.11.17
			Checked By:	Date:

3rd Floor,
70-74 Norwich Avenue West,
Bournemouth.
BH2 6AW

T:01202 375818
info@lmaarchitects.co.uk
www.lmaarchitects.co.uk

