
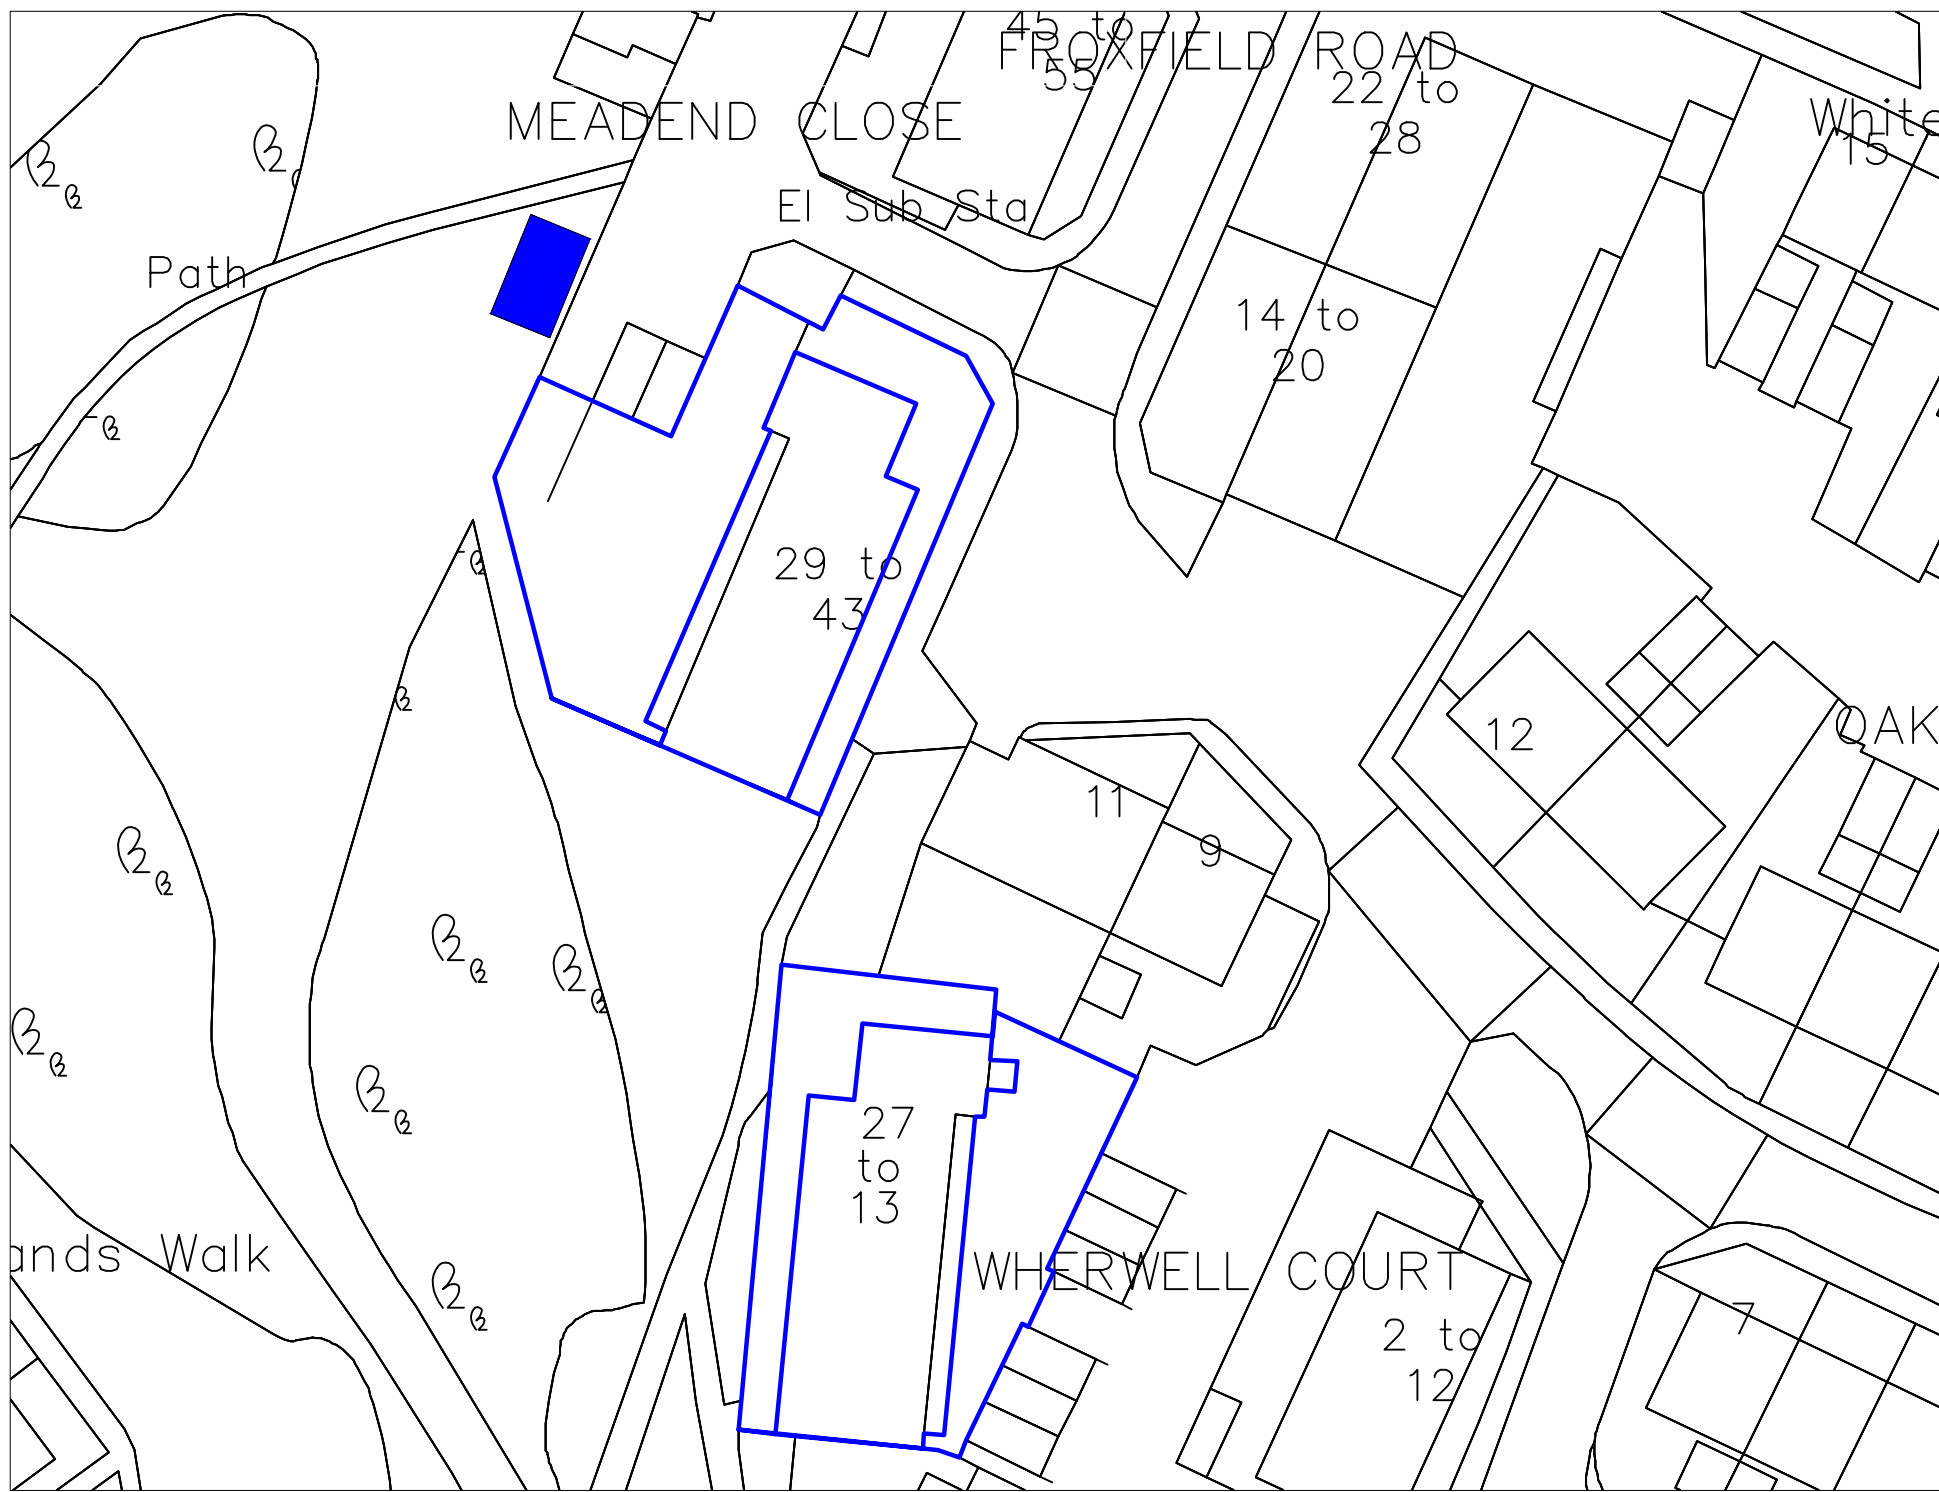
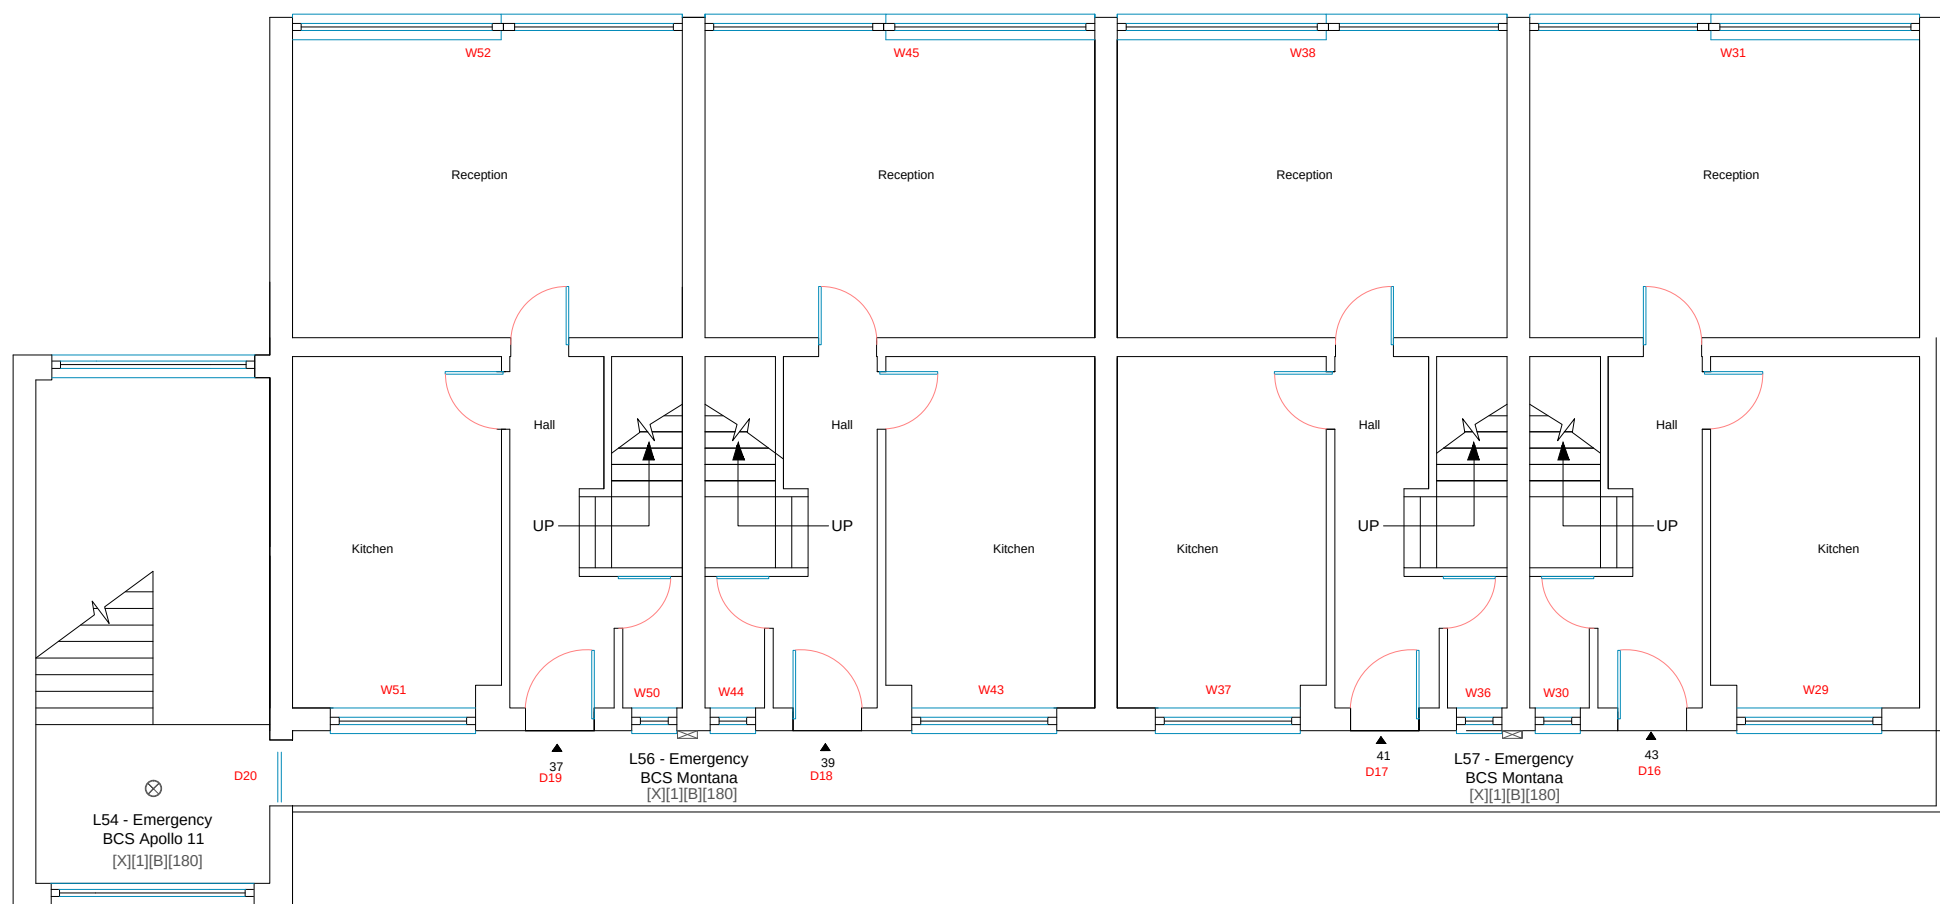
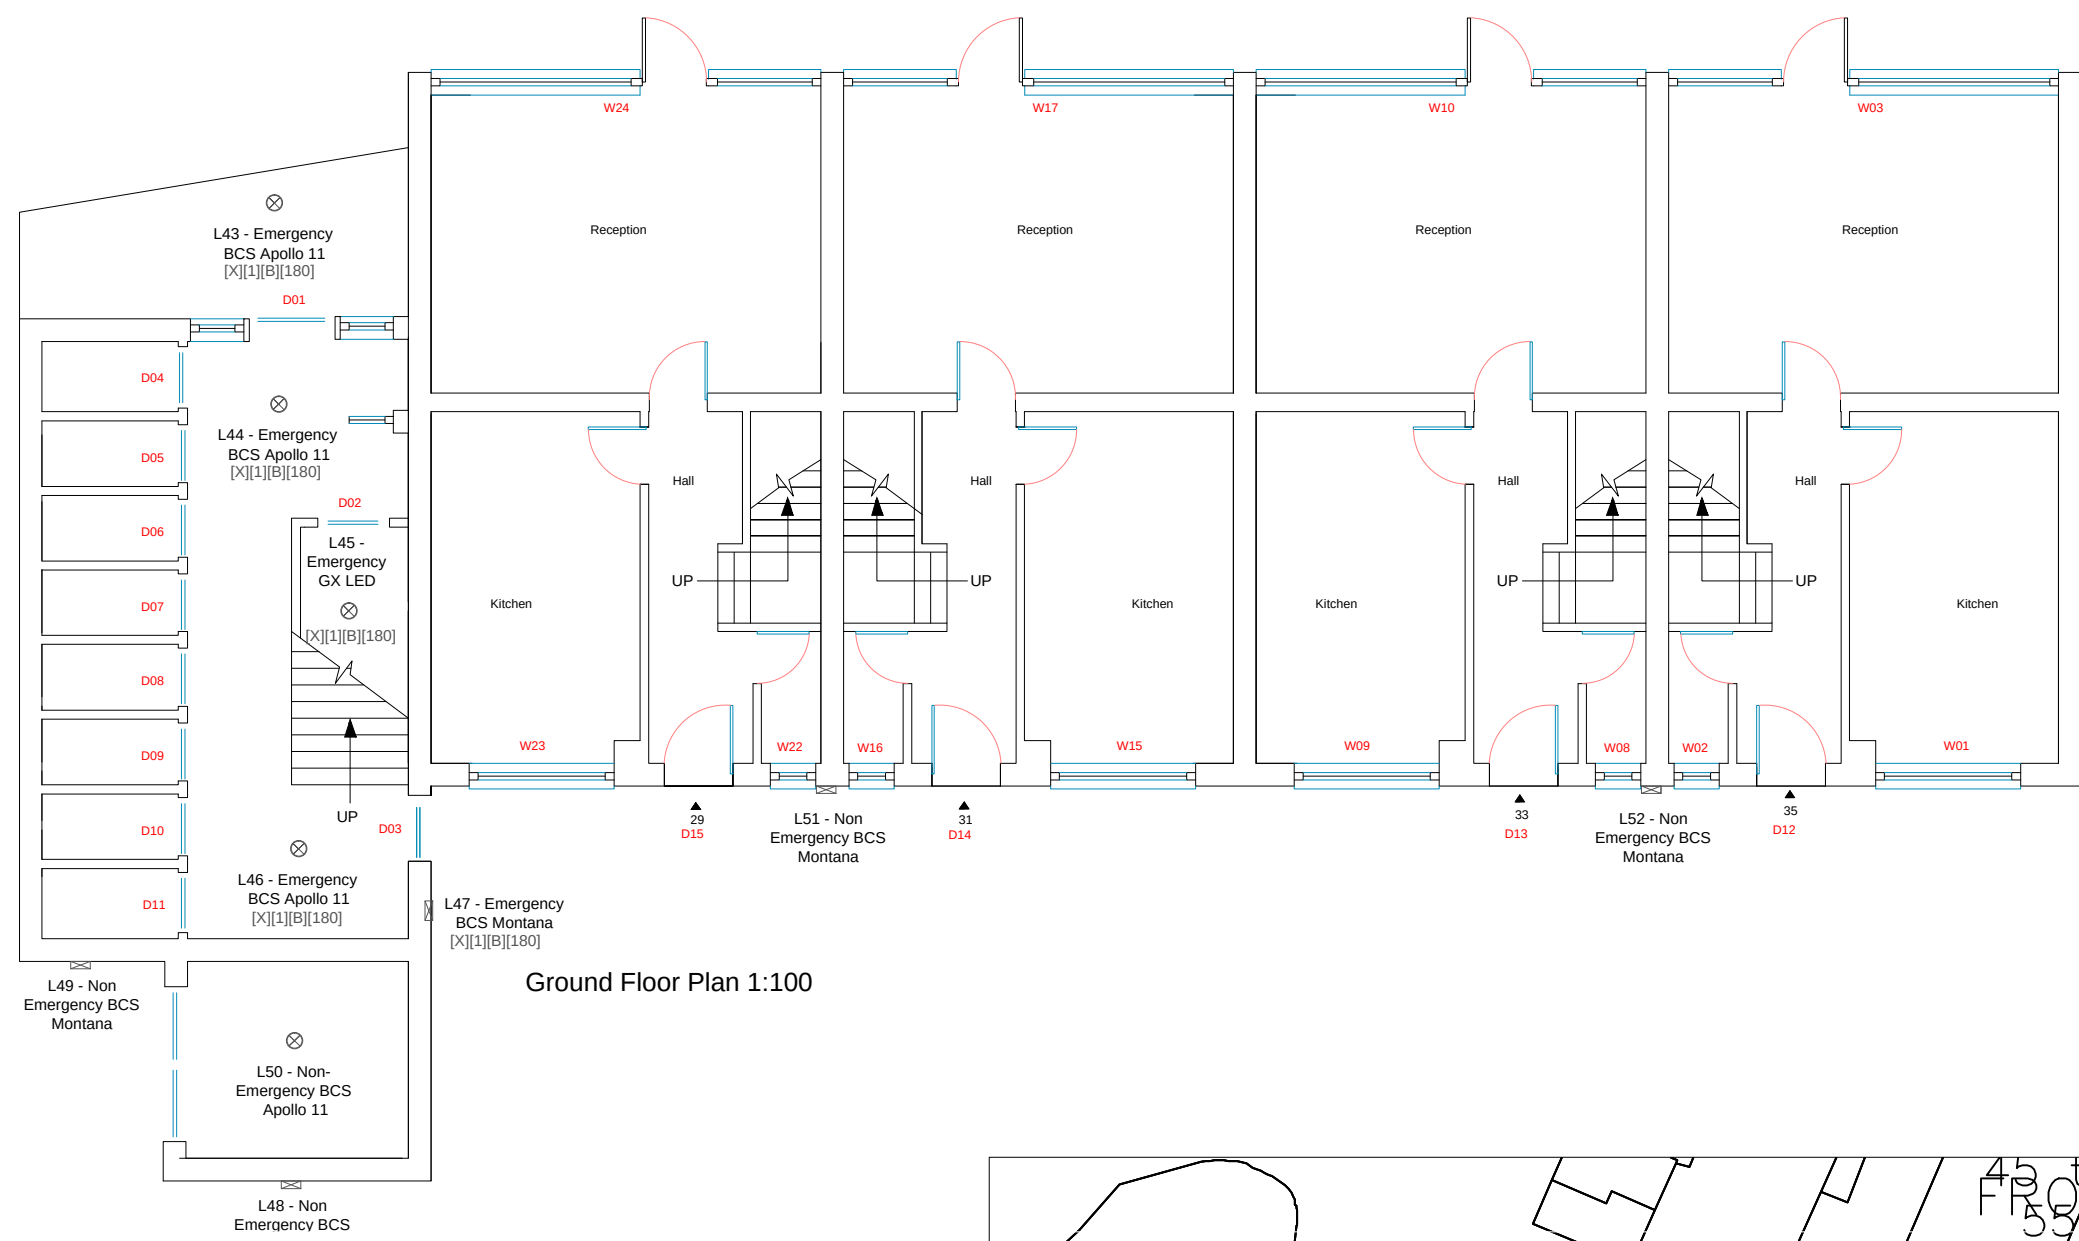
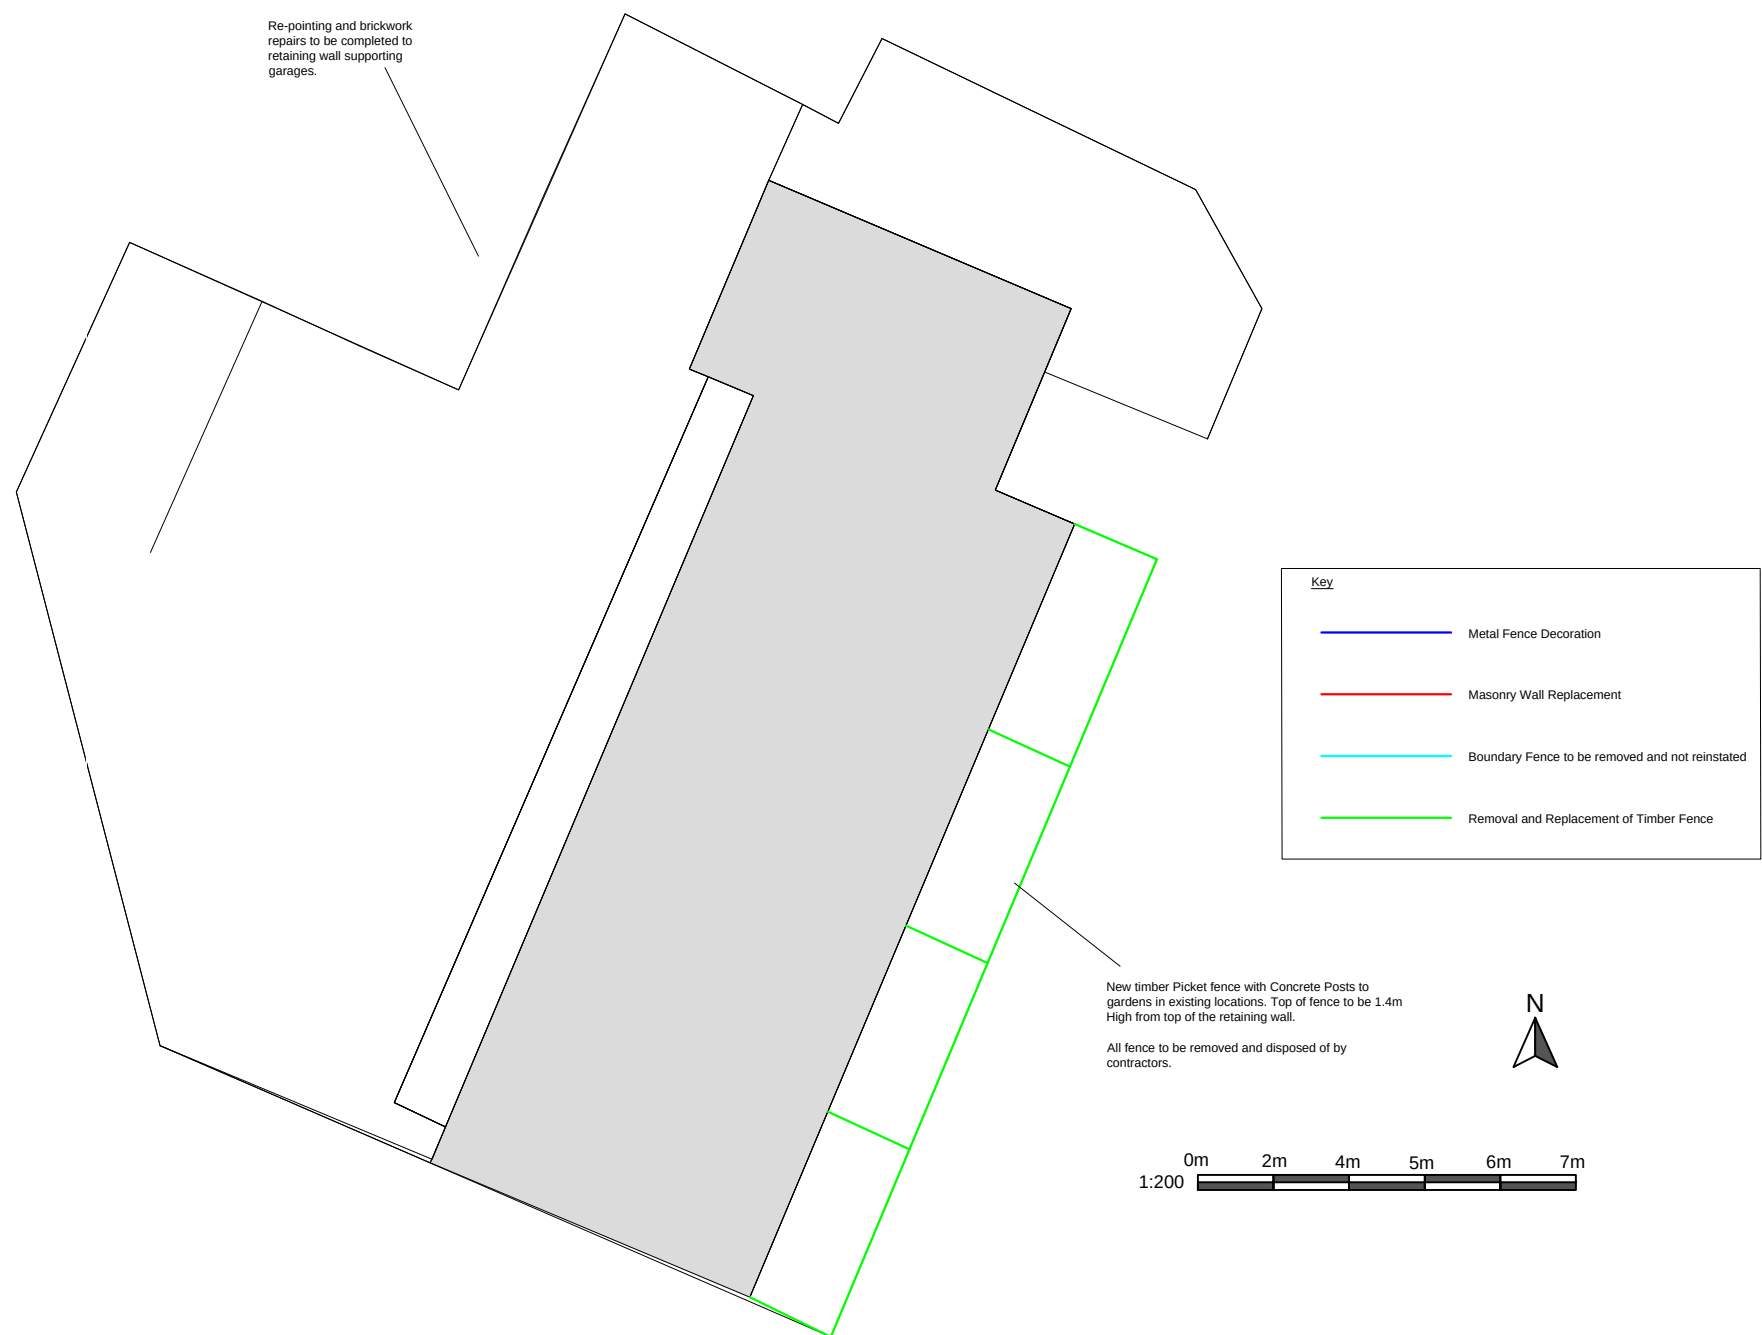


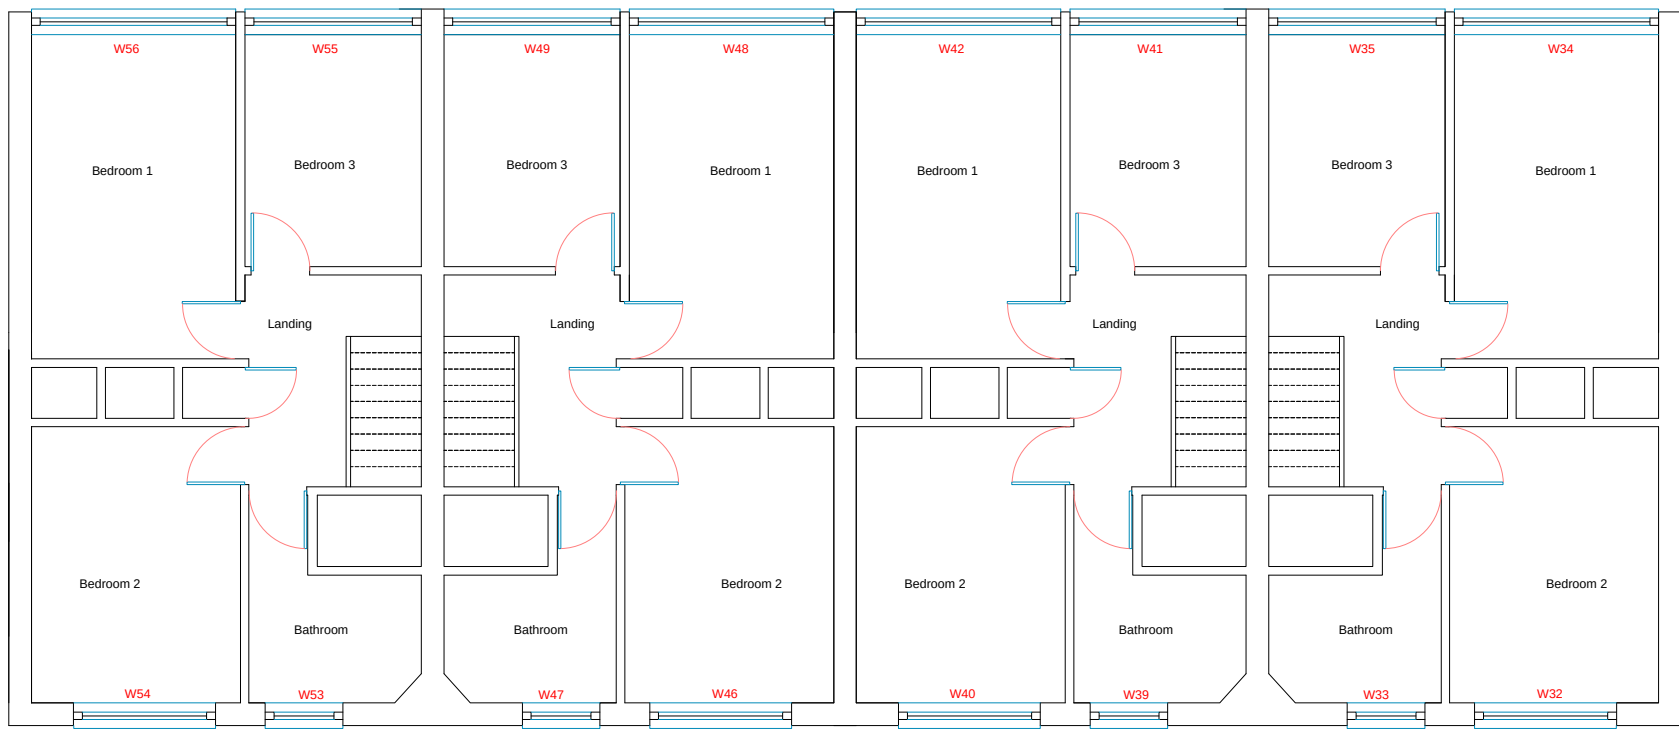

Notes:

Access

Access to 29-43 Froxfield Road is via Froxfield Road.

There is pedestrian and vehicular access to the front of the block.

Vehicular access to the rear of a block is via Mead End Carpark. This is a cut du sac with garages. A banksman should be used to allow vehicles to reverse in and out if turning is not possible.

Parking

All parking in this location is on street. The carpark at Mead End Close where the welfare is located can be used for contractor parking.

Welfare

The proposed site welfare location is indicated by the area hatched Blue. This welfare will also serve 13-27 Froxfield Road. The land is managed by Havant Borough Council. It is the contractors responsibility to seek any permits required.

There are no taps on site providing water. All water should be brought to site or a temporary standpipe installed at the contractors cost.

The proposed location is a grassed area. All grassed areas where there will be foot traffic must be suitably covered to ensure safe access. Upon removal of the welfare the area should be seeded and maintained until it is in a suitable state.

The area behind the welfare location is a public park.

Waste Management

A lockable skip must be provided if waste is not going to be immediately removed from site. This should be located in the hatched area.

Emergency Lighting Classifications

- 1) Type
- X - Self Contained
- Y - Central Battery

- 2)
- 0 - Non-maintained
- 1 - Maintained
- 2 - Combined non-maintained
- 3 - Combined Maintained
- 4 - Compound non-maintained
- 5 - Compound Maintained
- 6 - Satellite

- 3) Facilities
- A - Including Test Device
- B - Including Remote Test Device
- C - Including Inhibiting Mode
- D - High Risk Task Luminaire

- 4) Duration (in minutes)
- 10, 60, 120 or 180

For Example: [X][0][A][10] = Self-contained, non-maintained, including test device, 10 minute duration.



PROJECT TITLE:
Ashe Road Blocks

DRAWING TITLE:
29-43 Froxfield Road Floor Plans

JAN-18

Date: 05-JAN-18

A1- As Shown

OS Licence No.: 100019671

REVISIONS:

Drawn by: GTJ

DWG No. ARB09

REV No. A