


RECEIVED

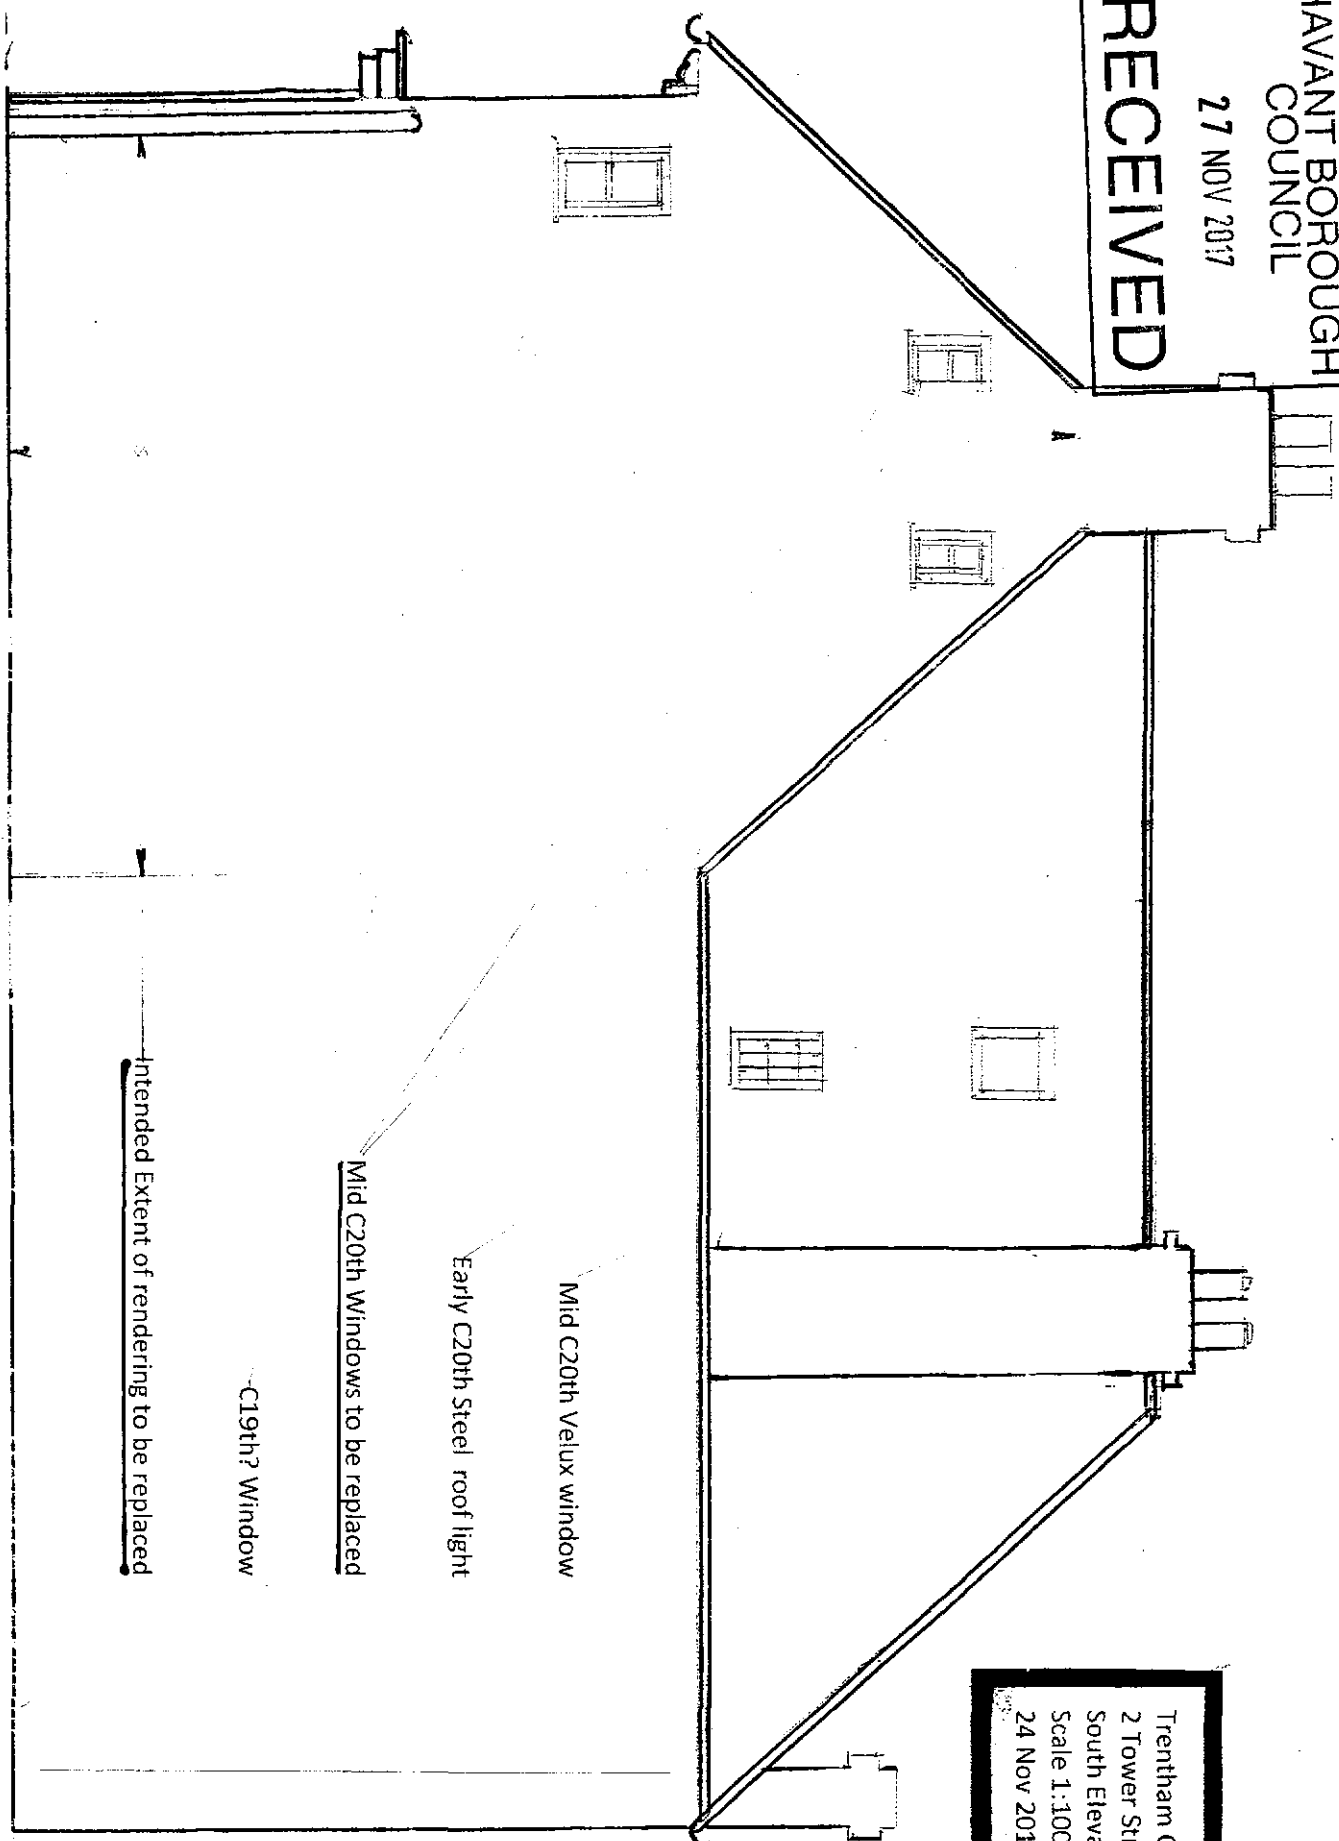

Trentnam Cottage
2 Tower Street
South Elevation
Scale 1:100
24 Nov 2017

24 Nov 2017