



Proposed first floor plan

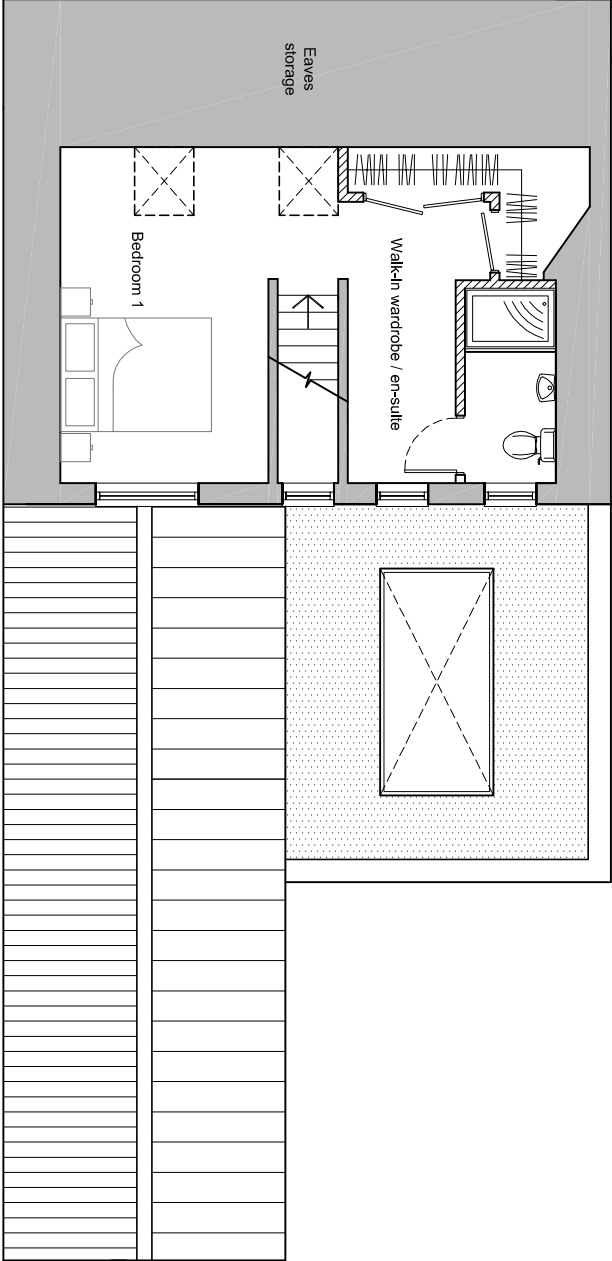



Key:

- Existing walls Proposed walls New steels

Proposed ground floor plan

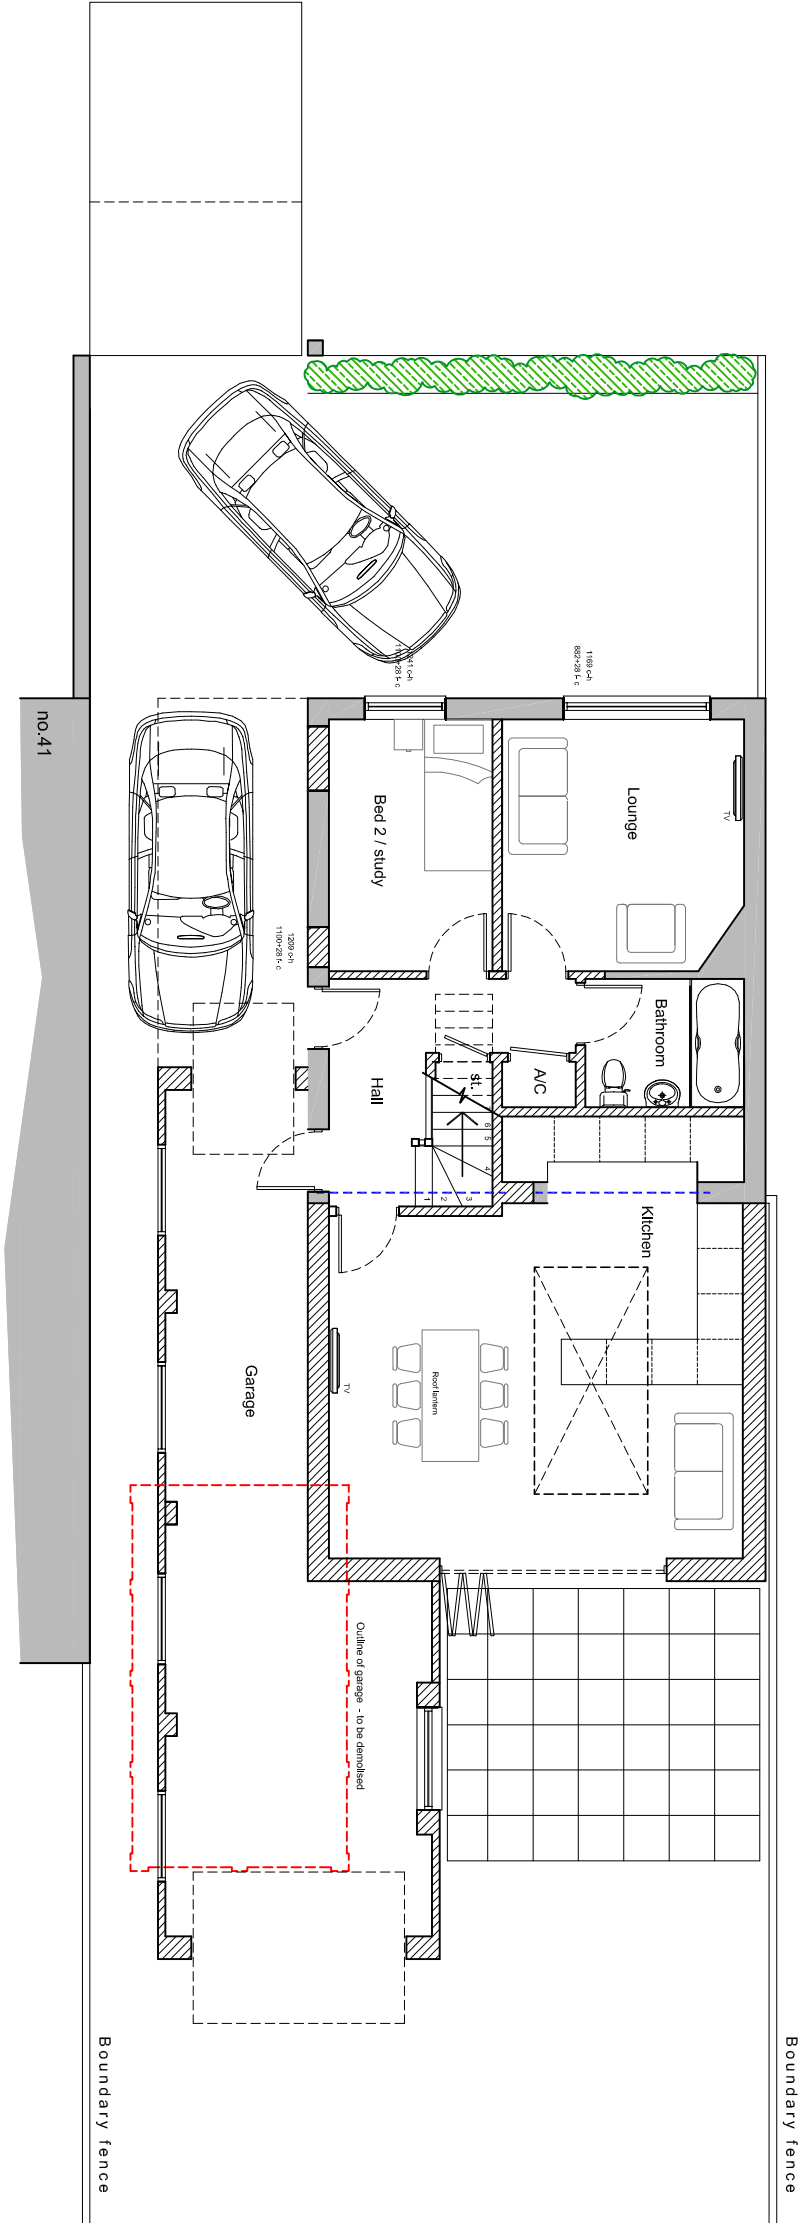

Floor plans scale 1:100

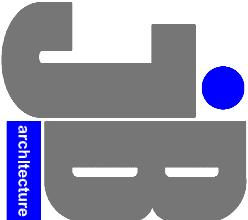 

JIMMY BESSANT ARCHITECTURE
TEL: 01243 373620 M: 07769904282
E: jimmy@jb-architecture.co.uk
Web: www.jb-architecture.co.uk

For
MR & MRS LEWIS
Project
**PROPOSED EXTENSION AT
AT 40 SEAFRONT ESTATE
HAYLING
PO11 9JJ**

Title
PROPOSED FLOOR PLANS

Date	Drawn	Scale	Checked
JAN 2018	JB	1:100 @ A3	-
Job Number	Drawing Number	Revision	
PL165.18	402		