




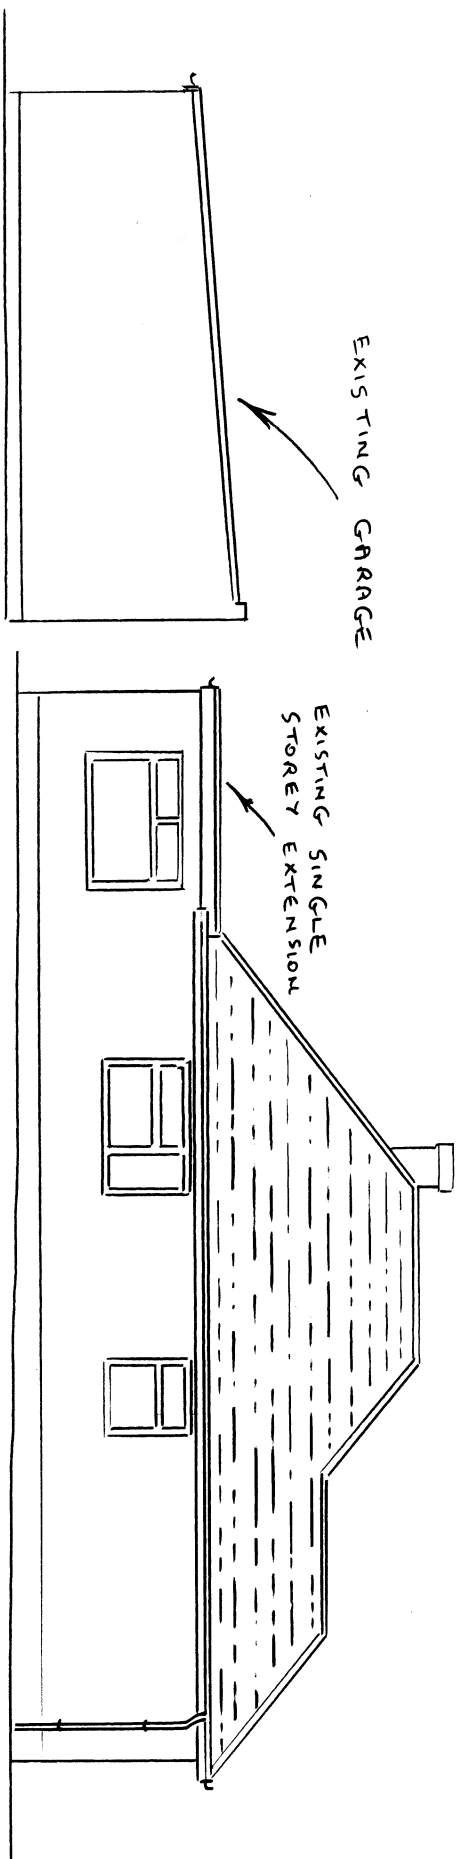


SIDE ELEVATION (WEST)

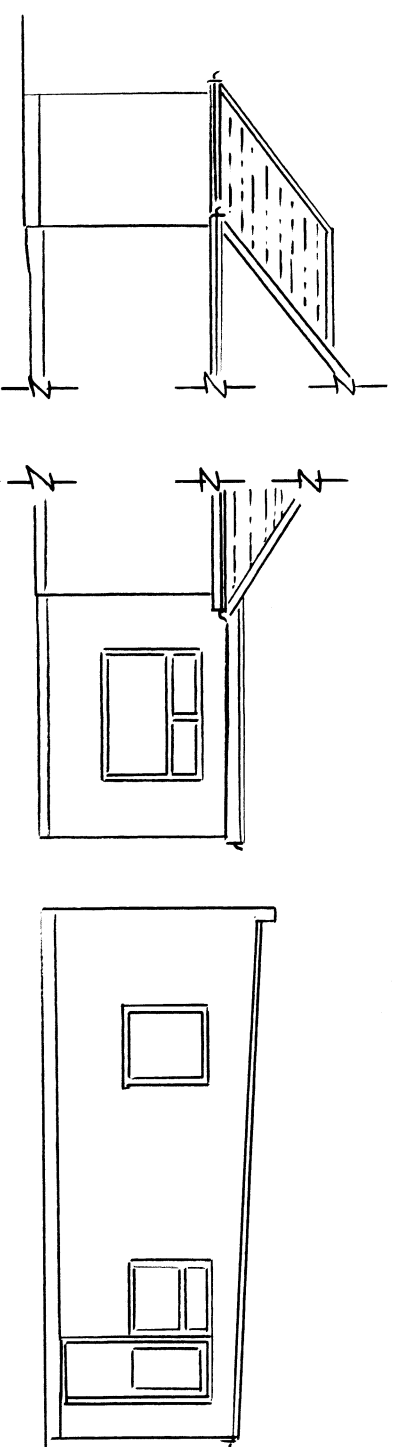

SIDE ELEVATION (EAST)

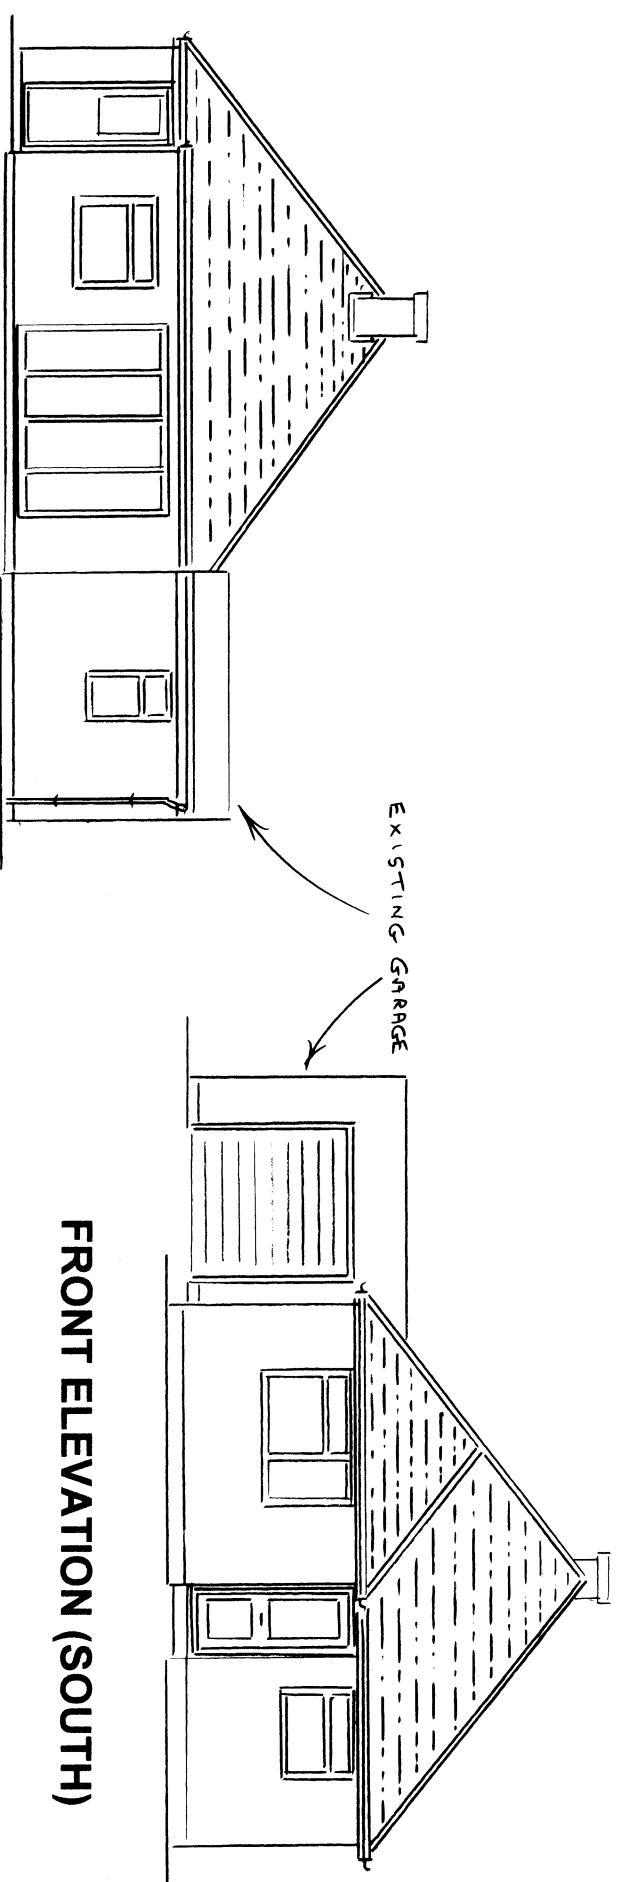

FRONT ELEVATION (SOUTH)

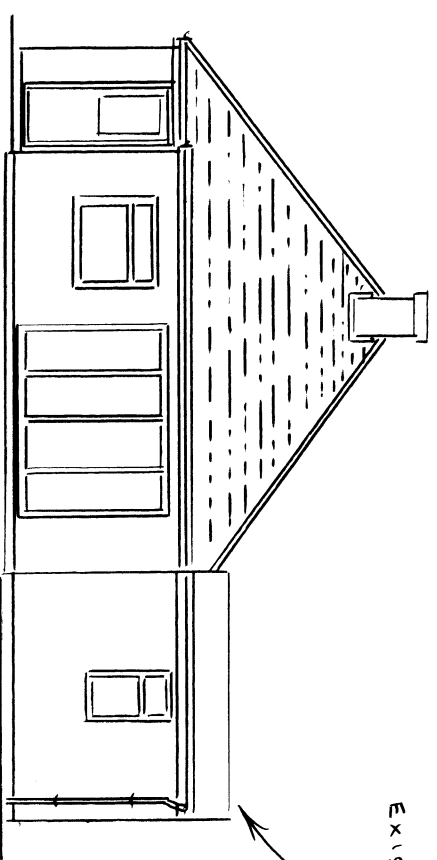

REAR ELEVATION (NORTH)

EXISTING ELEVATIONS 1:100

ROGER CLARK (ARCHITECTURAL SERVICES)

Tel: 023 9237 3841

PLAN No: 24444 / 3

Existing Elevations Scale : 1:100 @ A3

Drawing :

PROPOSED ALTERATIONS

23 CLINTON ROAD

WATERLOOVILLE